




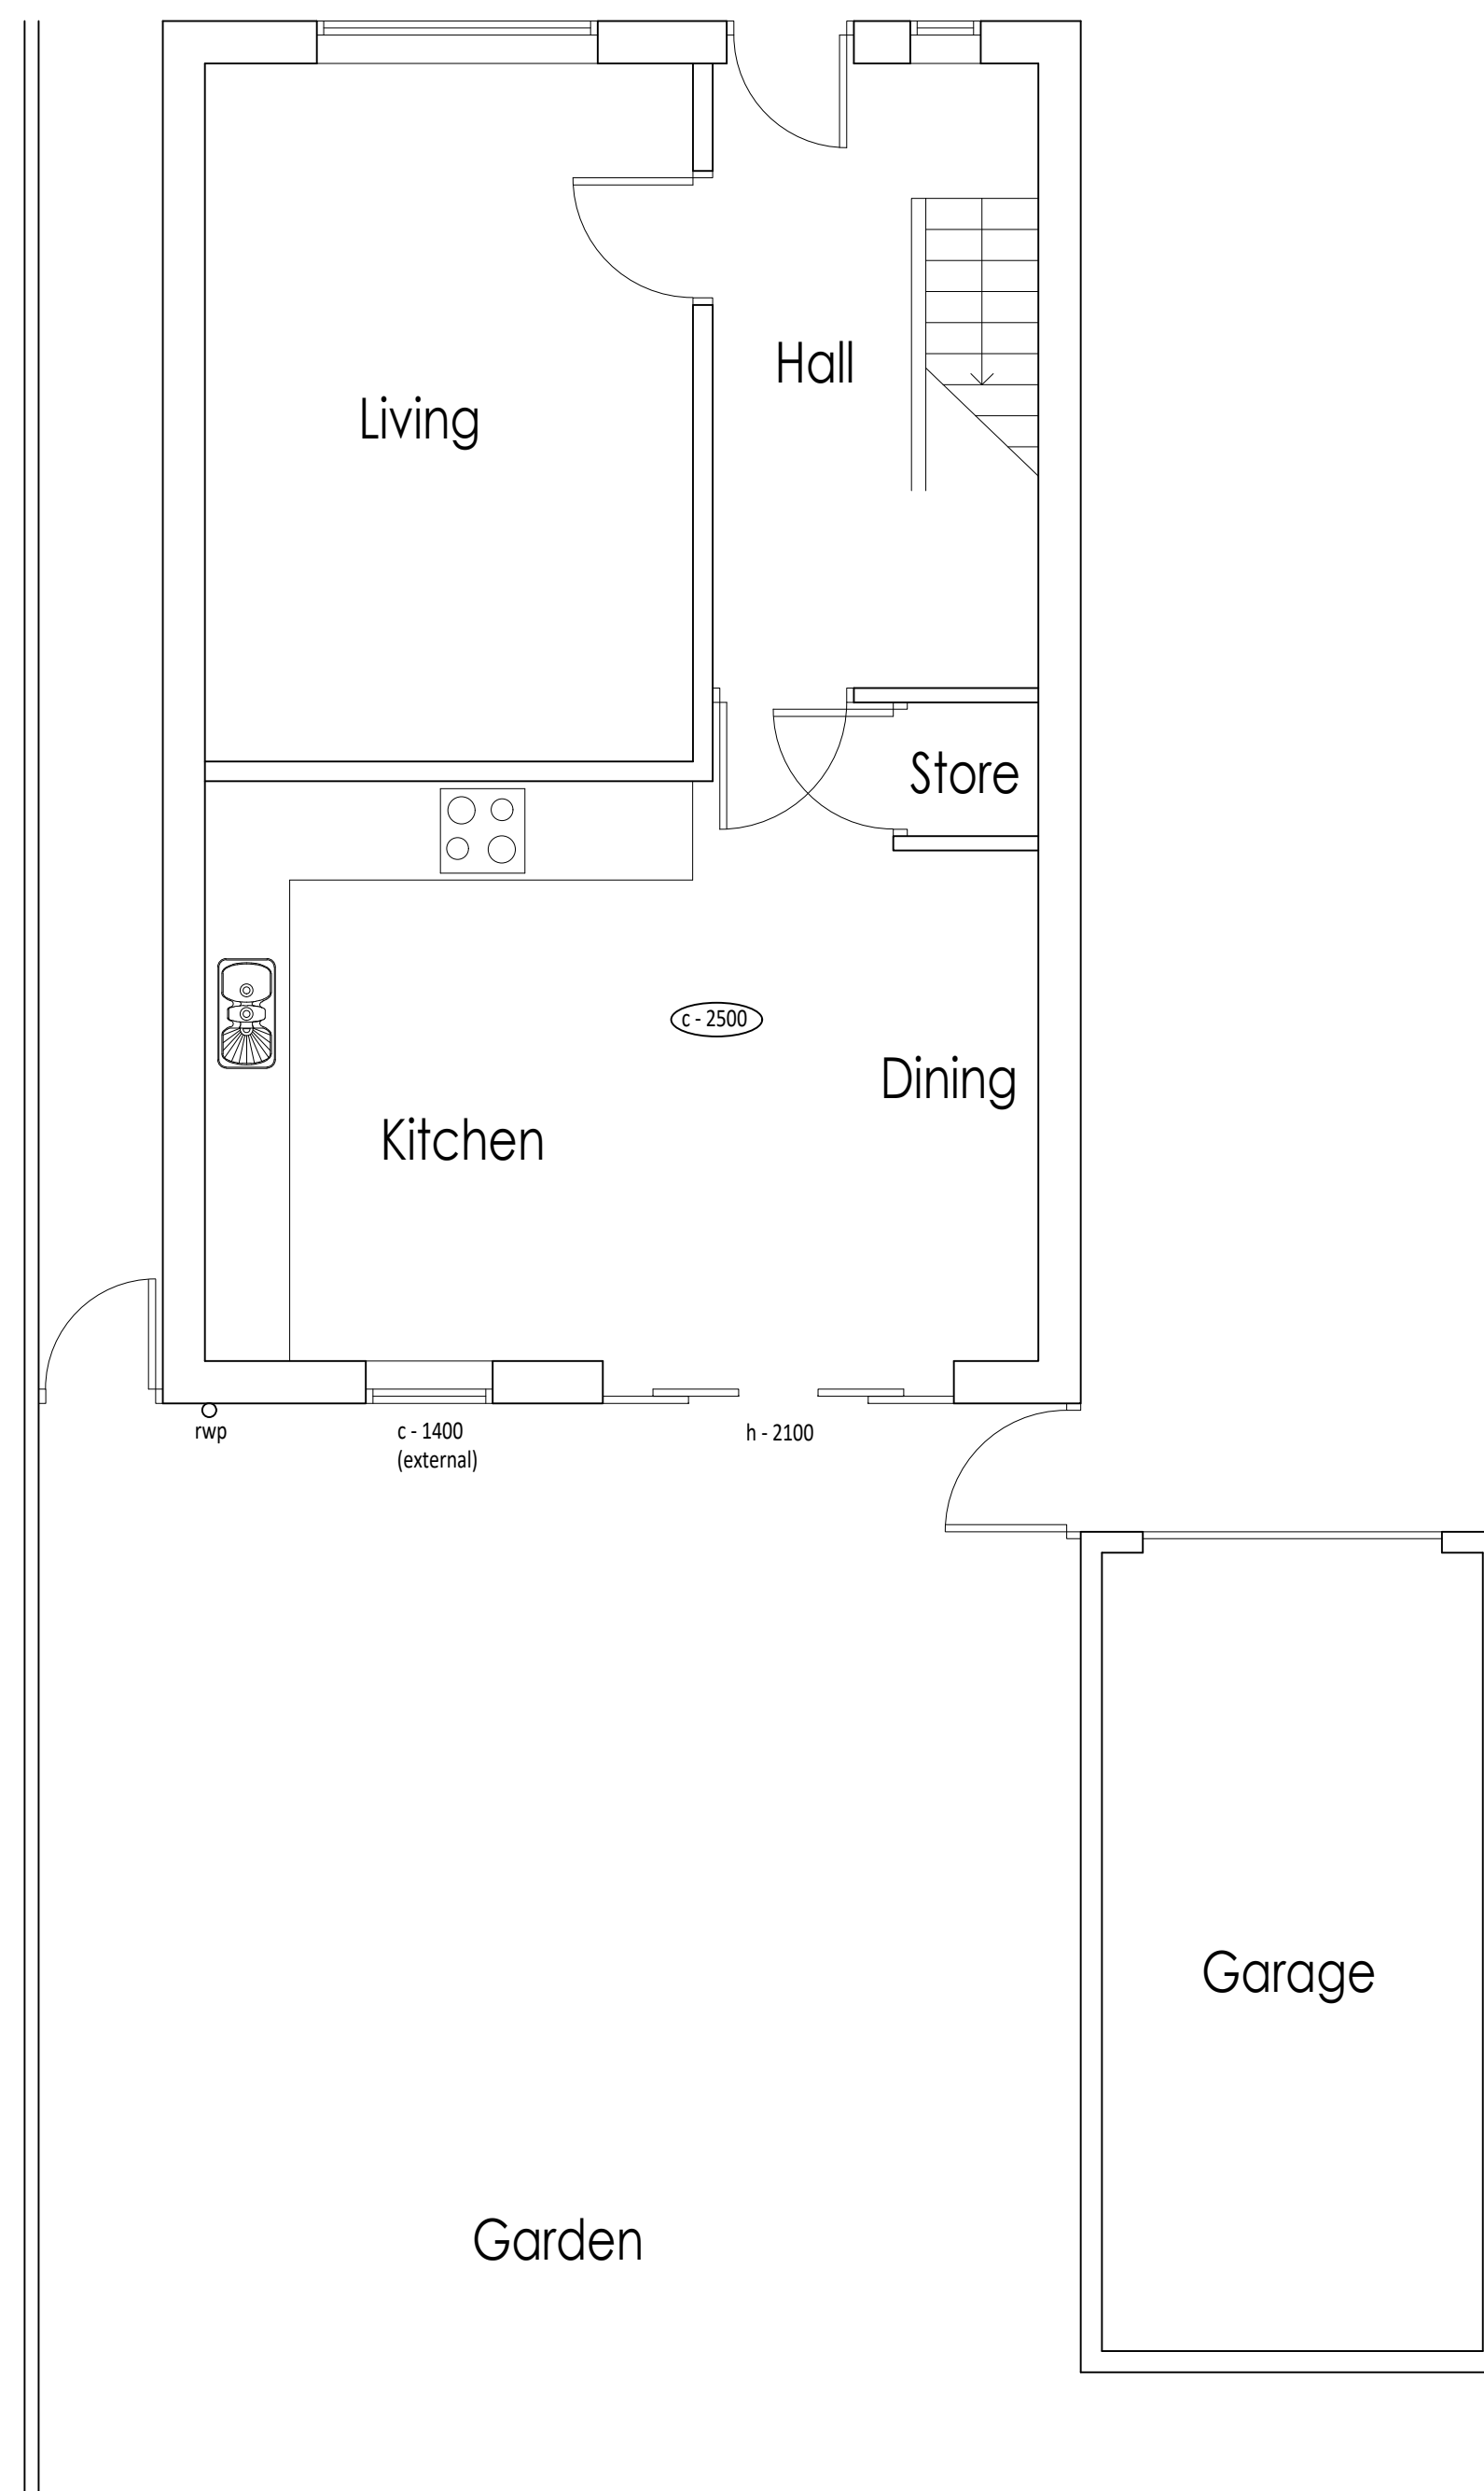

EXISTING GROUND FLOOR PLAN

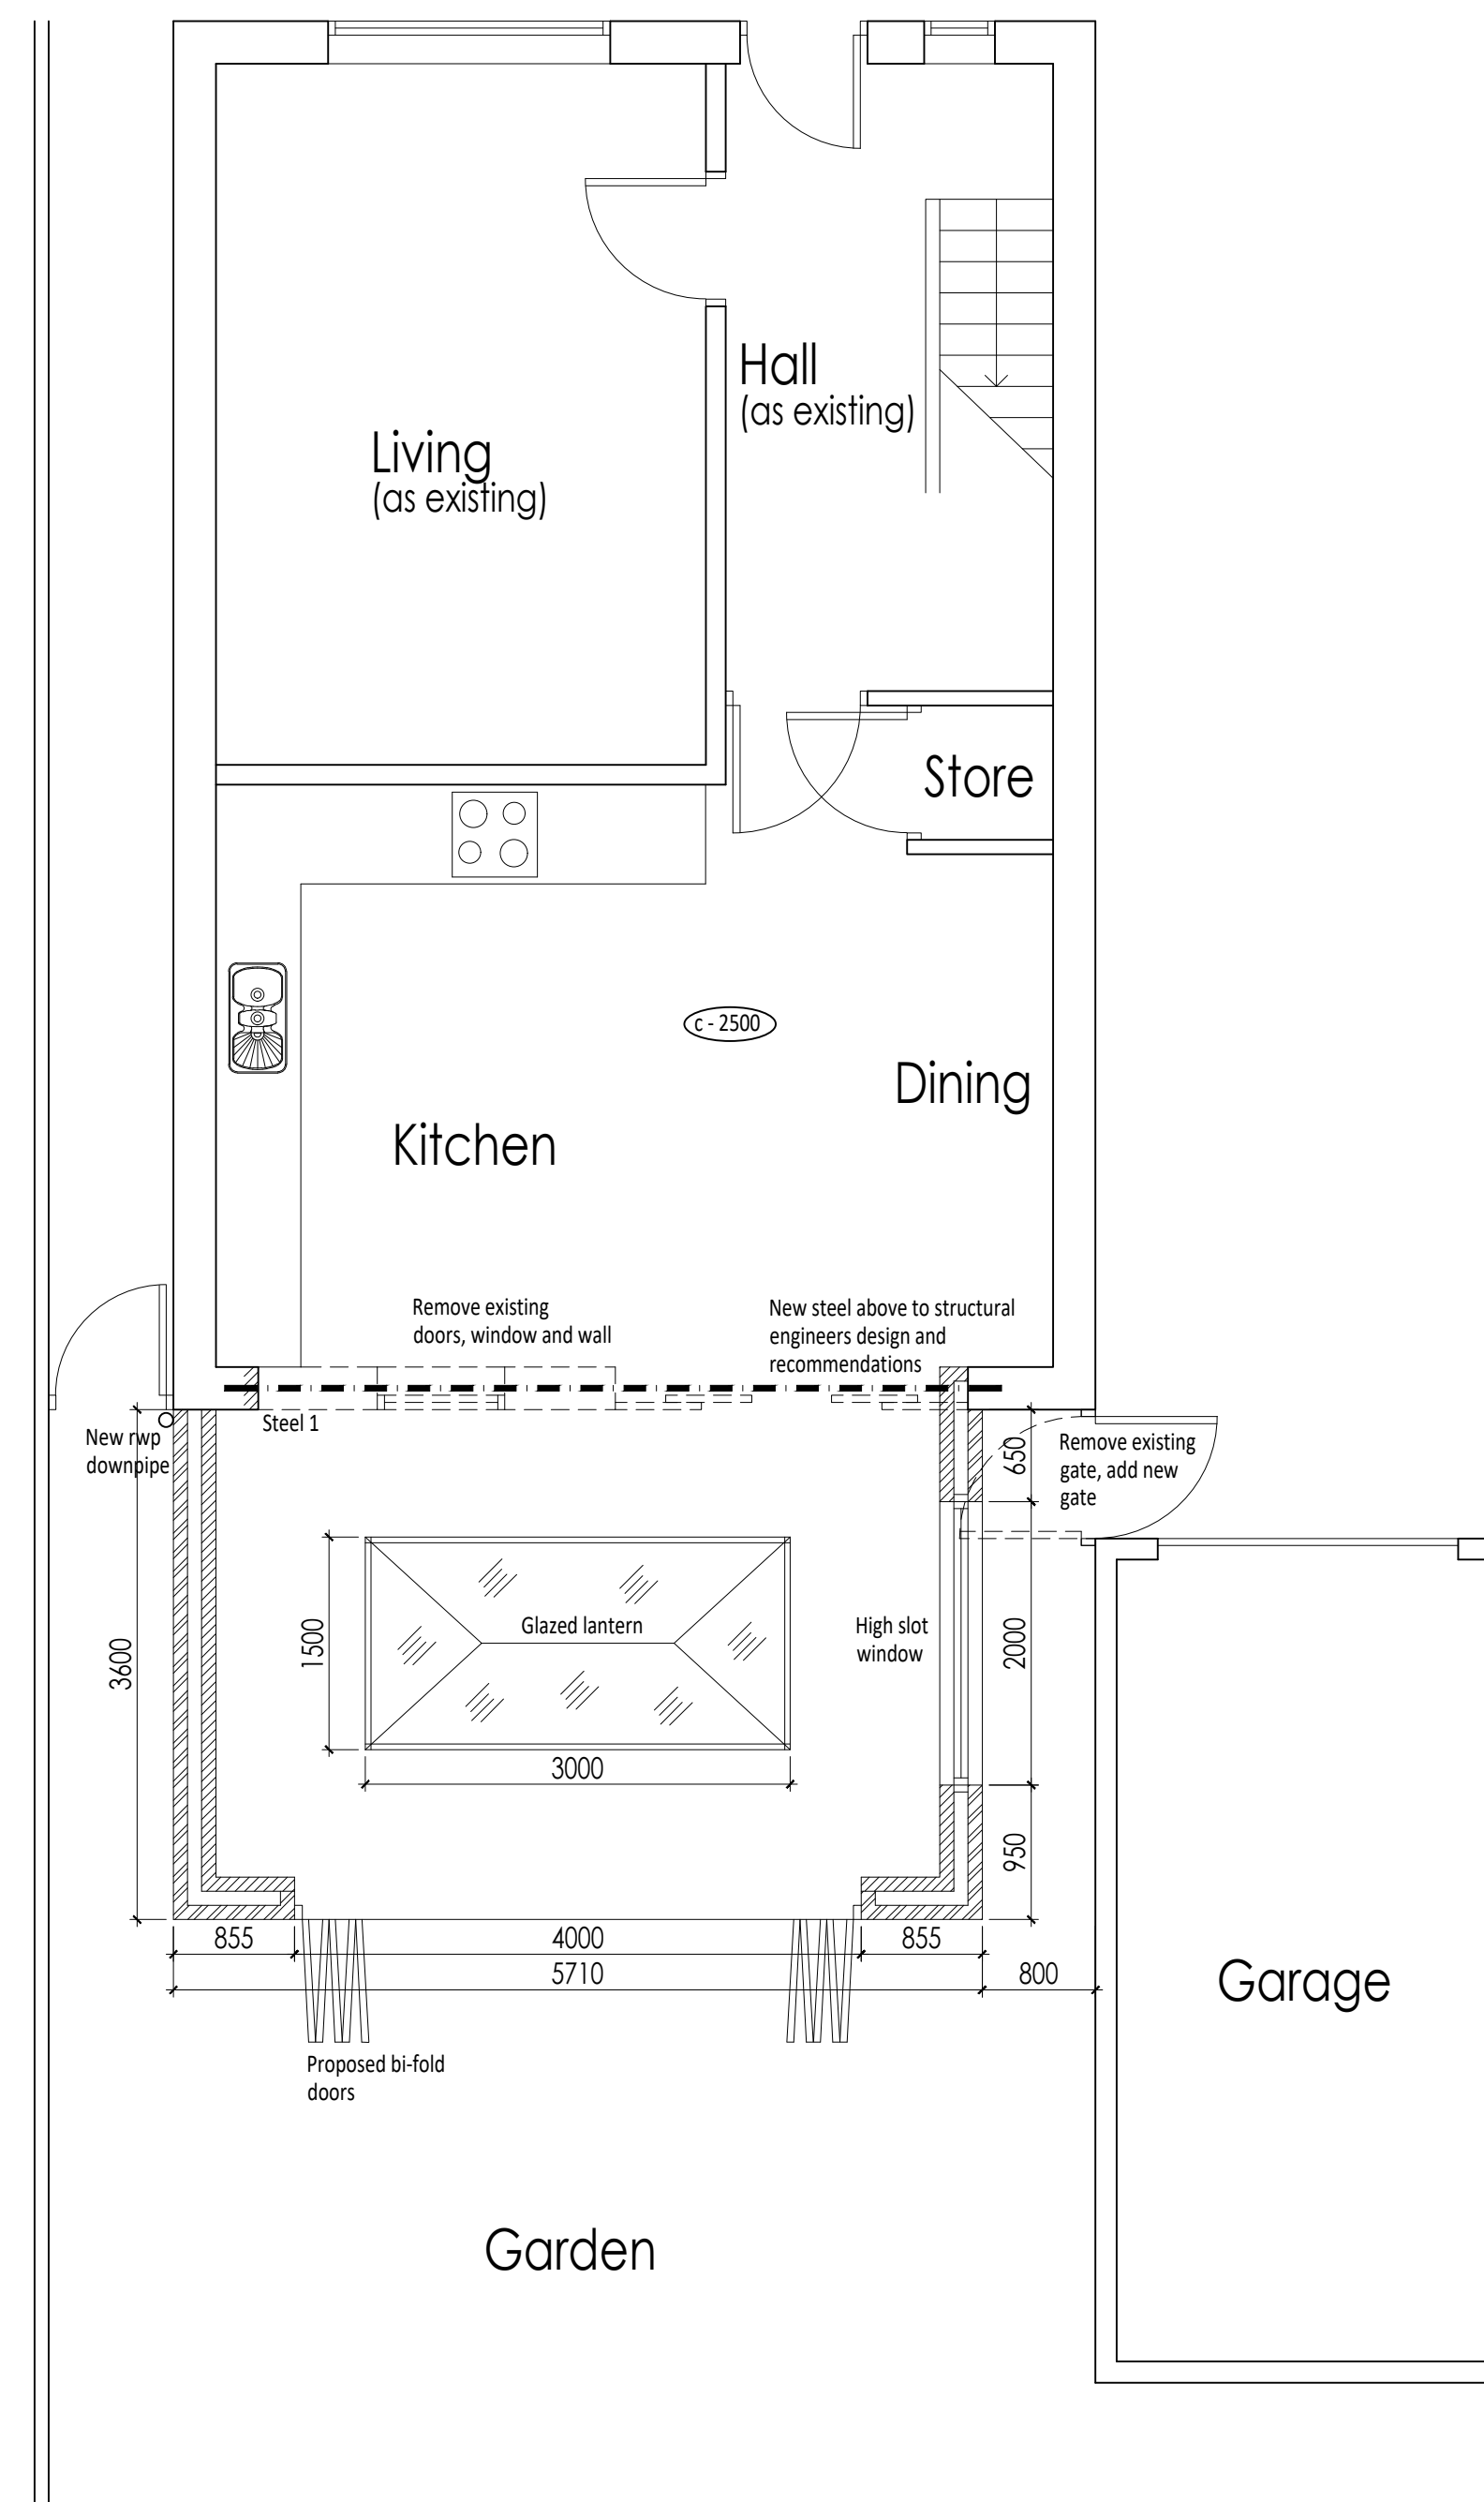

PROPOSED GROUND FLOOR PLAN

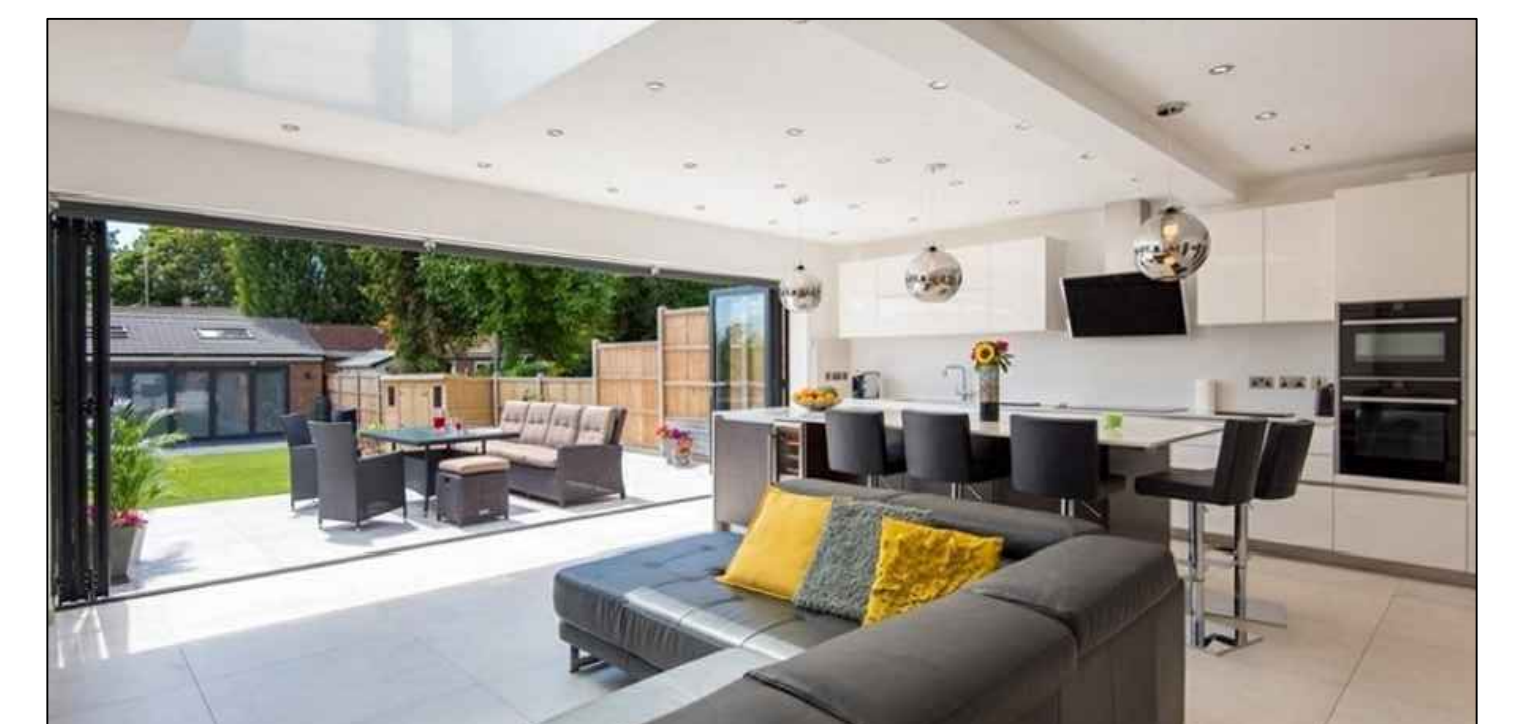

EXAMPLE IMAGES