

Studio Charrette will not be responsible for any principal designer duties under CDM 2015.
No site work is to be carried out until permissions are in place. Site searches to carried out before any works to site.
All structural elemental/associated calculations to be confirmed and provided by structural engineer.

NOTES:

This drawing is not a working drawing, and is only for the purpose of the following:-

A- Planning Submission

The main contractor is responsible for informing the lead designer of any discrepancy on, or between, this drawing and any other relevant document.



All existing walls, foundations and lintels or other structural items are to be confirmed load bearing and adequate for increased loading where relevant prior to work commencing.

Any existing walls to be removed are to be confirmed non-loadbearing prior to removal.

Boundaries, angles, and dimensions are to be checked by the main contractor prior to work commencing.

Written dimisions only to be used from this drawing. If in doubt consult the lead designer for clarification.

All measurements are based on a remote survey and provided by the client, designer is not responsible for the measurements. This is not for the construction.

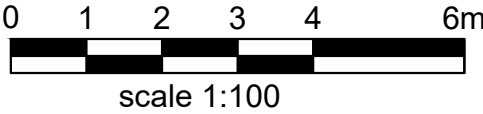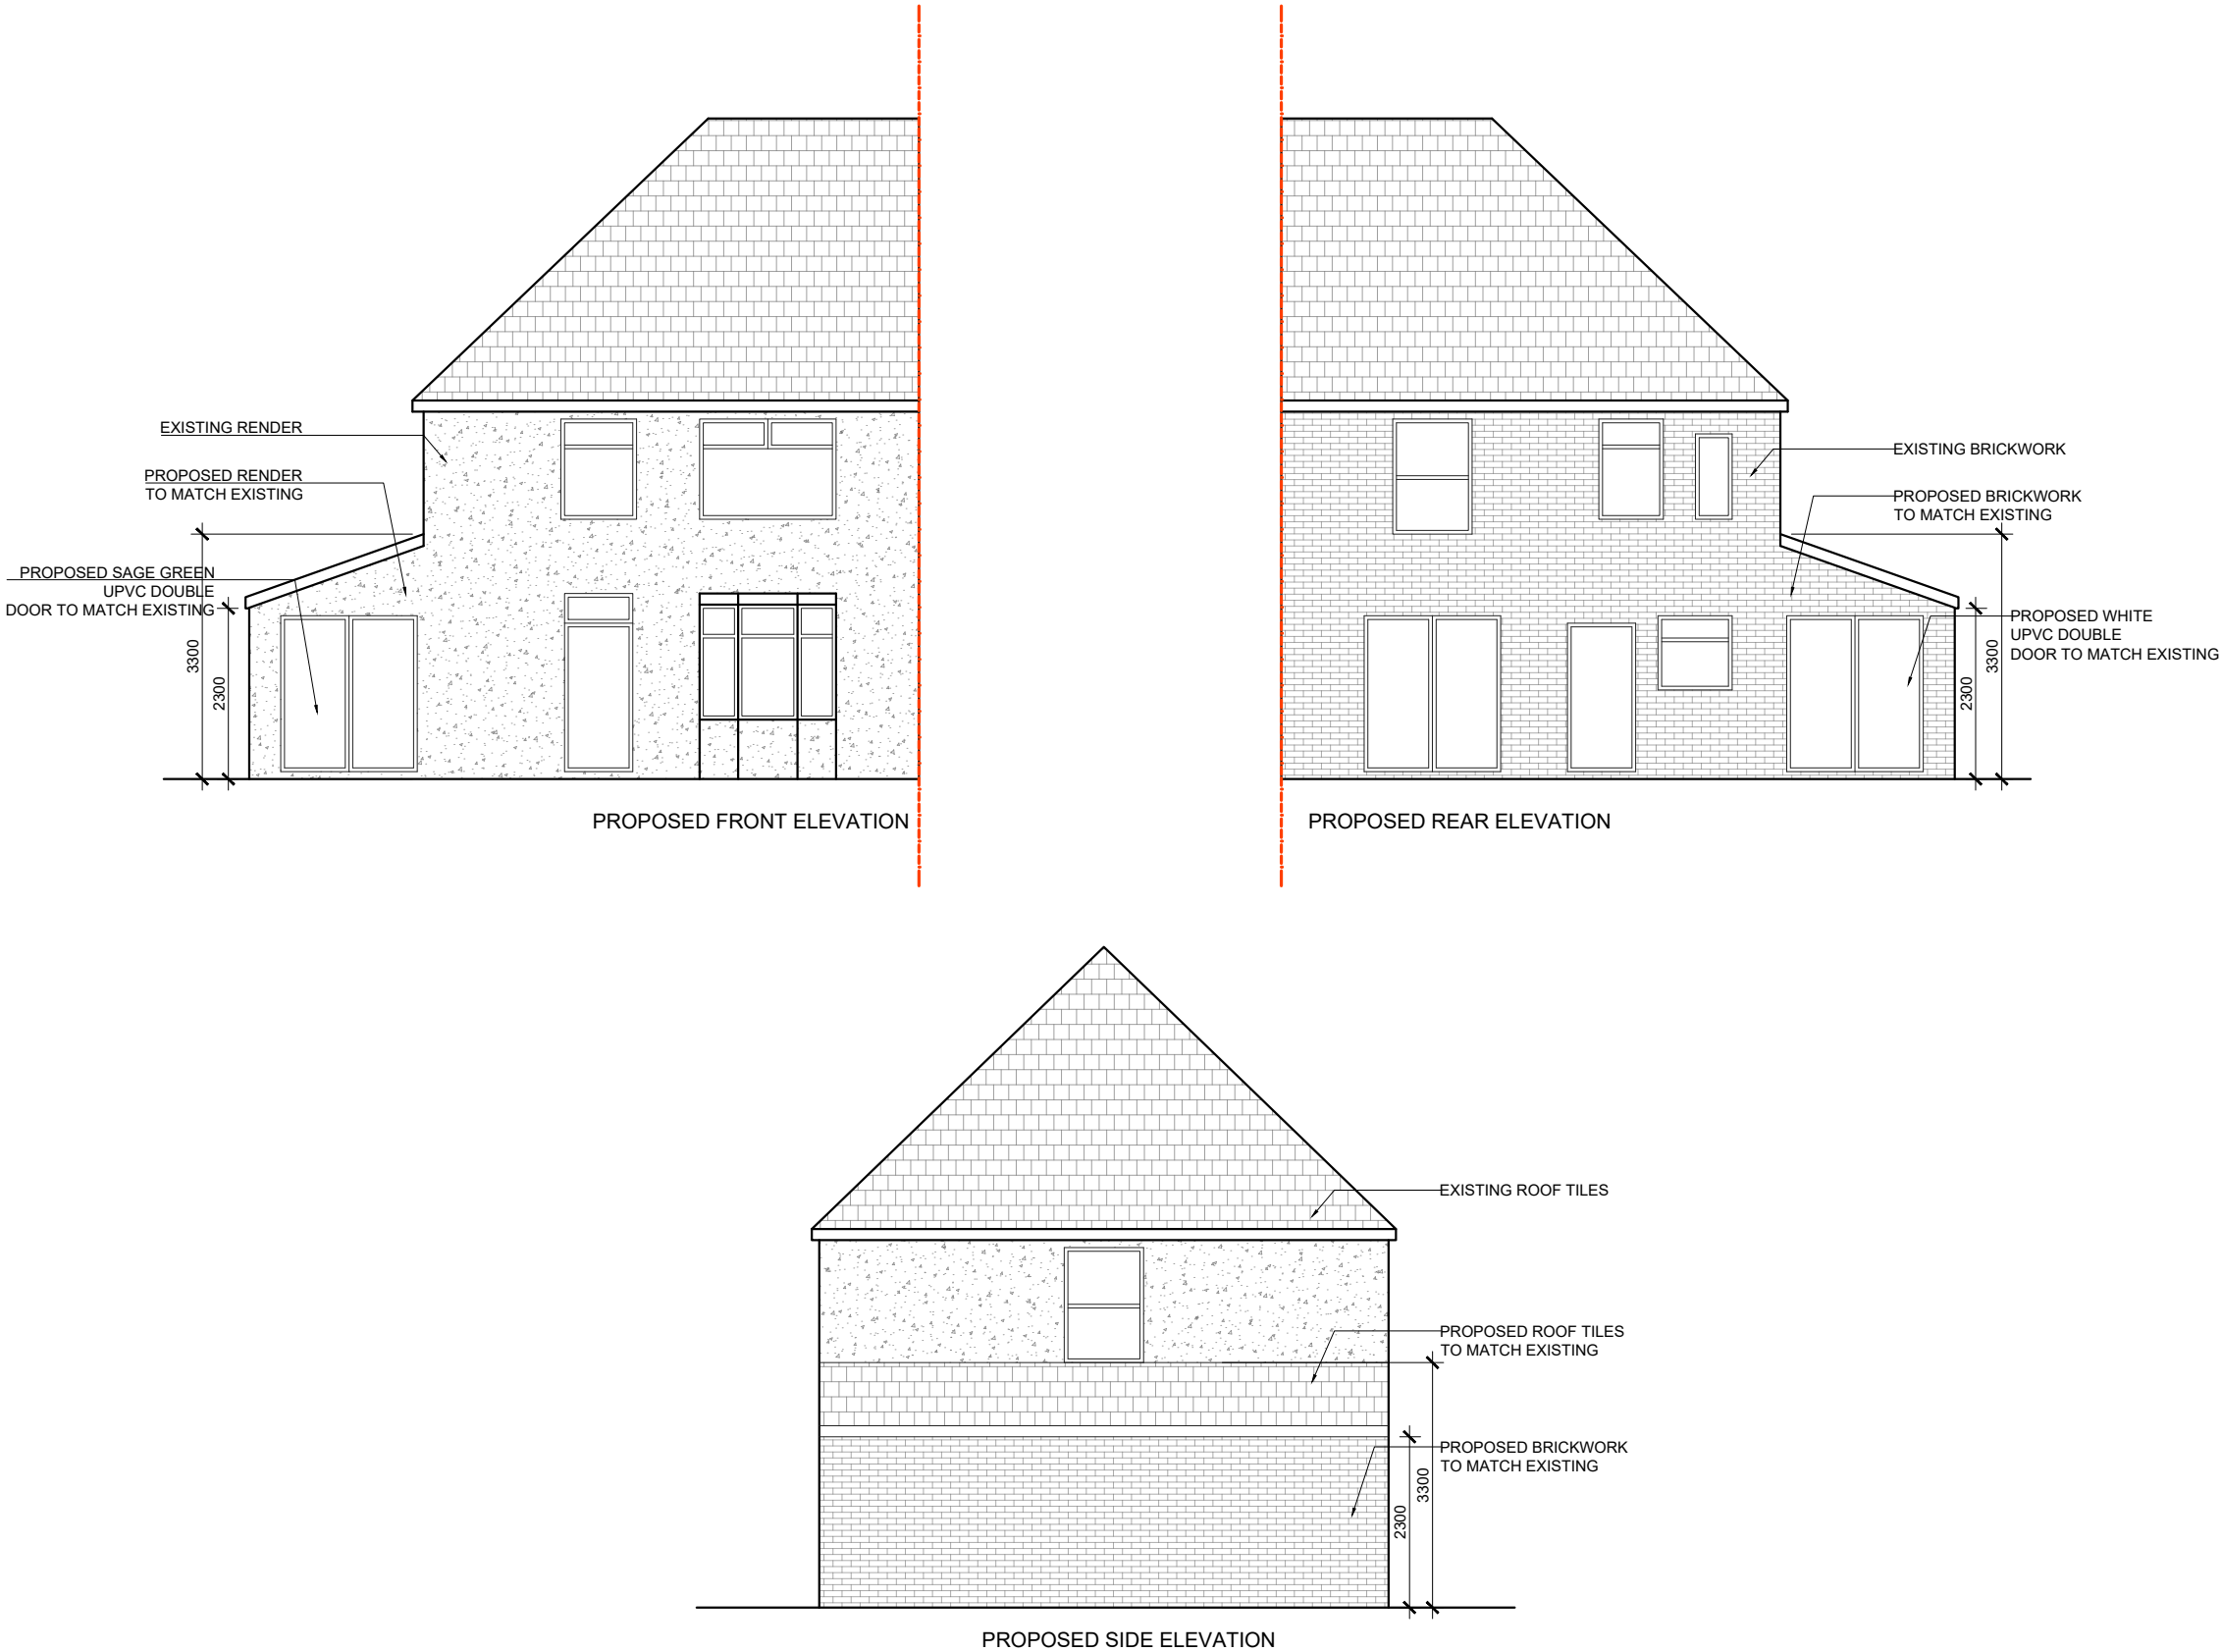

SC STUDIO CHARRETTE At: The Clubhouse, 50 Grosvenor Hill, London, W1K 3GT Tel: 020 7492 0070 / 020 7492 0071	
Client Stephen McGrath	
Project Title 18 Primrose Drive, Liverpool, L36 8DW	
Drawing Title Proposed elevations A3	
Drawing No. PS	Rev
Scale @ A3 1 : 100	Date 07.08.2026
Created By SC	Client
Check By SC	Rev
	Information

This drawing and the copyright, design rights and all other intellectual property rights in it belong to Studio Charrette Ltd. No licence or assignment of any rights is granted hereunder. This drawing is not to be copied or designed by any party without written permission.