



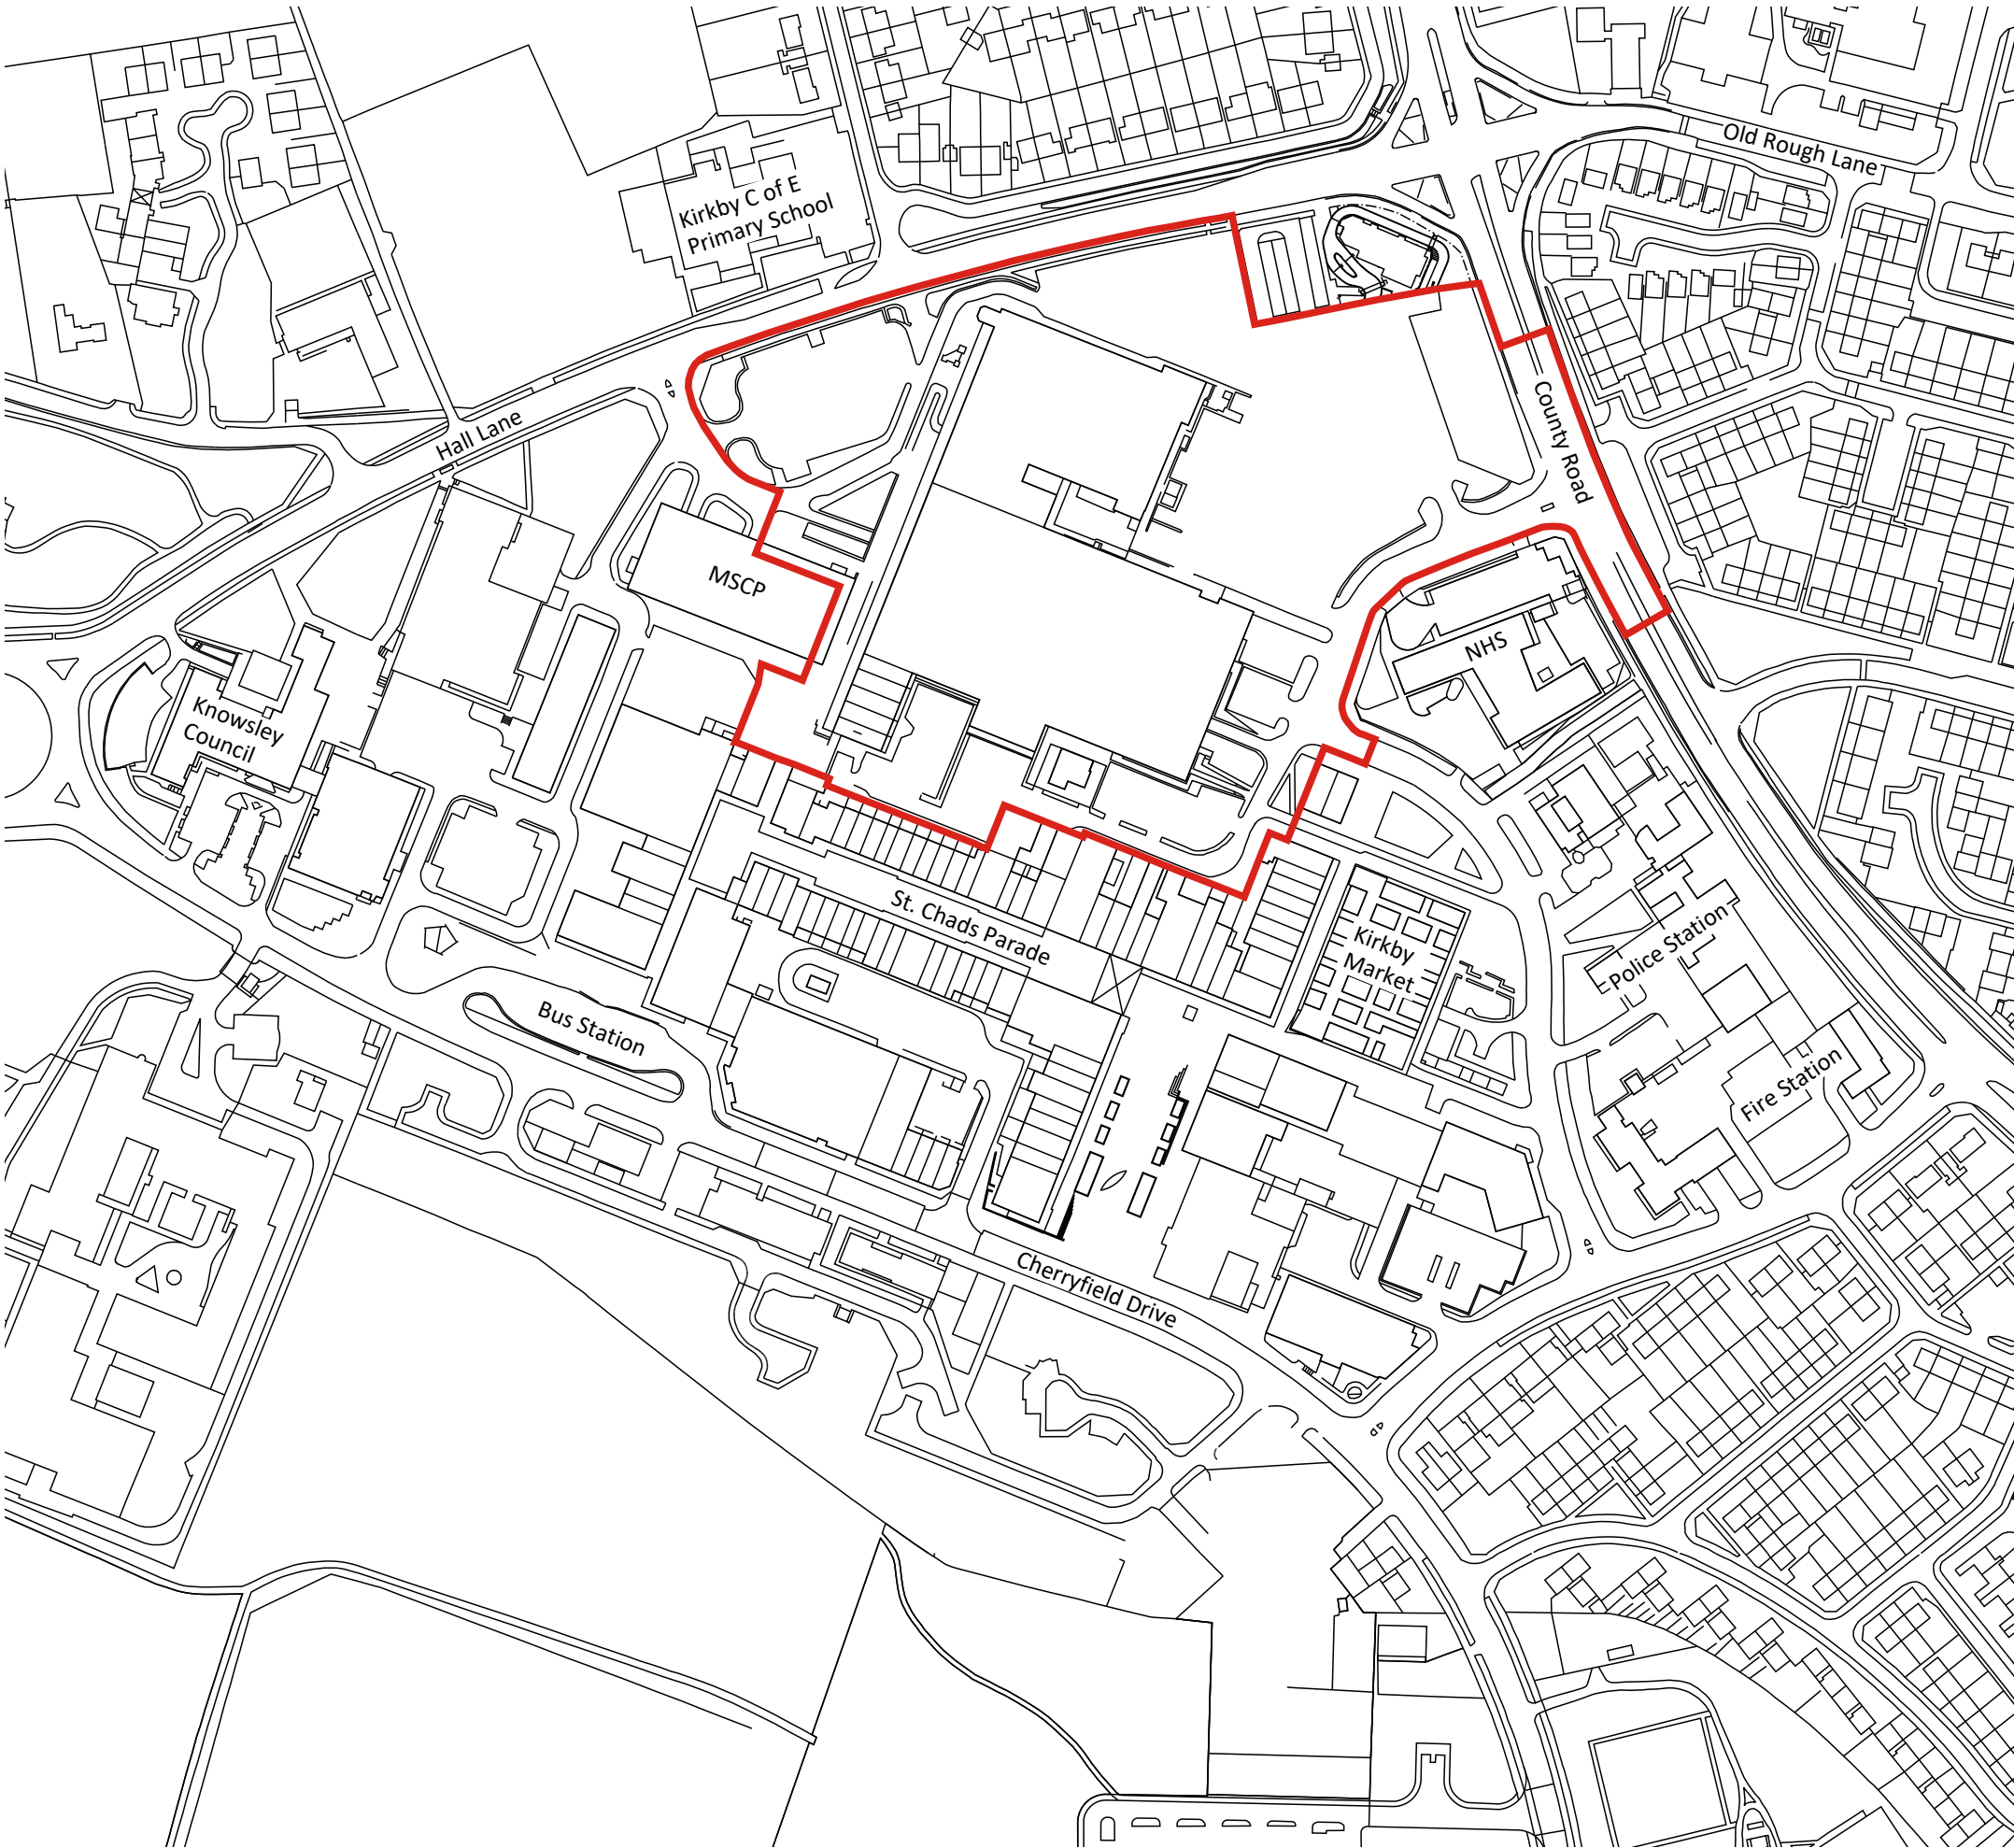

This drawing to be read in accordance with the specification/Bills of Quantities and related drawings. No Dimensions to be scaled from this drawing. All stated dimensions to be verified on site and the Architect notified of any discrepancies.

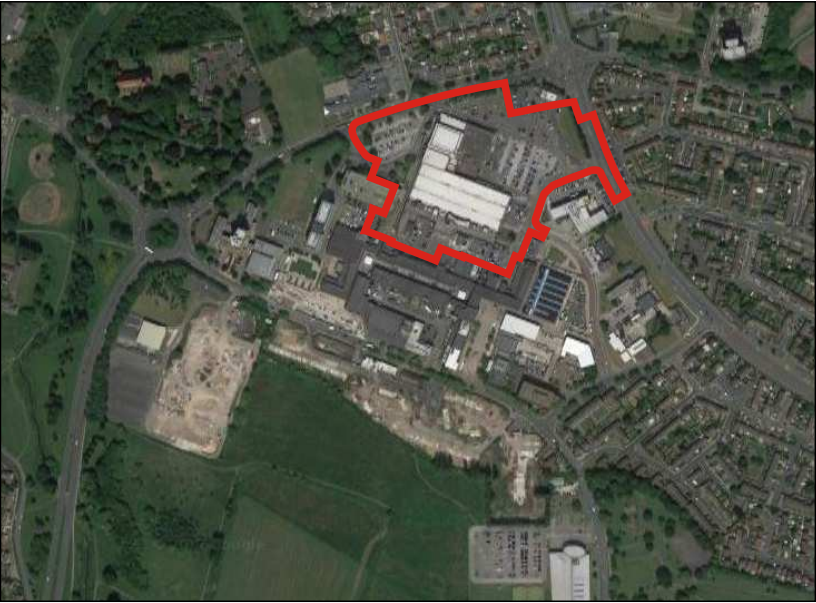

AERIAL PHOTOGRAPH
SCALE - N.T.S

LEGEND

APPLICATION BOUNDARY

REV.	16.08.21	ISSUED FOR PLANNING	AG
	DATE	NOTE	IN

Project
**KIRKBY RETAIL DEVELOPMENT
KIRKBY**

Title
LOCATION PLAN

Scale 1:2500 @ A3	Date AUGUST 2021
Drawn AG	Checked AG
Drawing Number 7563_V2_P1000	Revision -

Saunders
Architecture + UrbanDesign

