
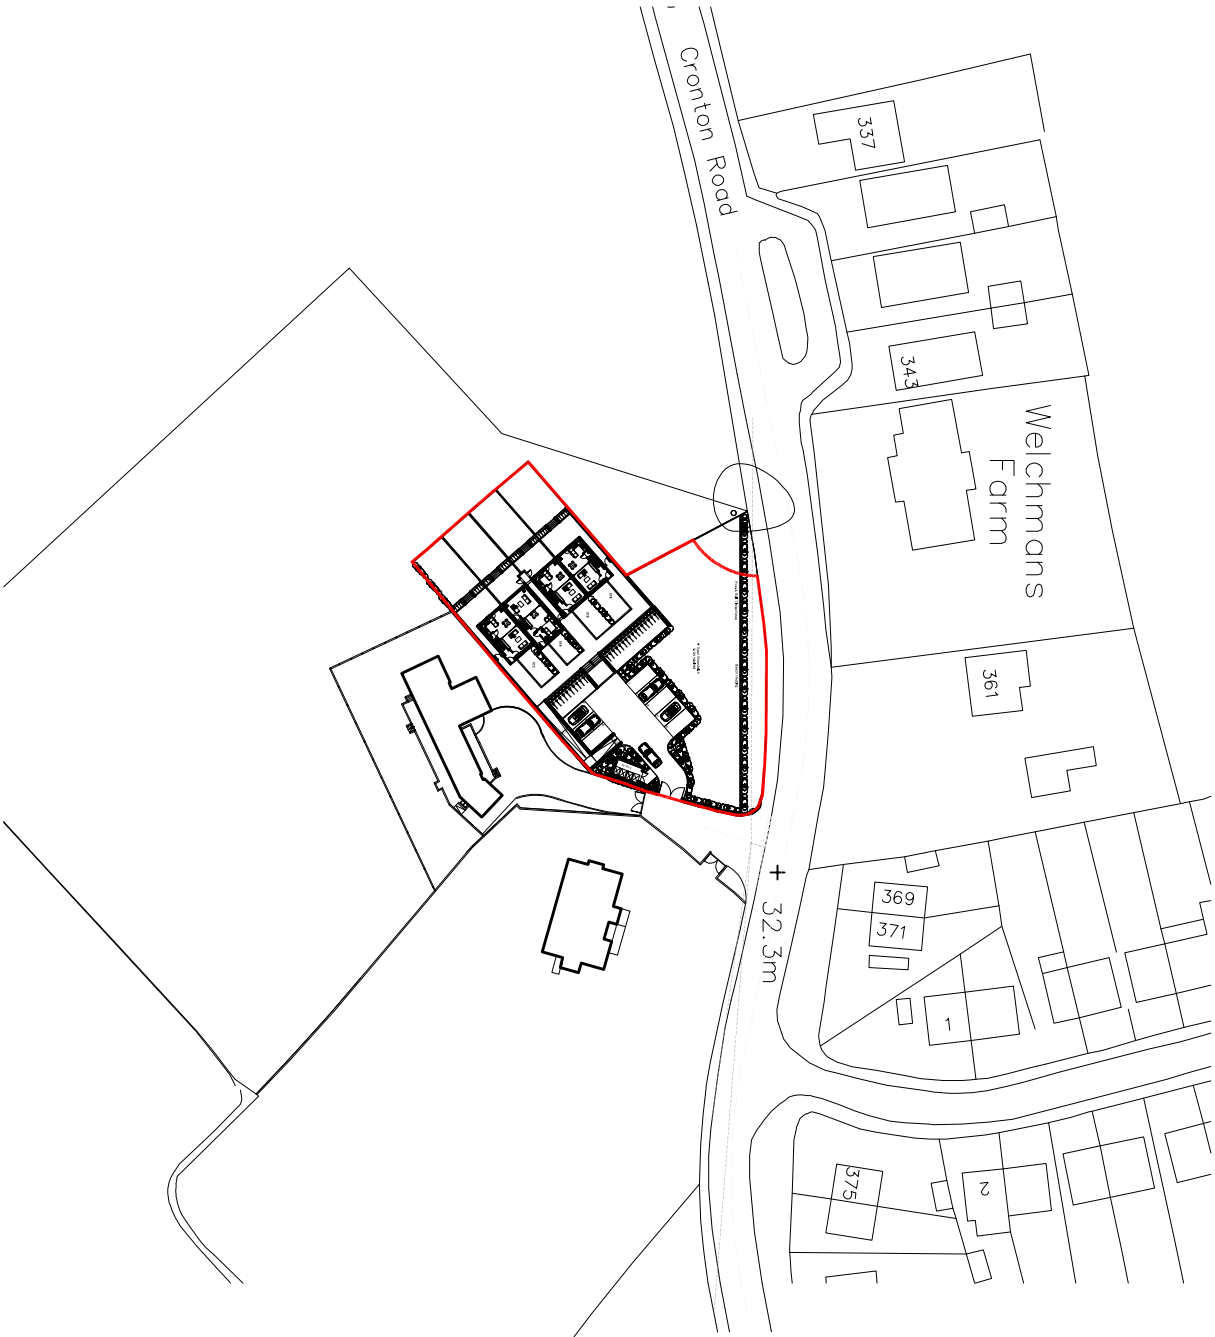
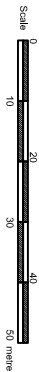


NOTES

All drawings to be checked on the figure dimension to be used in preference to scaling. Keith Davidson Partnership accepts no responsibility for errors or omissions in this drawing. This drawing is copyright and remains the property of Keith Davidson Partnership unless otherwise agreed.

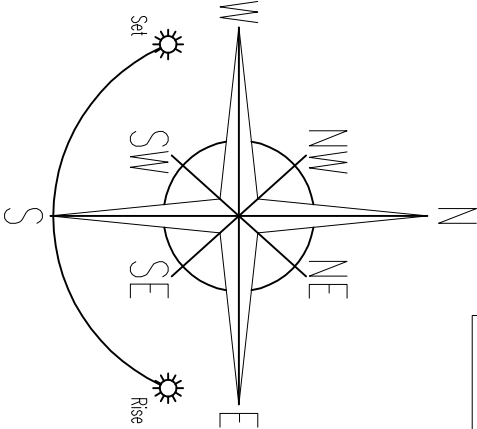

Version	Amendment	Drawn & Date	Checked & Date	Approved & Date
KeithDavidsonPartnership				
13 Seymour Terrace Seymour Street Liverpool L3 9PE				
Telephone : +44 (0) 151 709 1777 Email : info@keithdavidsonpartnership.com info@keithdavidsonpartnership.com Web : keithdavidsonpartnership.com				
Internal Project Number 1253				
Client Mr Neil Walsh and Luke Gavey				
Project Name Dragon Farm, Cronton				
Drawing Title Location Plan				
Scale 1:1250	Original Size A1	Planning		
Date 04/06/2021	Drawn GLP	Checked SRD	Approved SRD	
Drawing Number		Status		
LP				Revision *