



ELEVATION B.

ELEVATION A.


ELEVATION C.

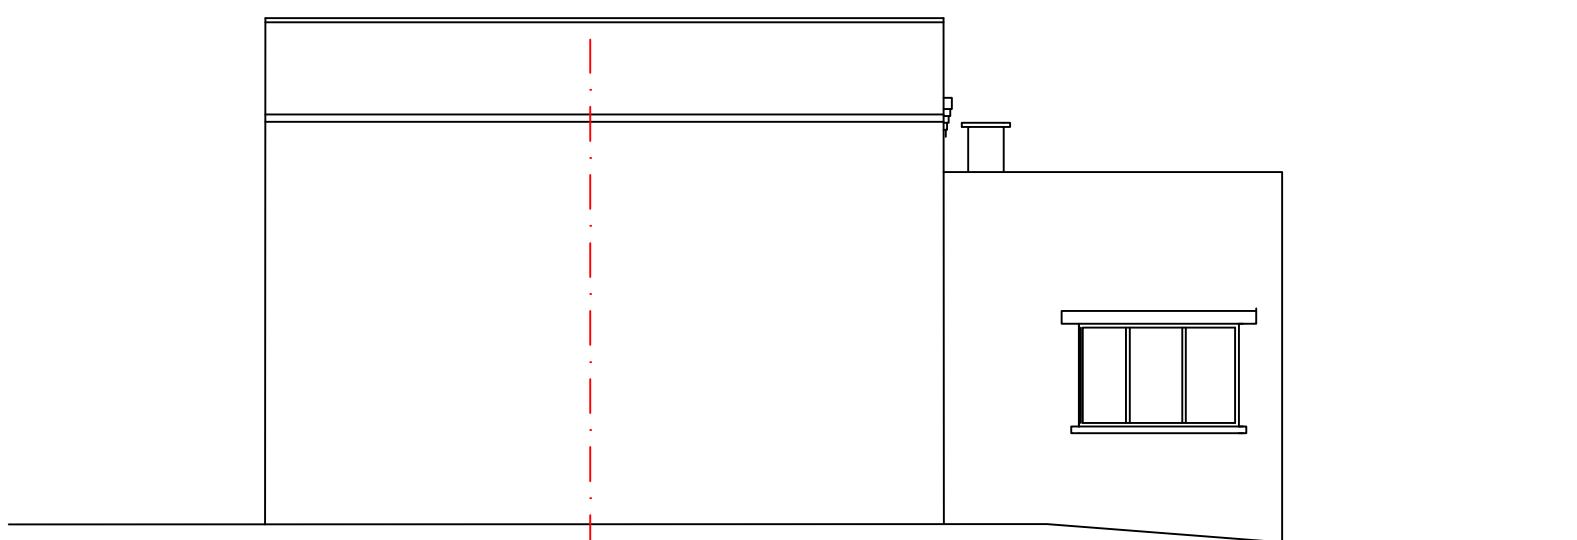

ELEVATION D.

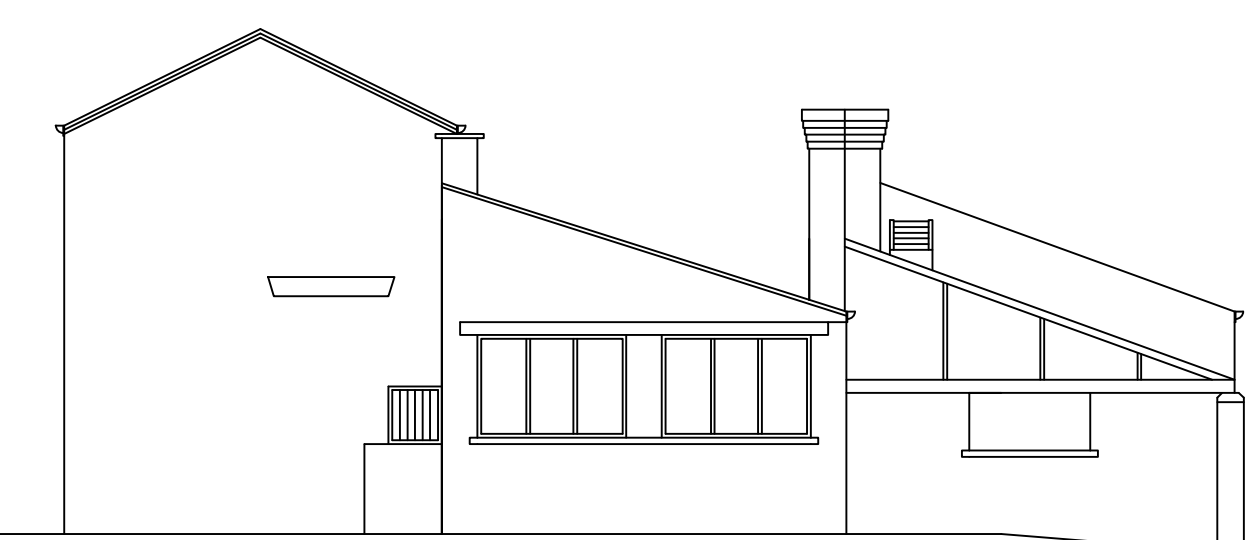


ELEVATION E.

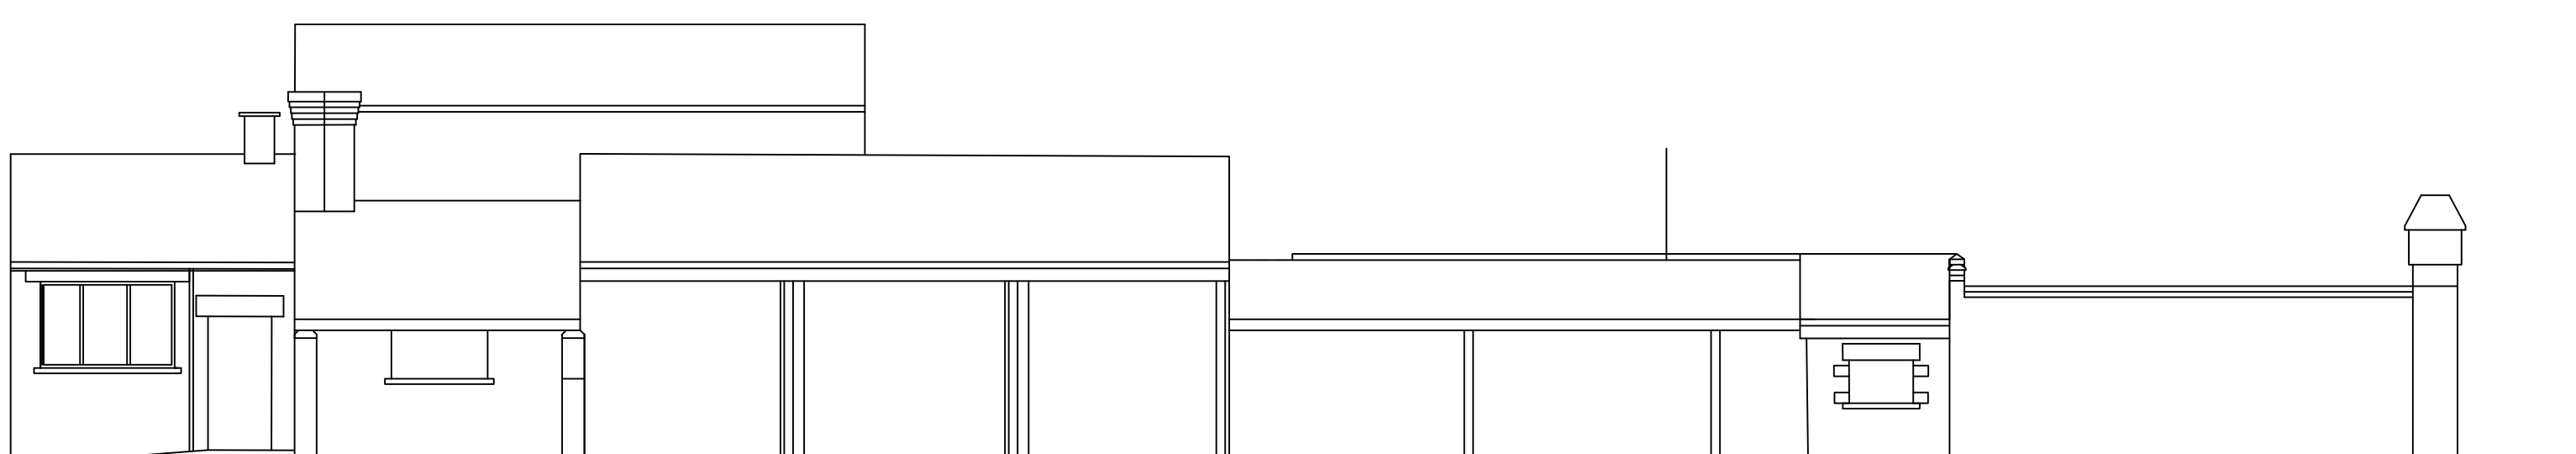

ELEVATION F.

EXISTING ELEVATIONS. 1:100@A1.

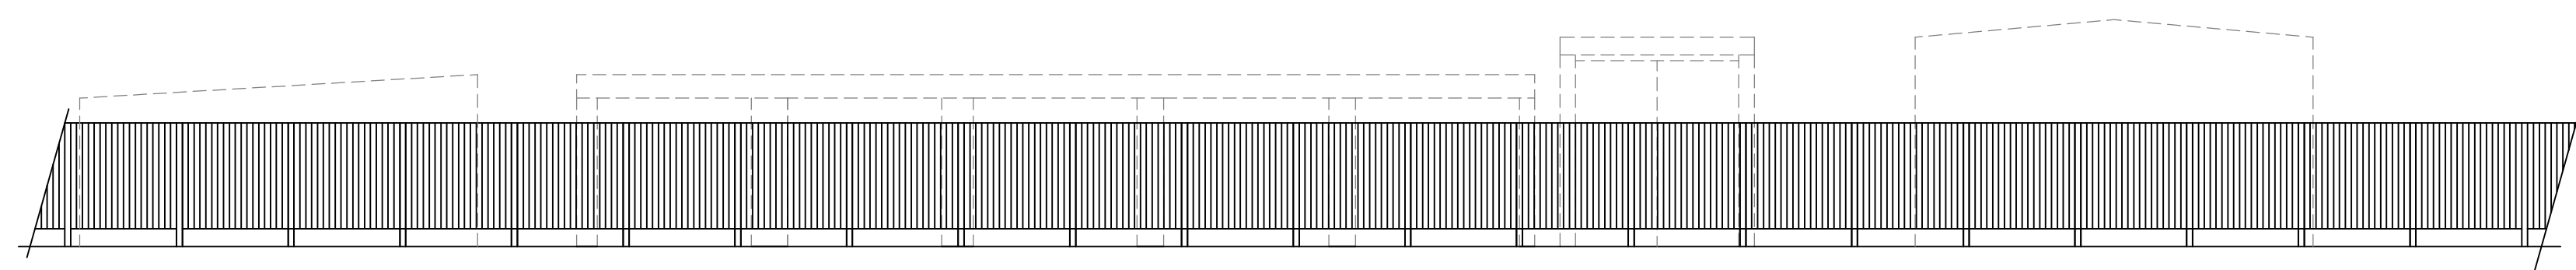

ELEVATION B.

ELEVATION A.

ELEVATION C.



G

H

I





J

K

L

M

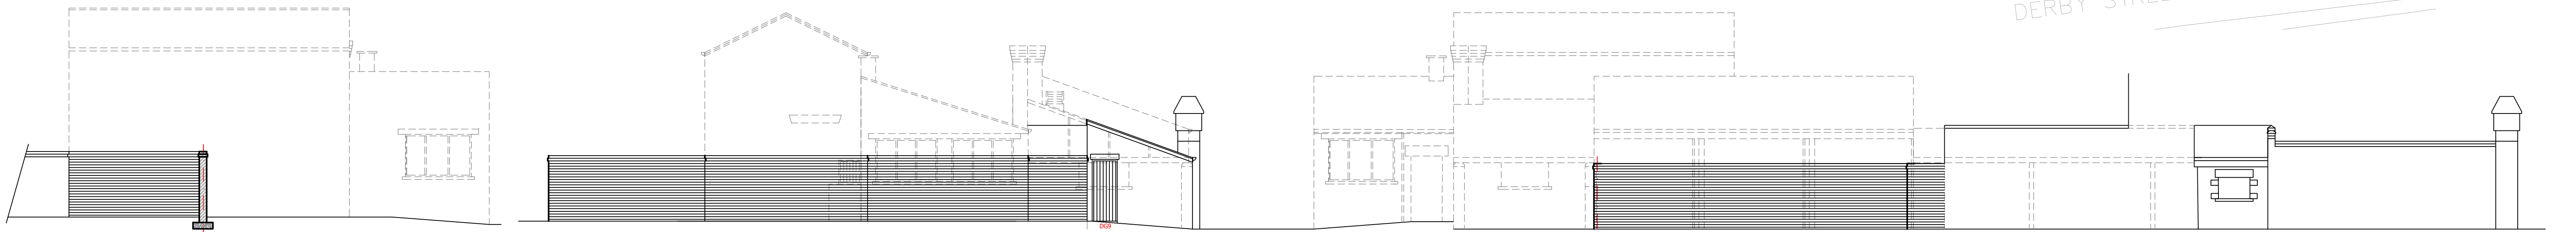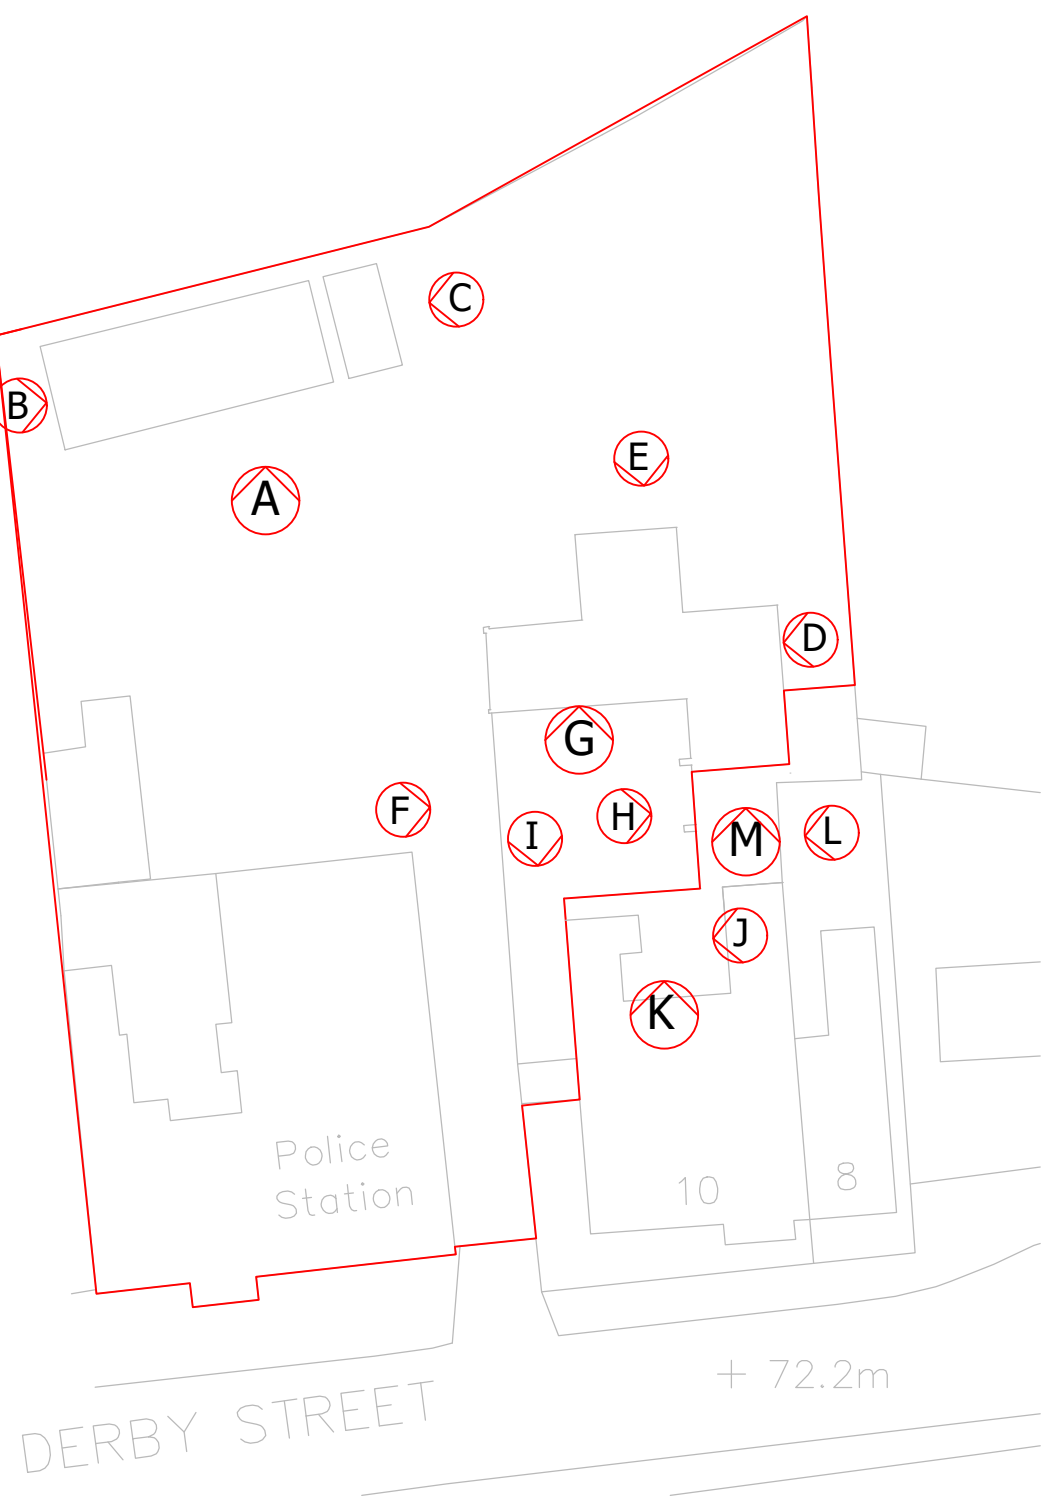


ELEVATION D.

ELEVATION E.

ELEVATION F.

EXISTING ELEVATIONS. 1:100@A1.

**PRESCOT POLICE STATION,
DERBY ST , PRESCOT, L34 3LG**

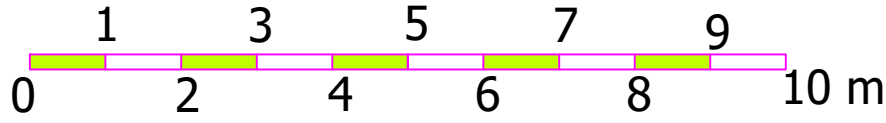

PRIMA GROUP.		DWG TITLE EXISTING & PROPOSED OUTBUILDING ELEVATIONS.	
		JOB PRESCOT POLICE STATION, DERBY ST , PRESCOT , L34 3LG	
DRAWN DF.	DATE OCT'22.	SCALE 1:100@A1.	DWG No 102-07

