




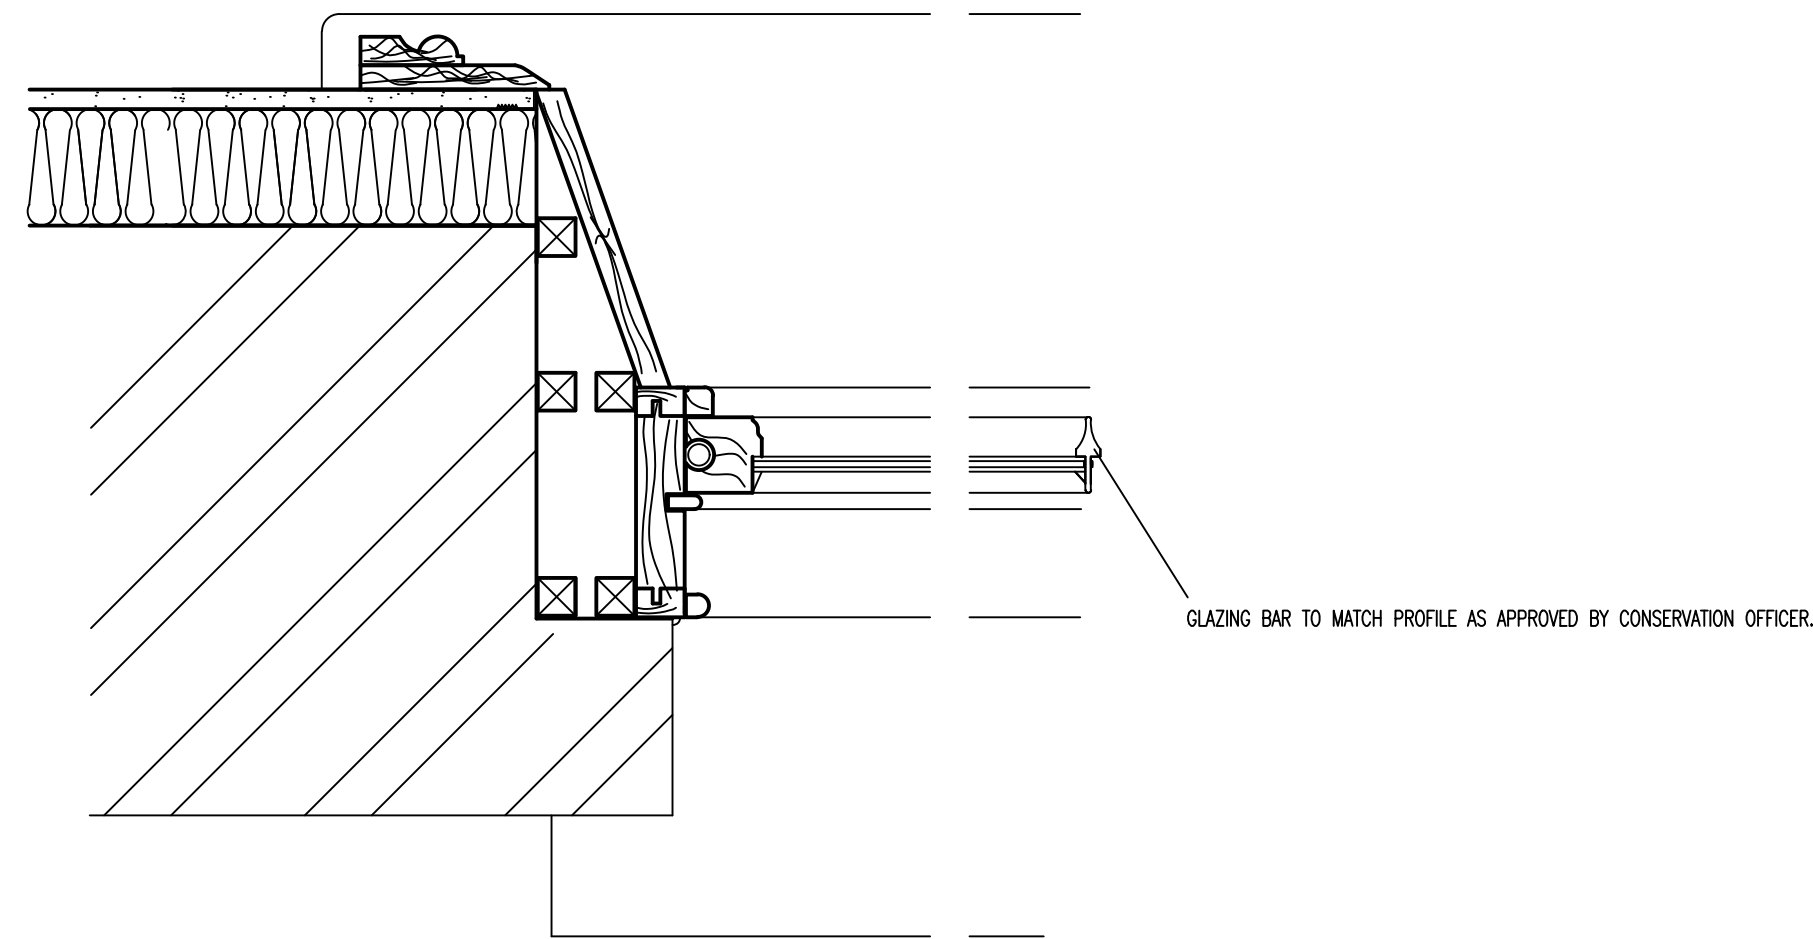

JAMB DETAIL A.

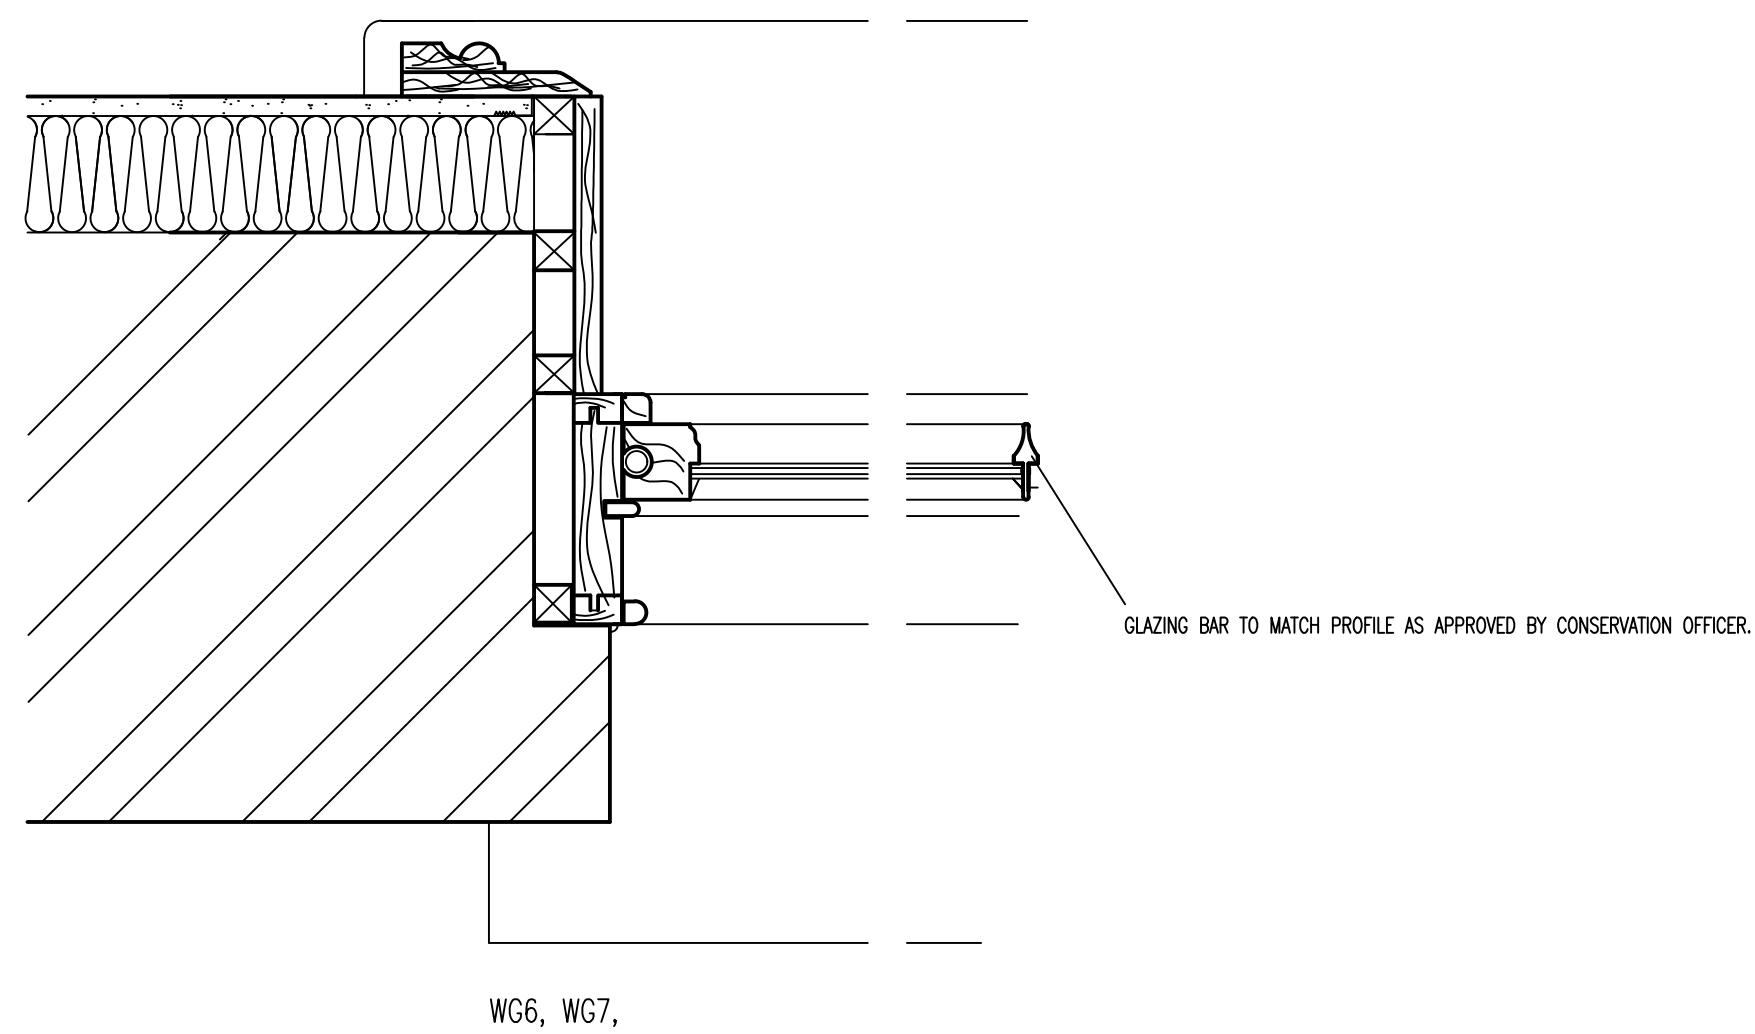


JAMB DETAIL B.

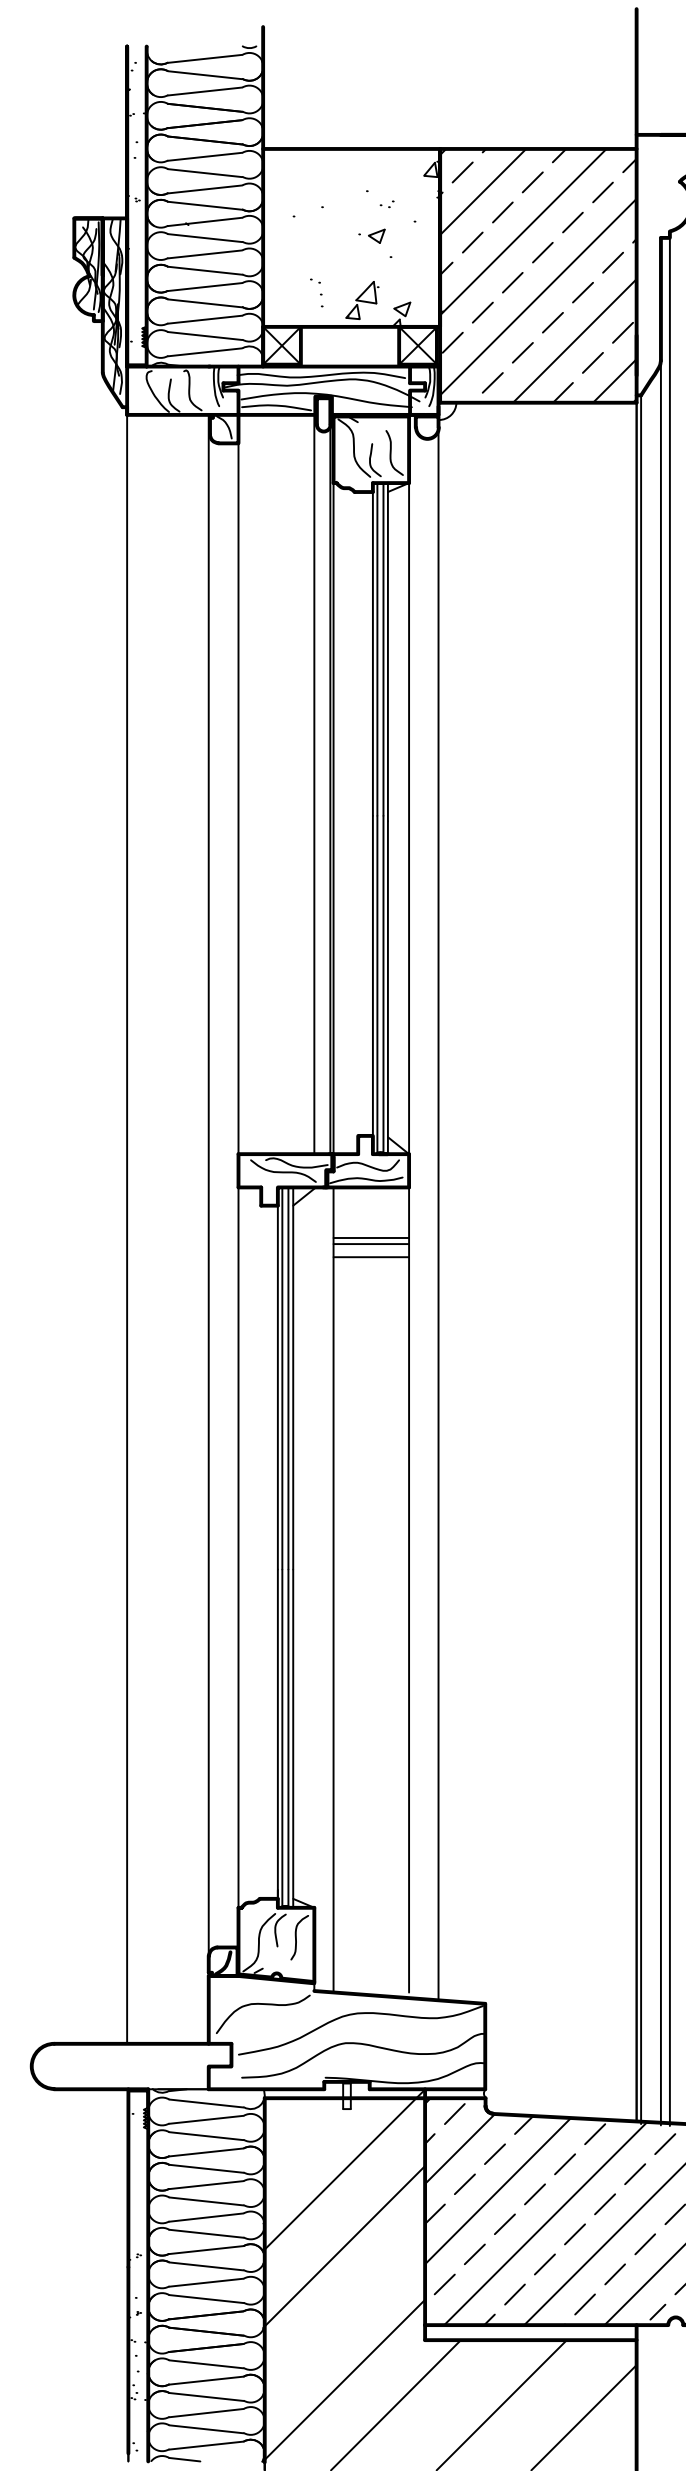

WS8-NEW CILL MATCHING EXISTING ADJACENT.

SECTION.

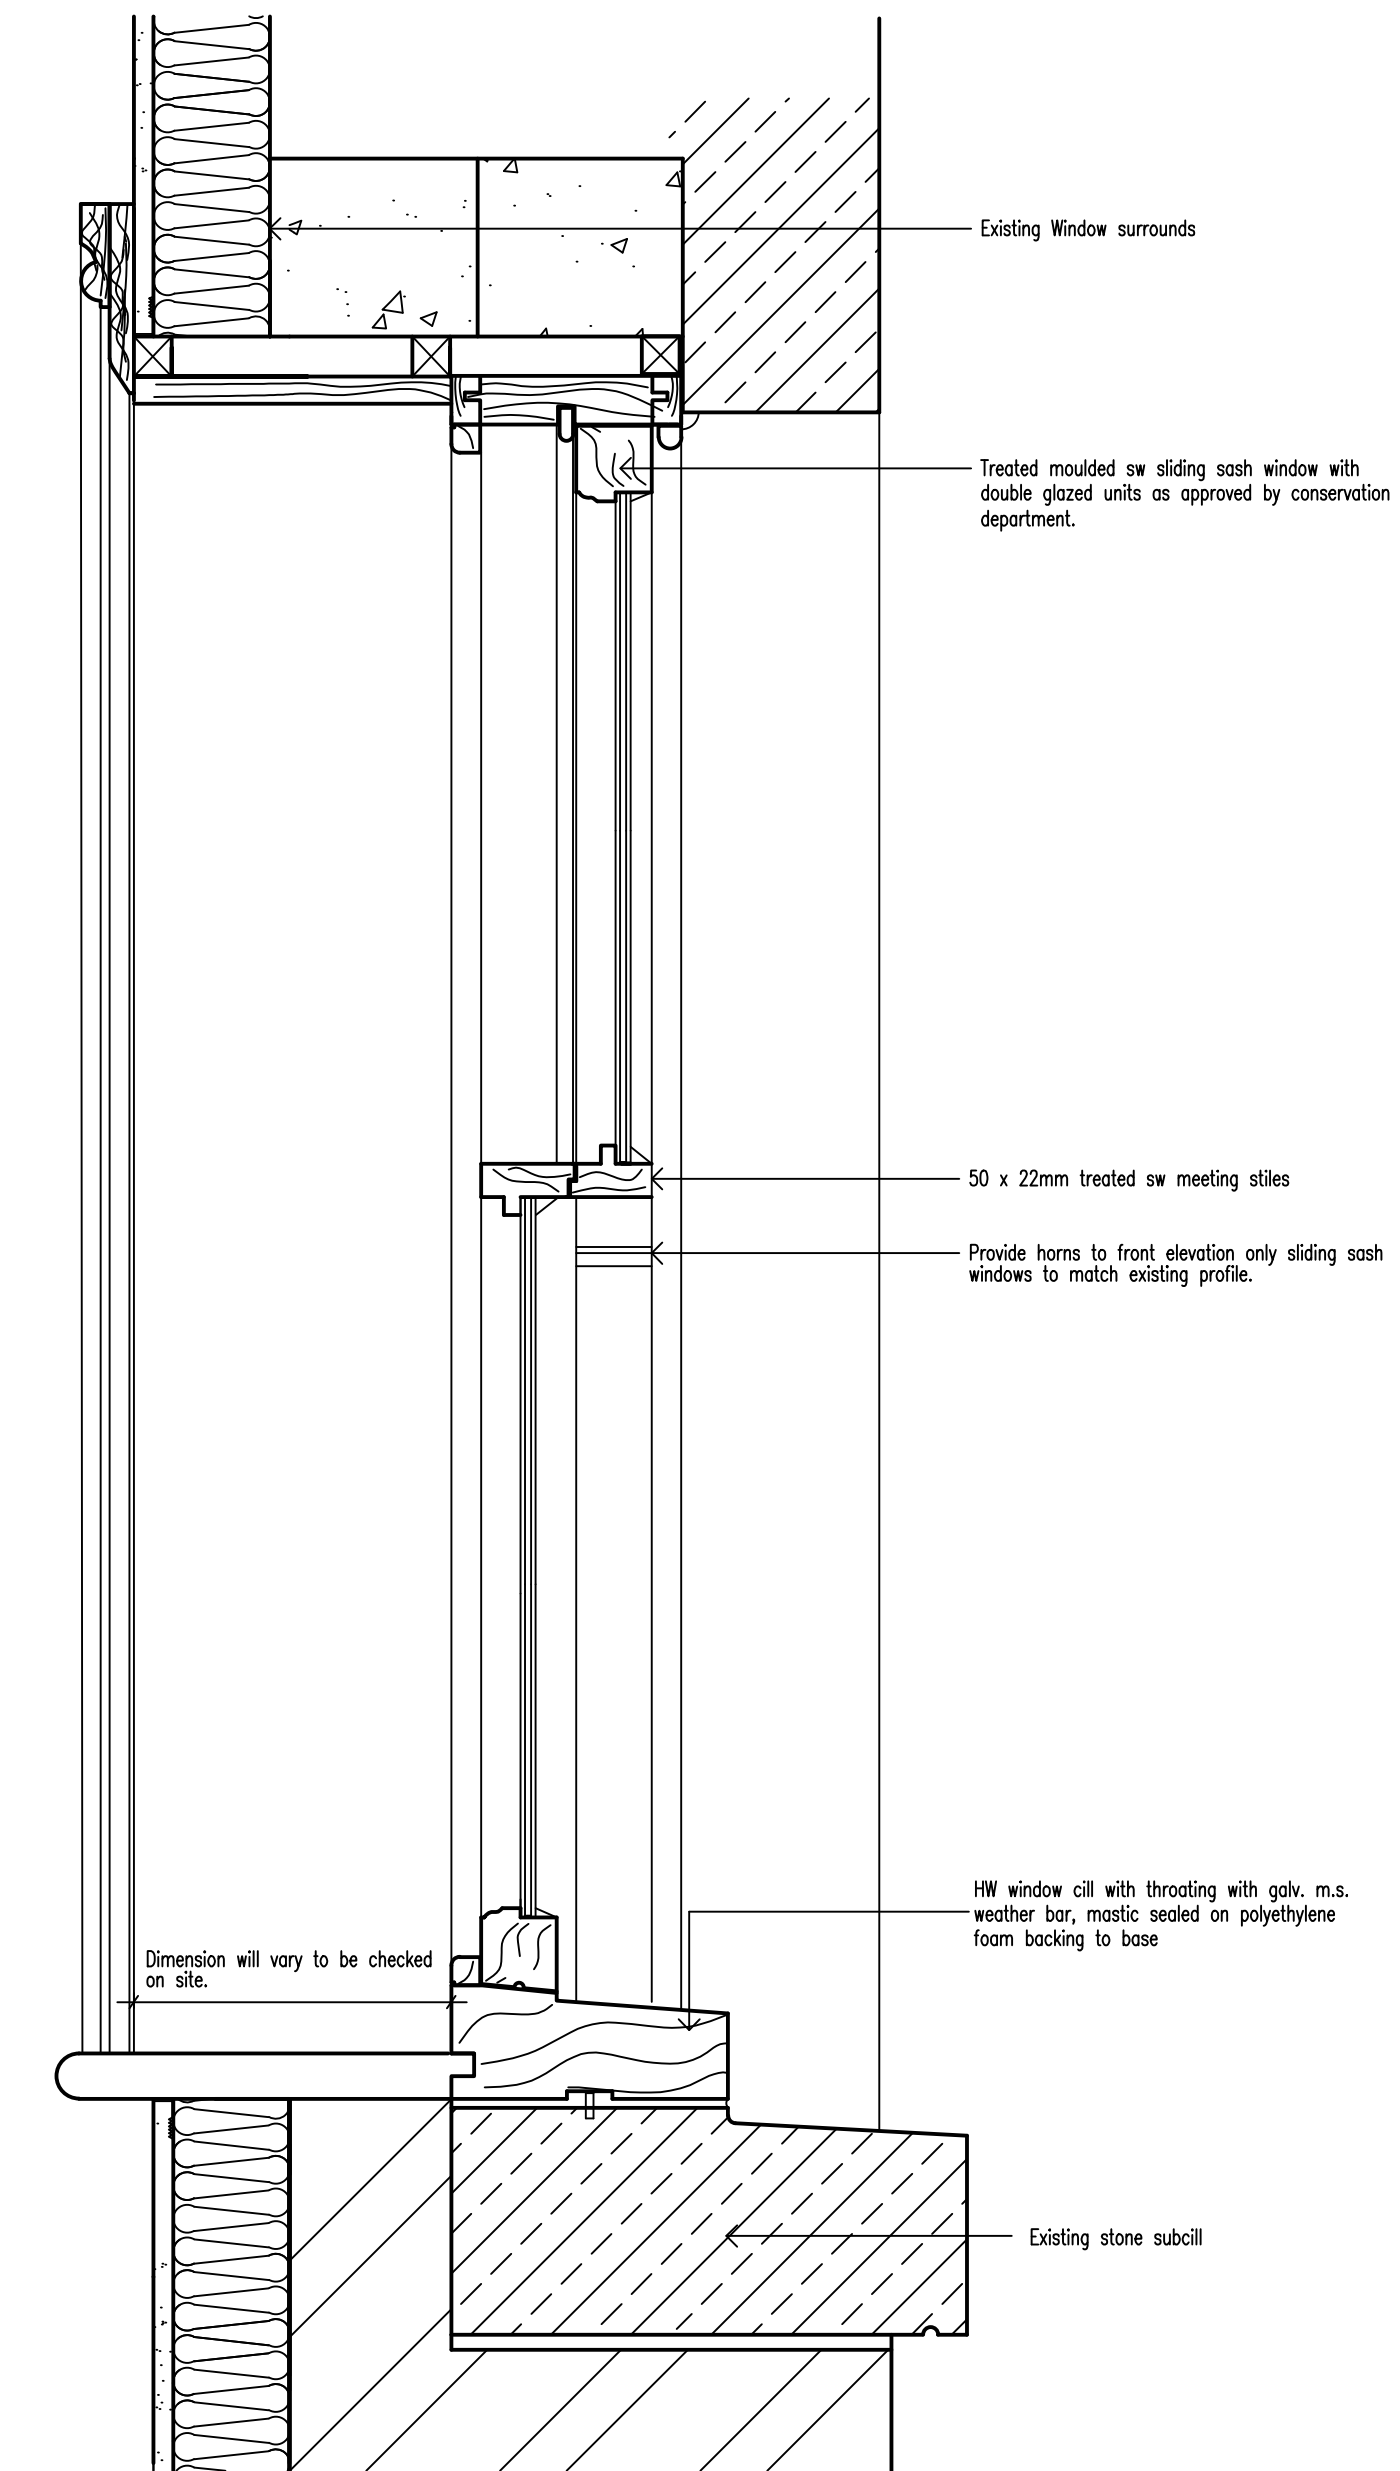

REPLACEMENT WINDOW DETAIL PRESCOT POLICE STATION

PRIMA GROUP.		DWG TITLE CONSERVATION TYPE SLIDING SASH REPLACEMENT WINDOW DETAIL.	
		JOB PRESCOT POLICE STATION, DERBY ST , PRESCOT , L34 3LG	
DRAWN DF.	DATE NOV'22.	SCALE 1:5@A1.	DWG No 102-10

