




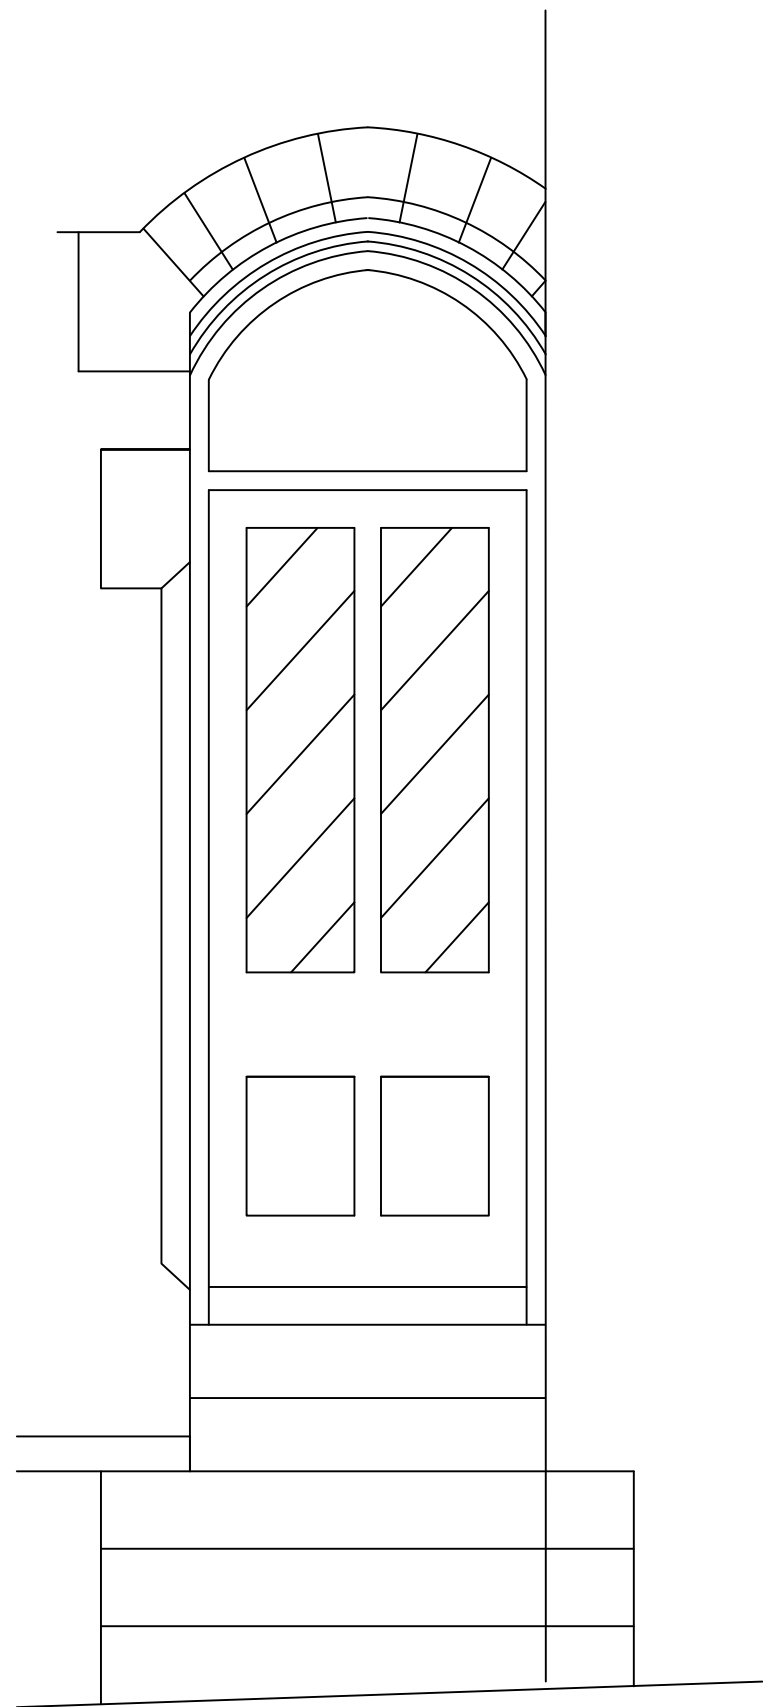


DG1

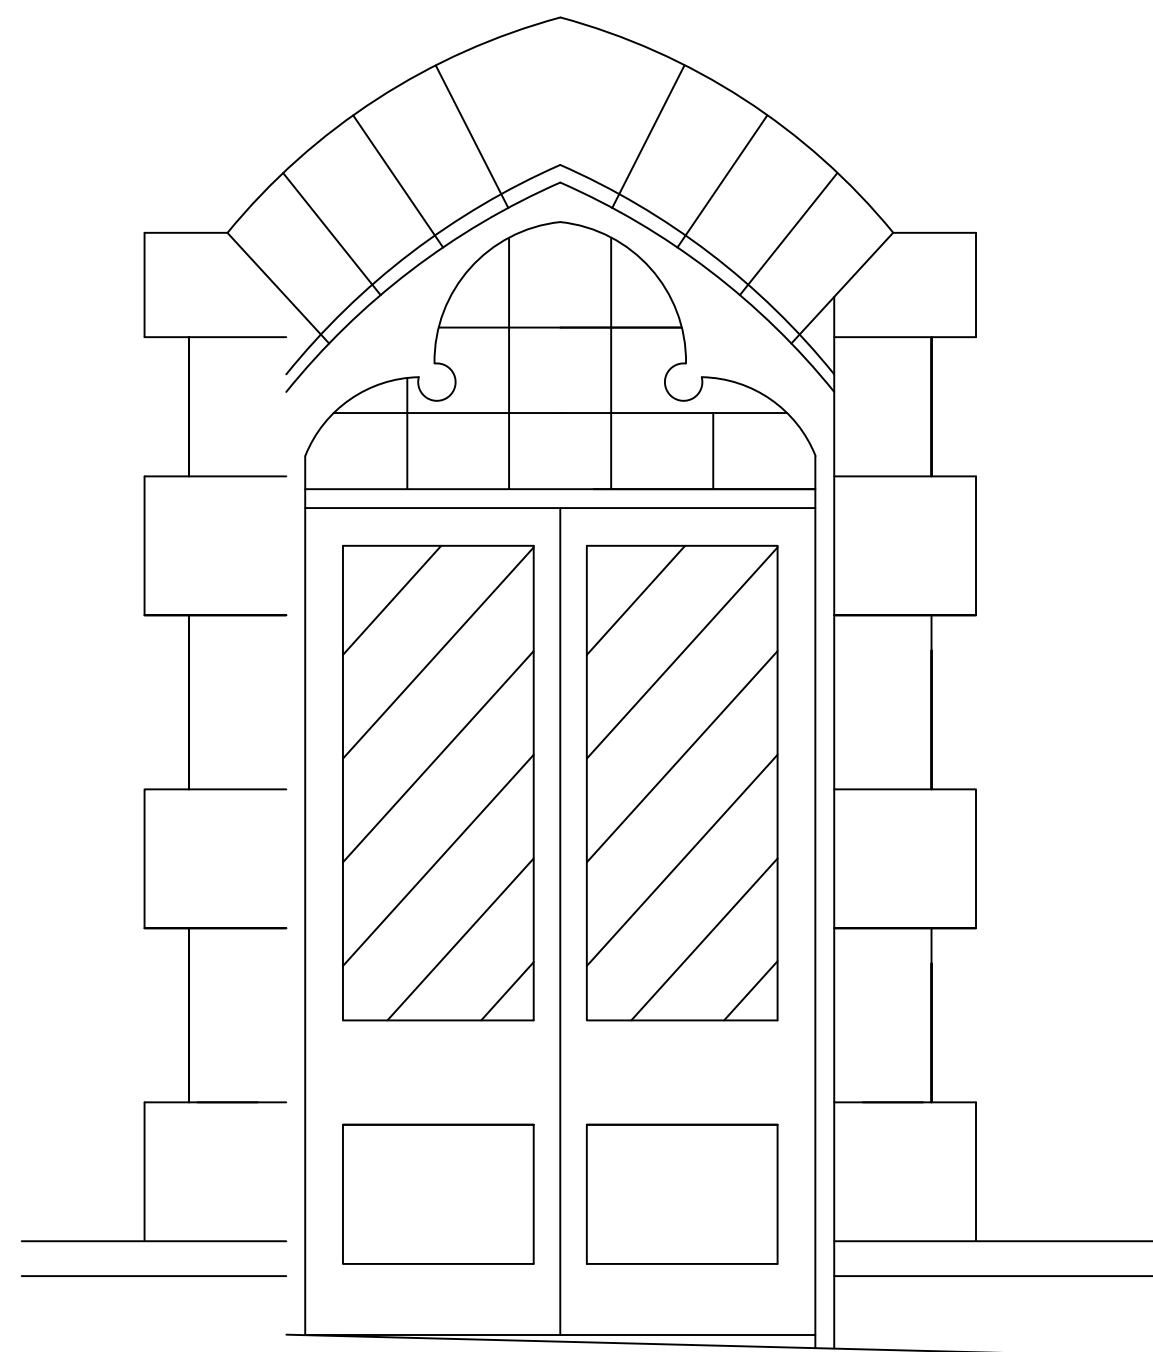


DG2

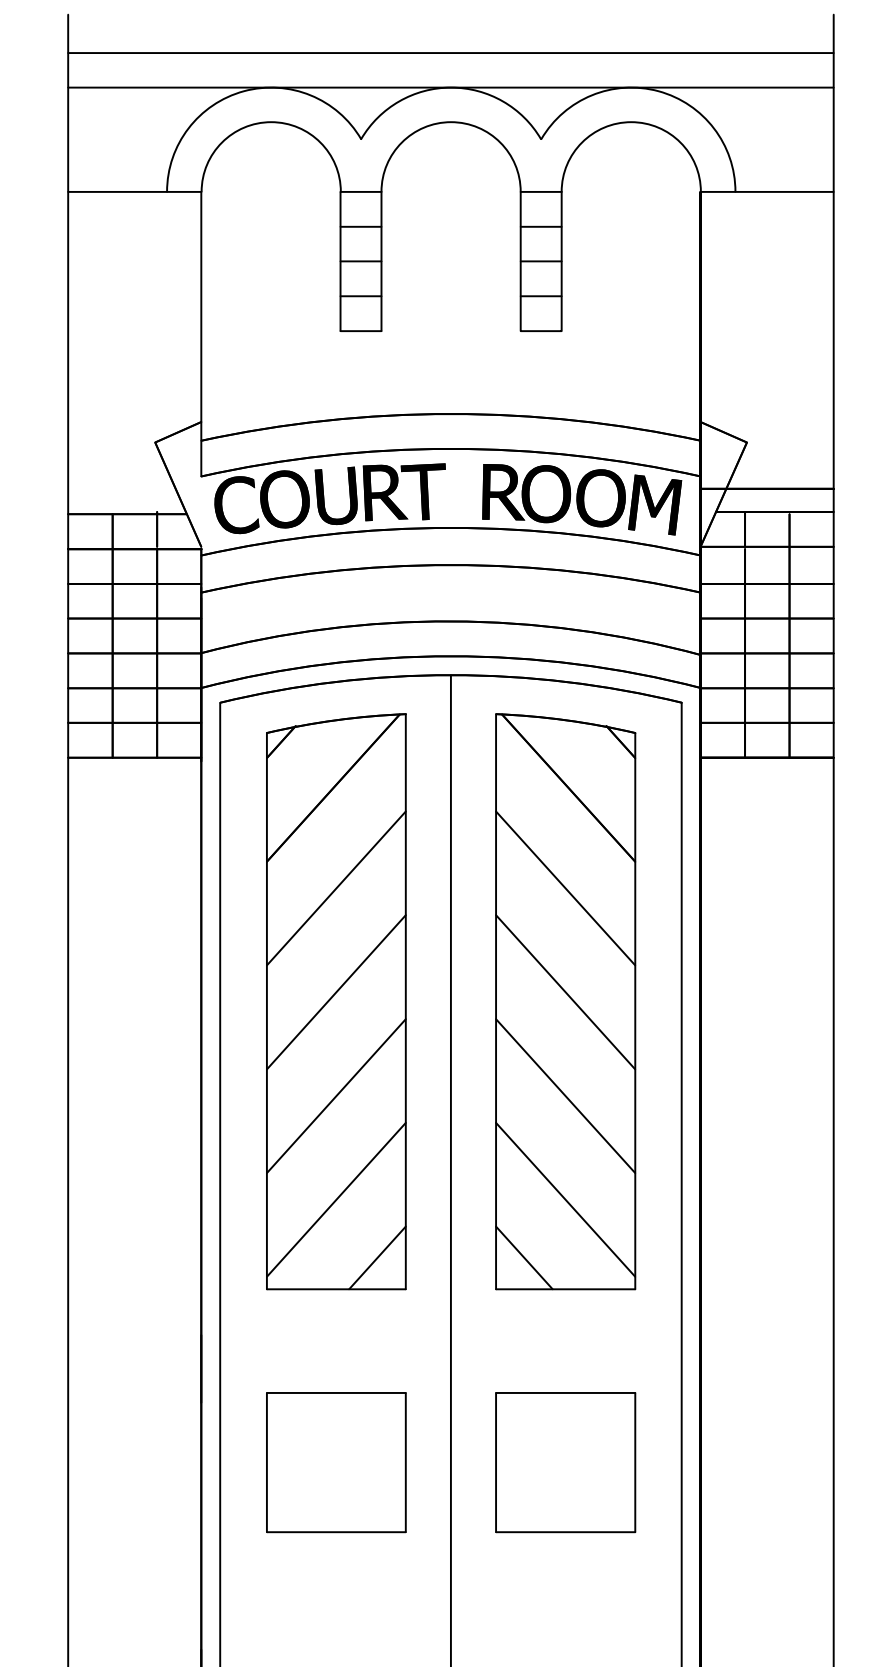

DG3


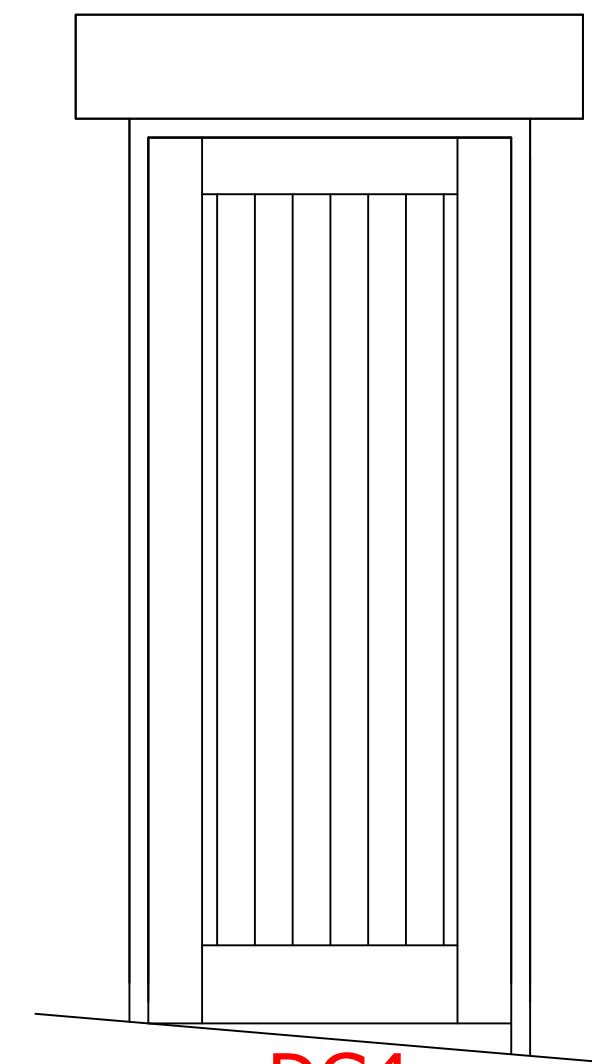


DG4

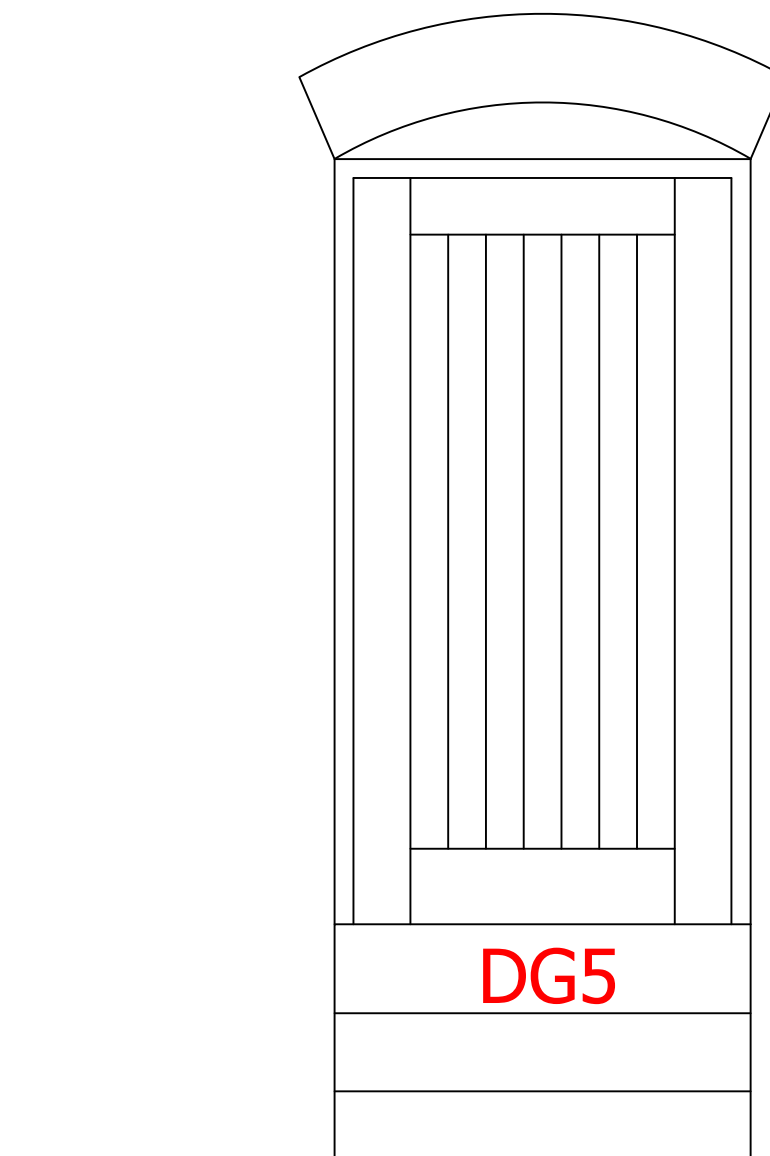

DG5

**EXISTING DOORS - TO BE RETAINED
AND OVERHAULED PAINTED BLACK.**

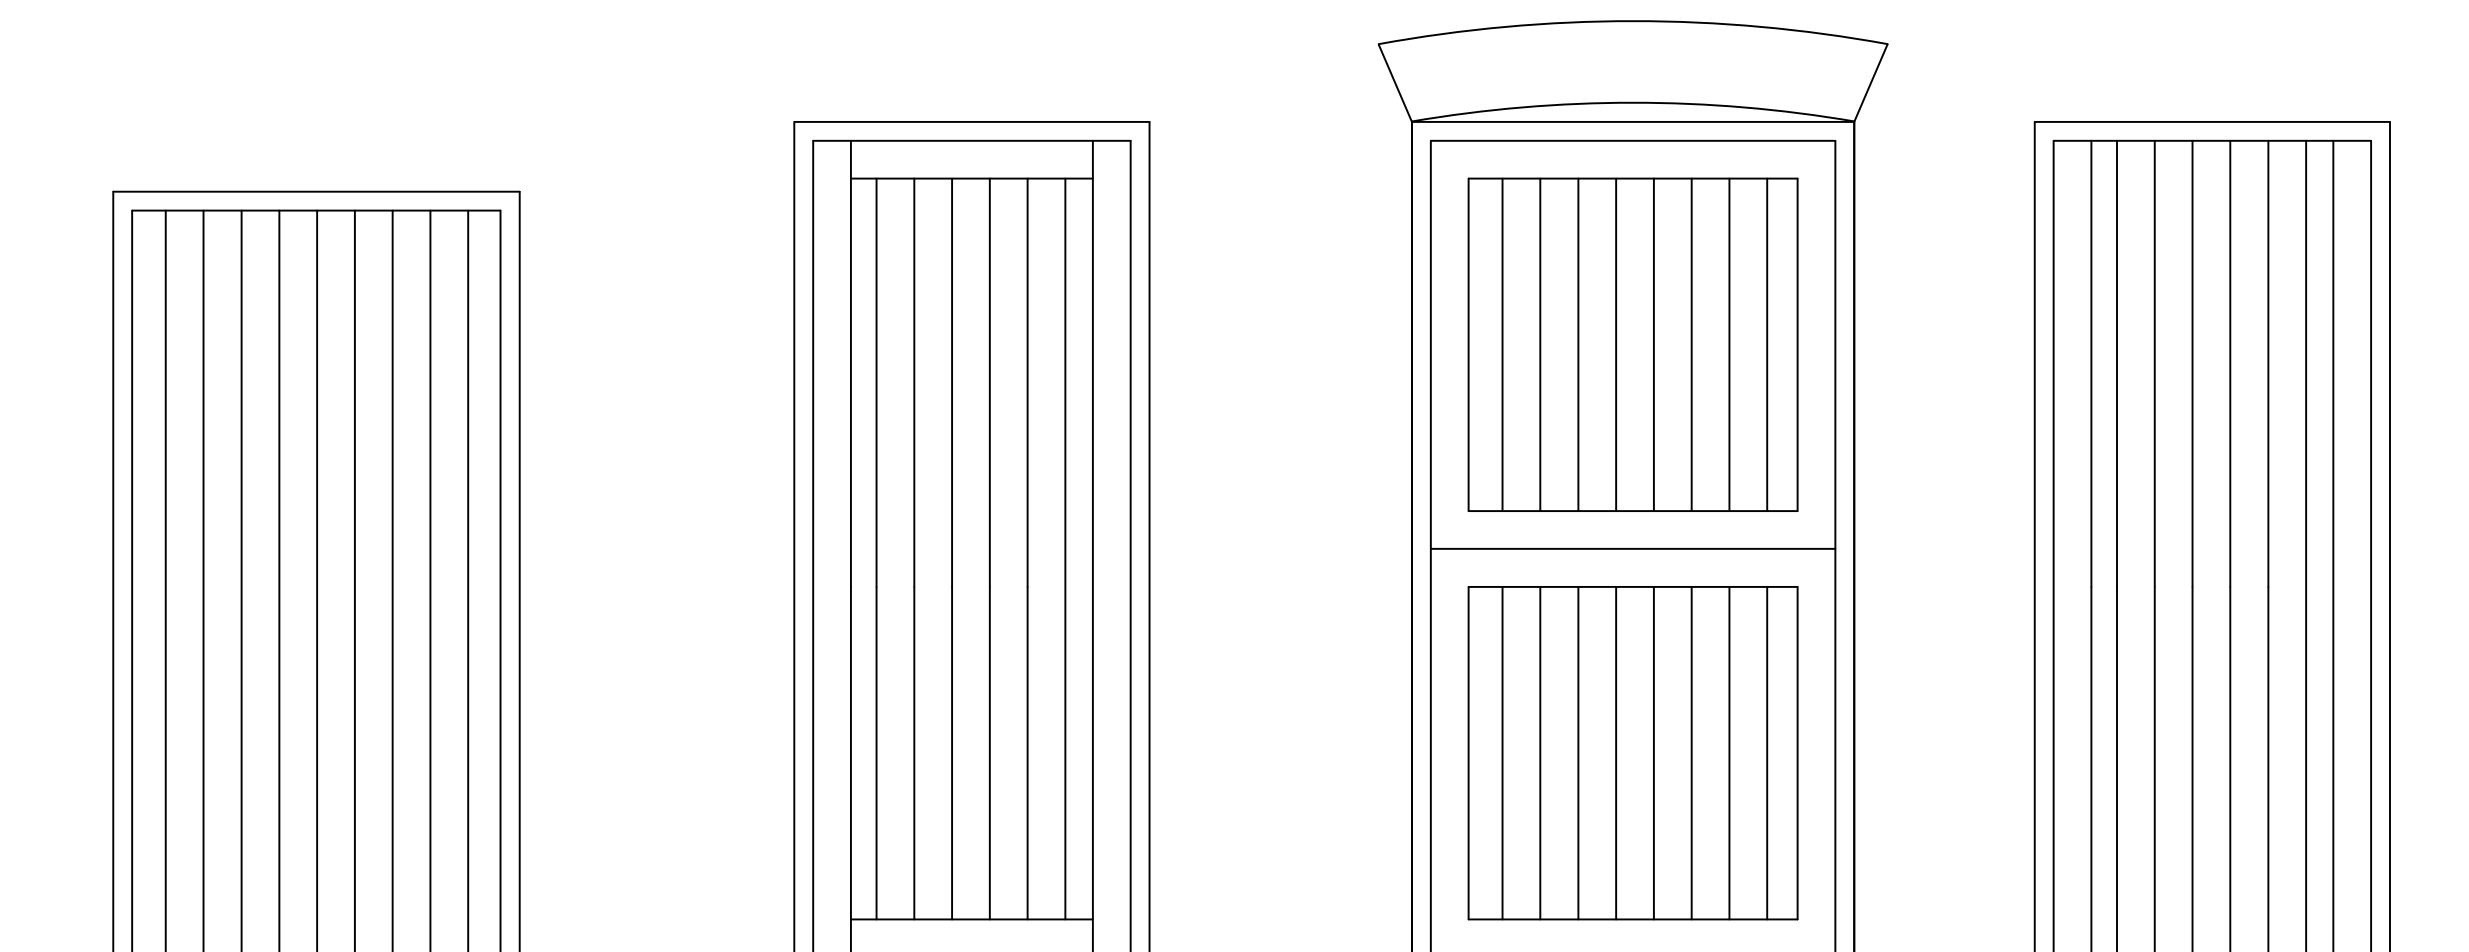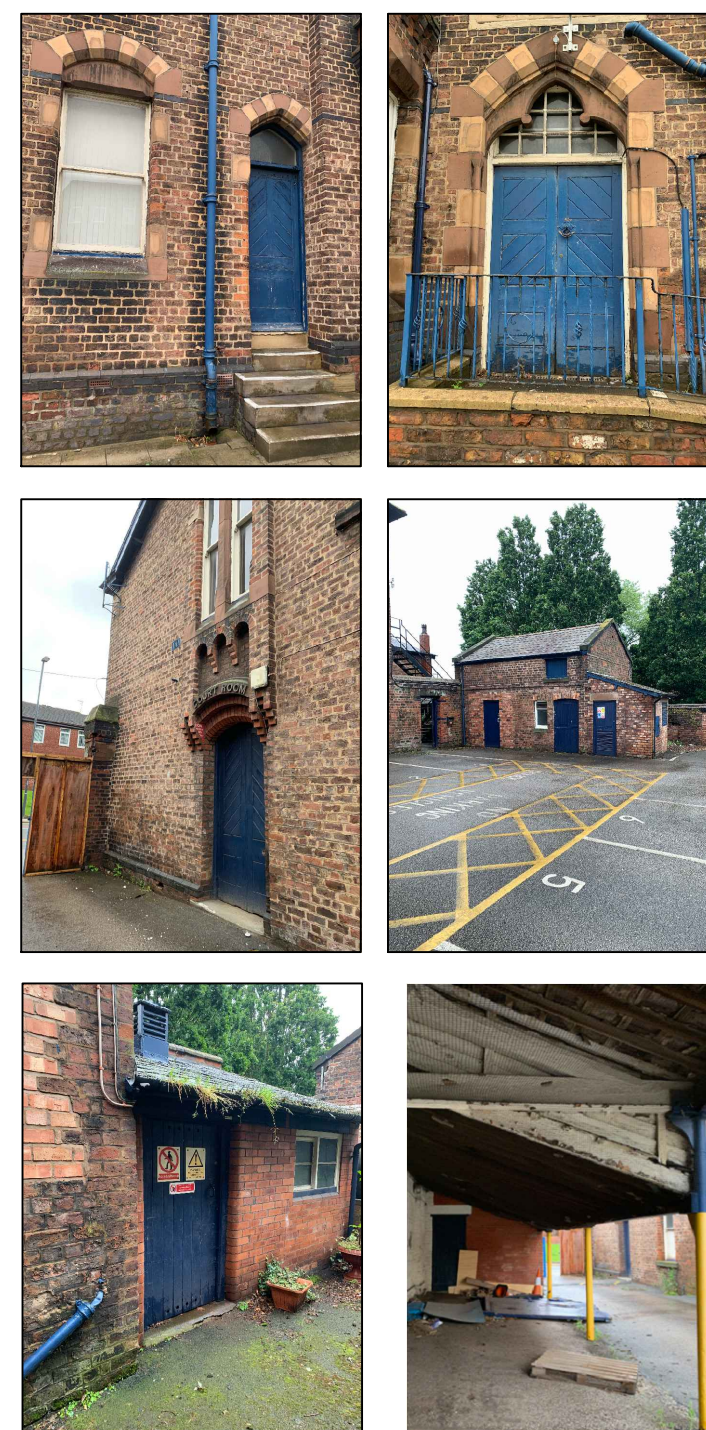

DG6


DG7

DG8

DG9

REPLACEMENT DOORS -TO BE PAINTED BLACK.

**PRESCOT POLICE STATION,
DERBY ST , PRESCOT, L34 3LG**

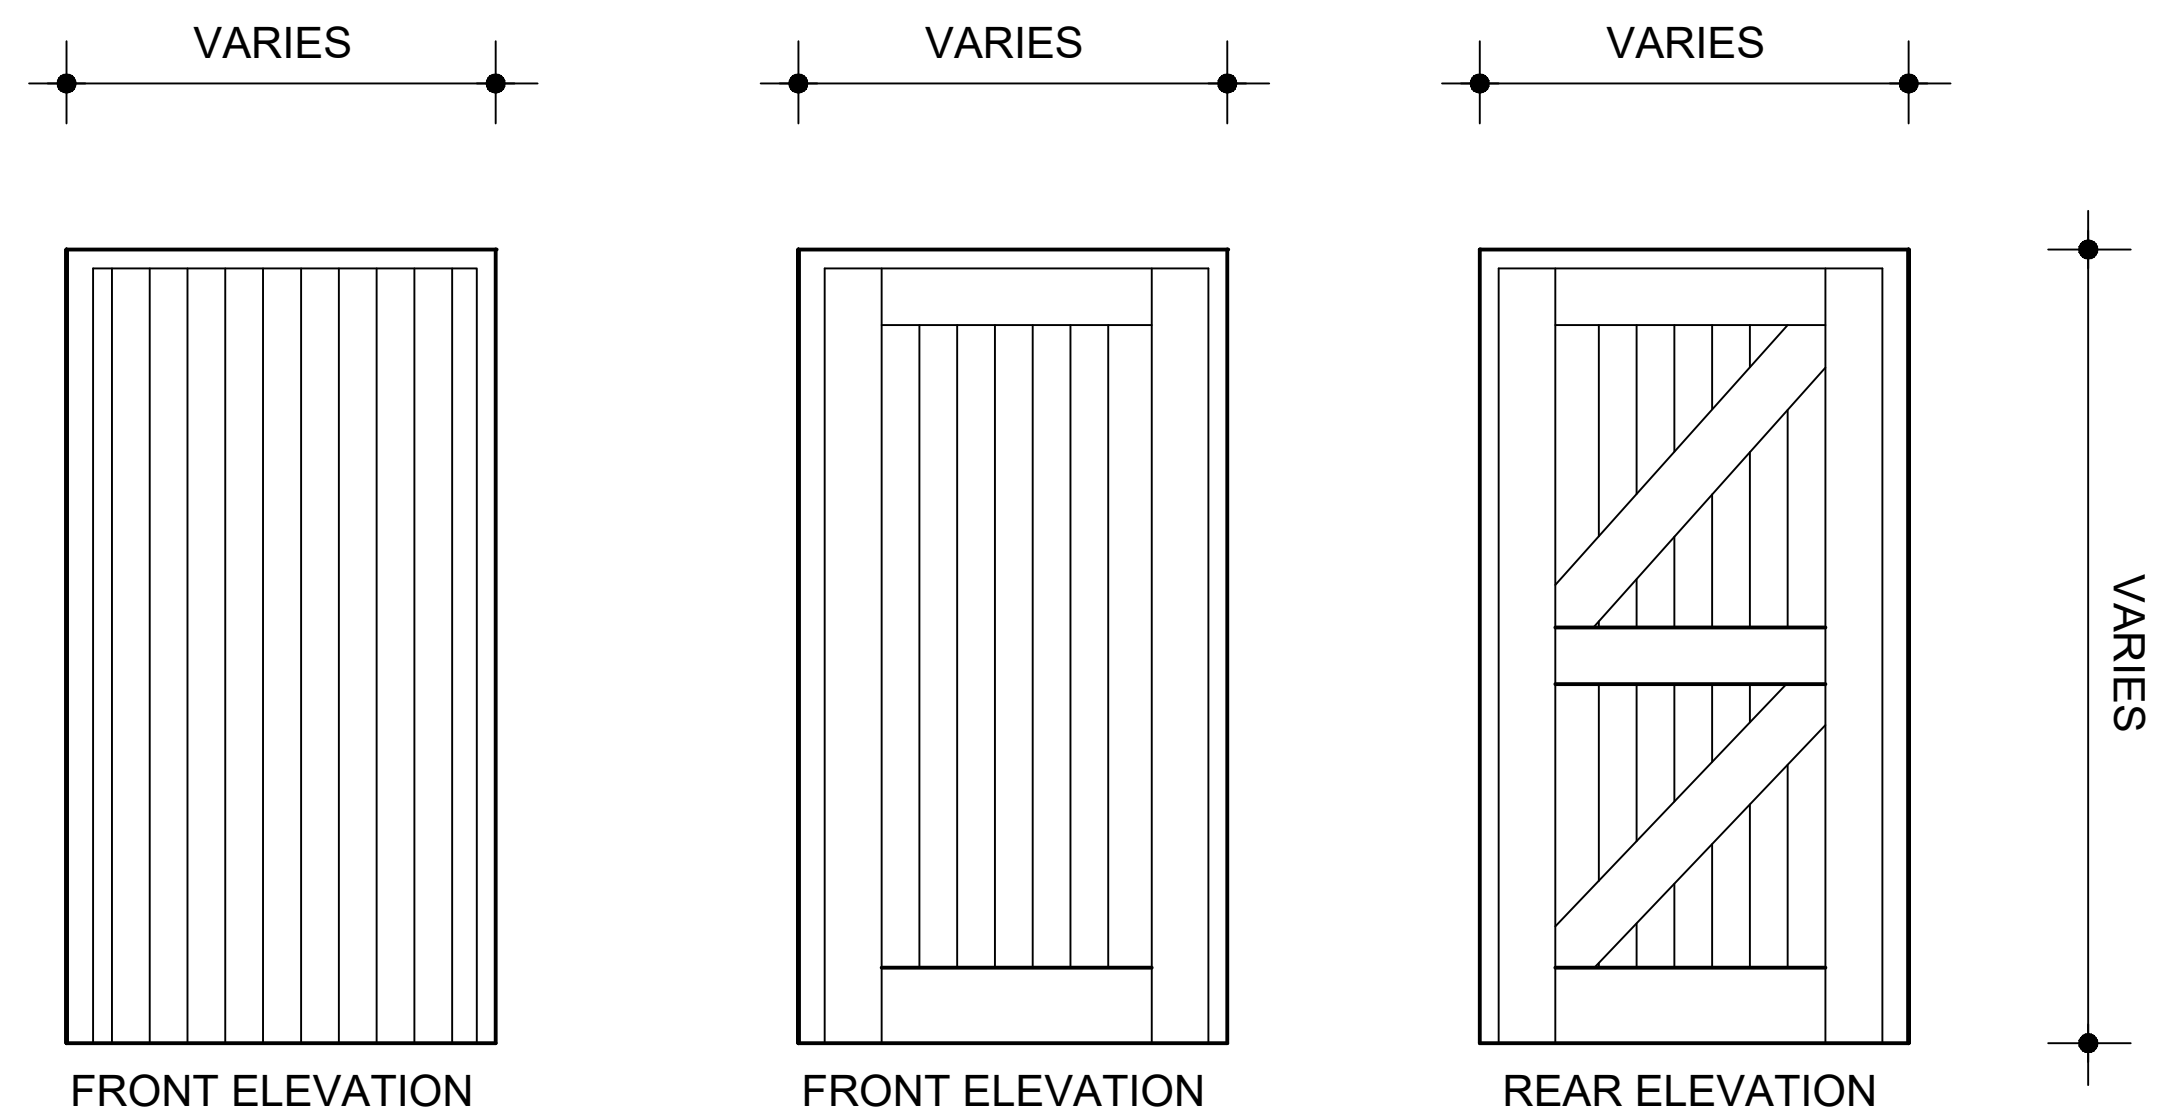

PRIMA GROUP.		DWG TITLE MAIN FORMER POLICE STATION EXTERNAL DOOR DETAILS .	
		JOB PRESCOT POLICE STATION, DERBY ST , PRESCOT , L34 3LG	
DRAWN DF.	DATE NOV'22.	SCALE 1:20@A1.	DWG No 102-11

