



ANTHRACITE GREY UPVC DOUBLE GLAZED
WINDOWS & REAR DOOR

WINDOW / EXTERNAL DOOR ELEVATIONS

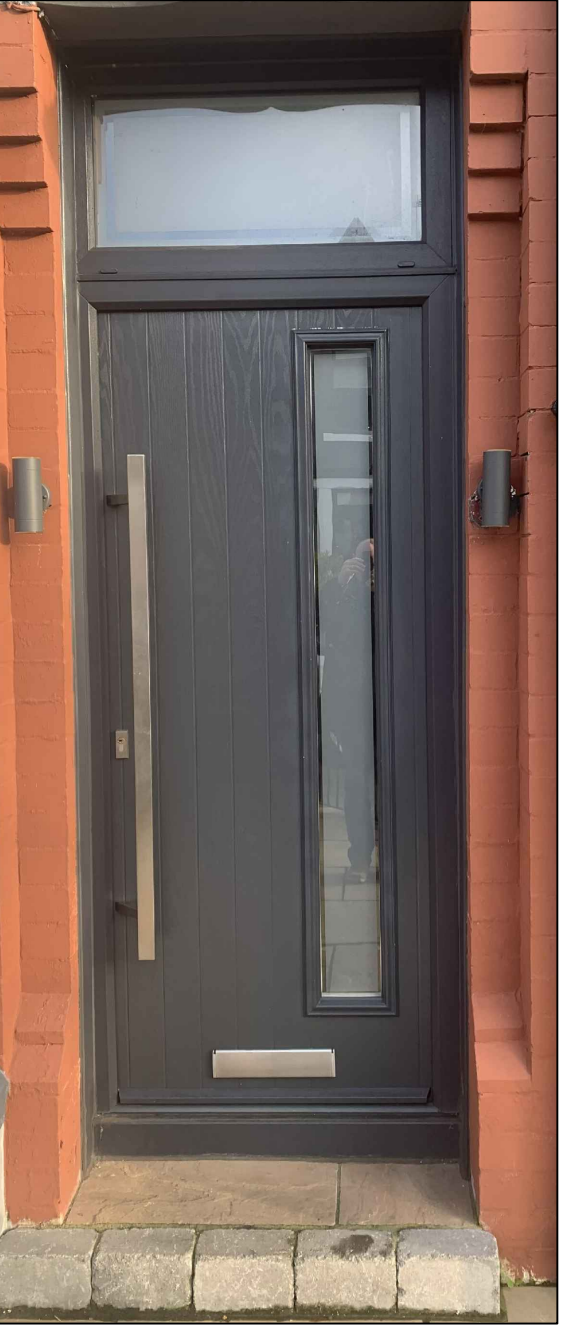

Composite entrance door
by Door-stop international-colour black
926mm Door leaf

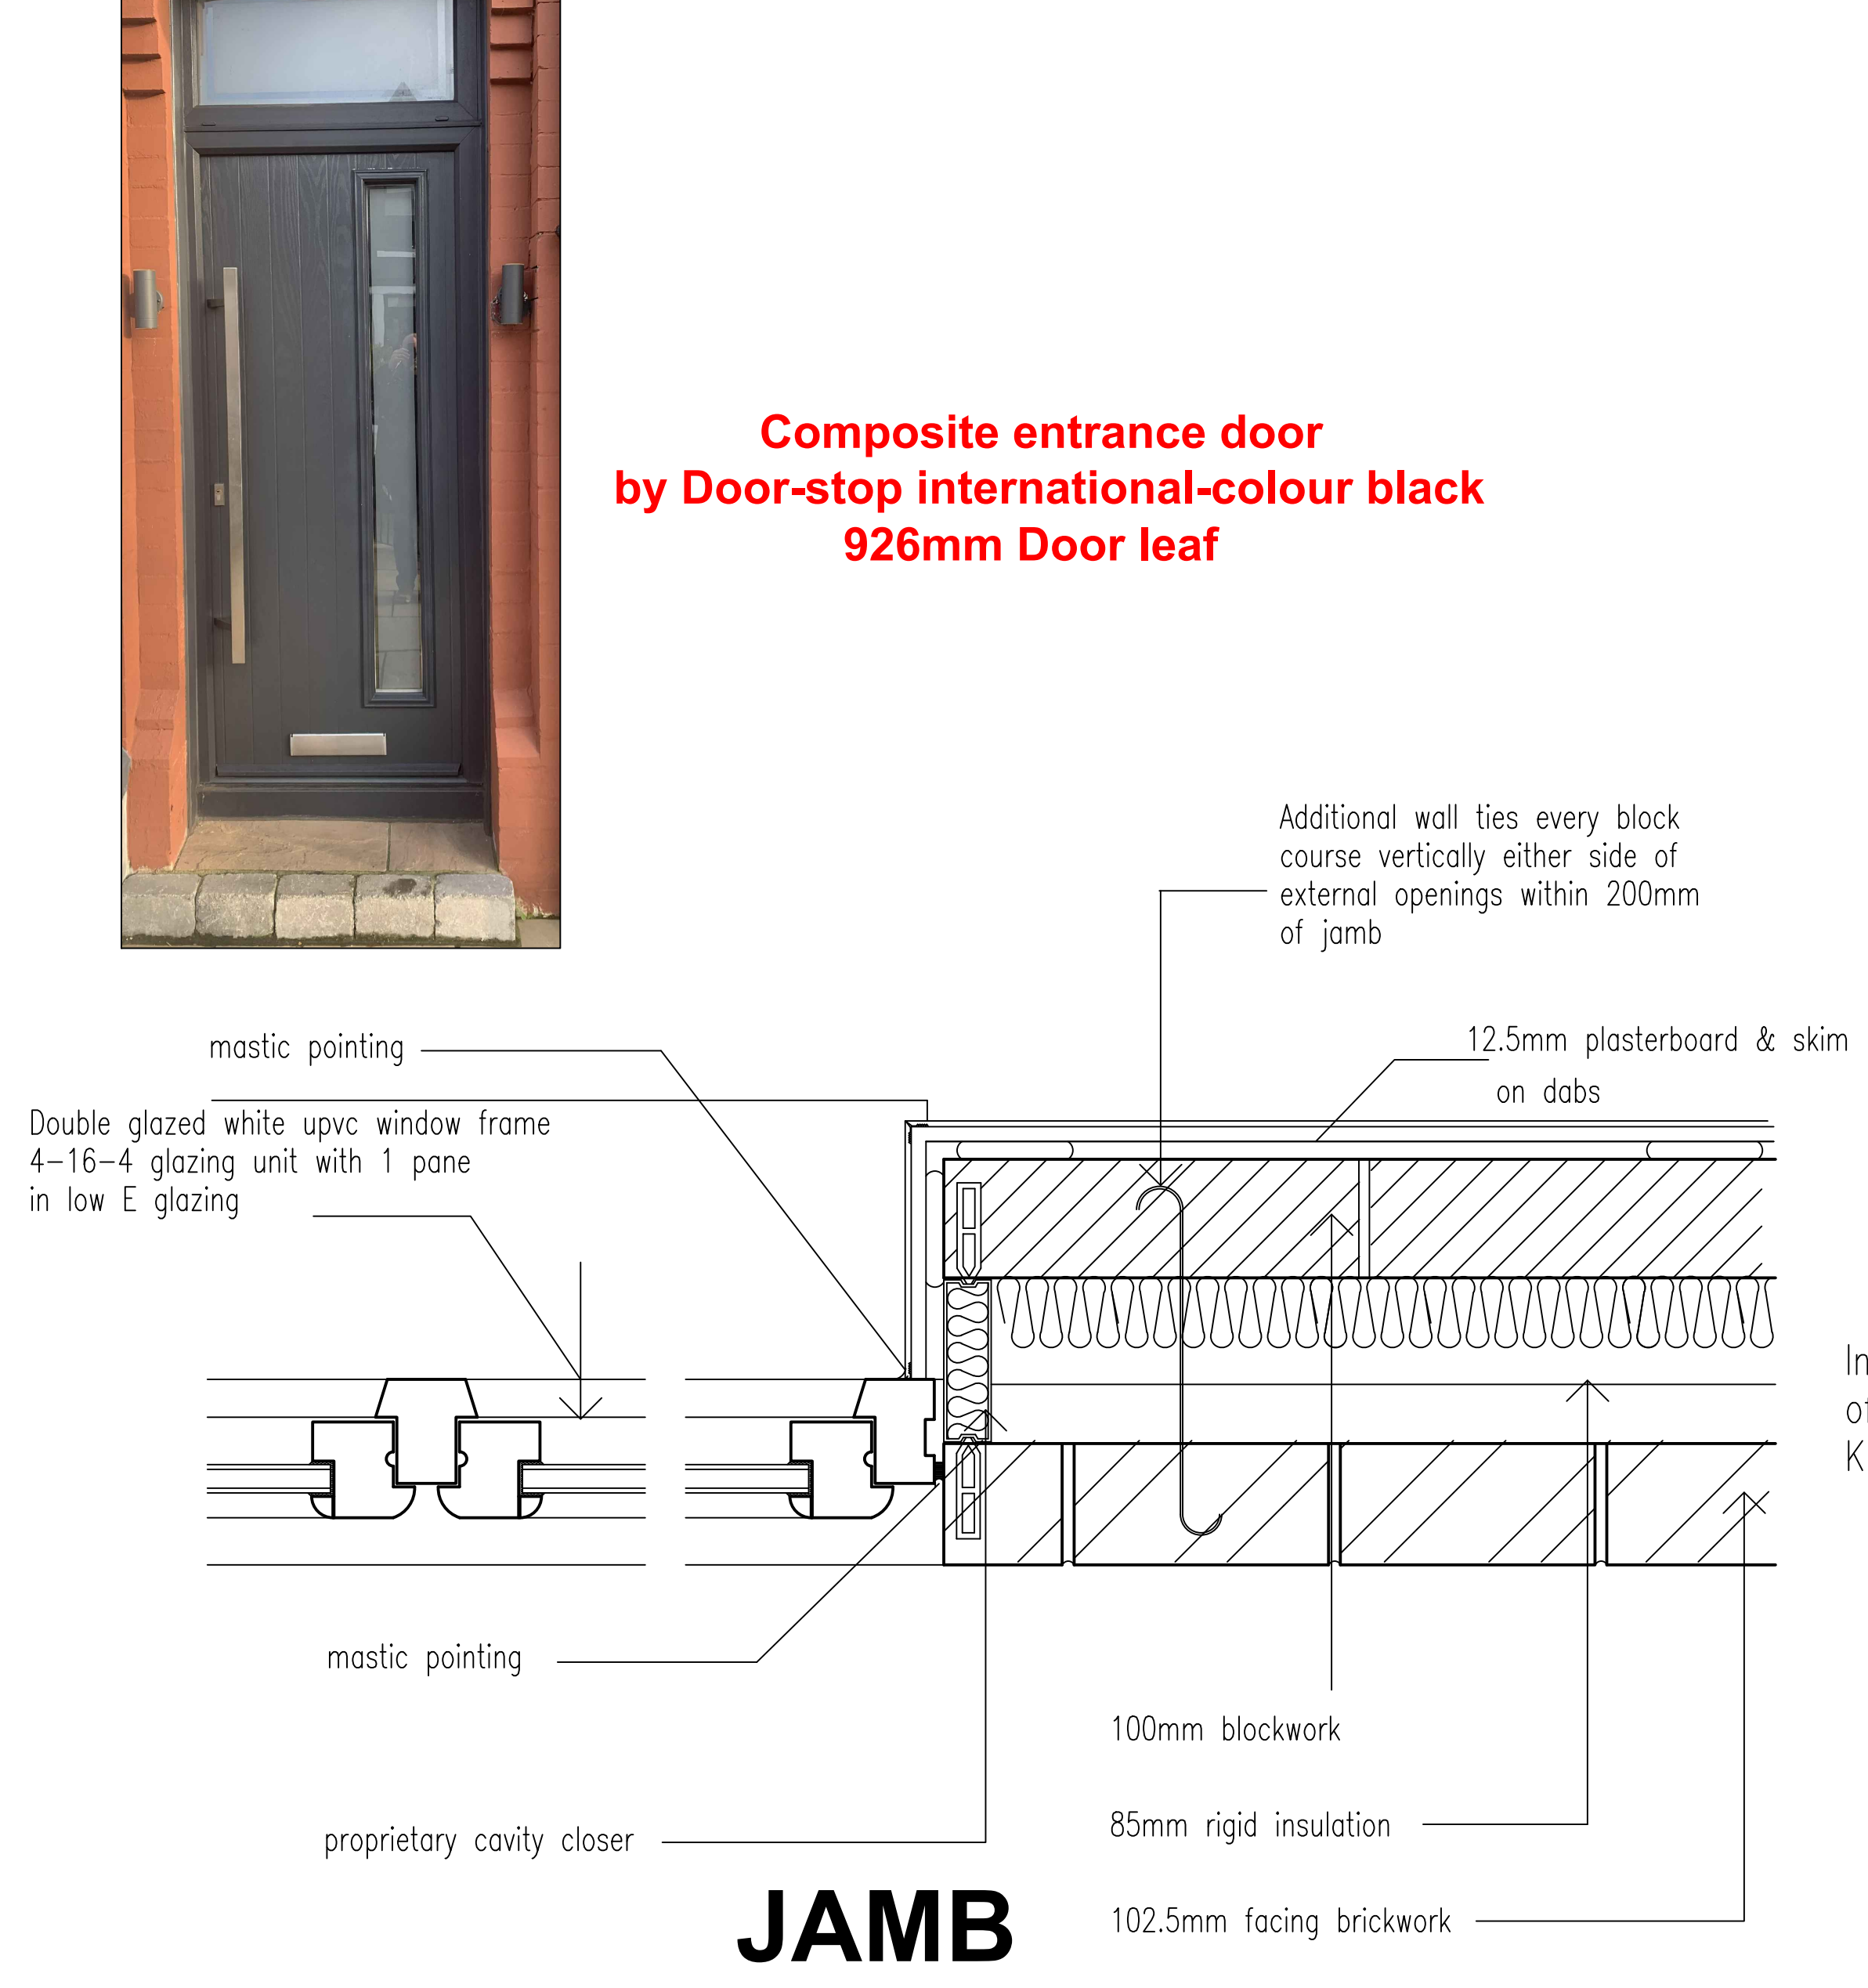

85mm rigid insulation board

102.5mm facing brickwork 135mm
cavity with 85mm rigid insulation board and
100mm thermalite blockwork internally

Cavity tray over lintel

Steel lintel to structural engineers design

Mastic seal between frame + masonry and between
plasterboard + frame internally


Minimum lap of window frame with insulation to
be 70mm

UPVC double glazed windows

mastic pointing

Thermabate or similar cavity closer

Inner pane of glazing to be in K-glass, inner pane
of glazing below 800mm above ffl to be in laminated
K-glass

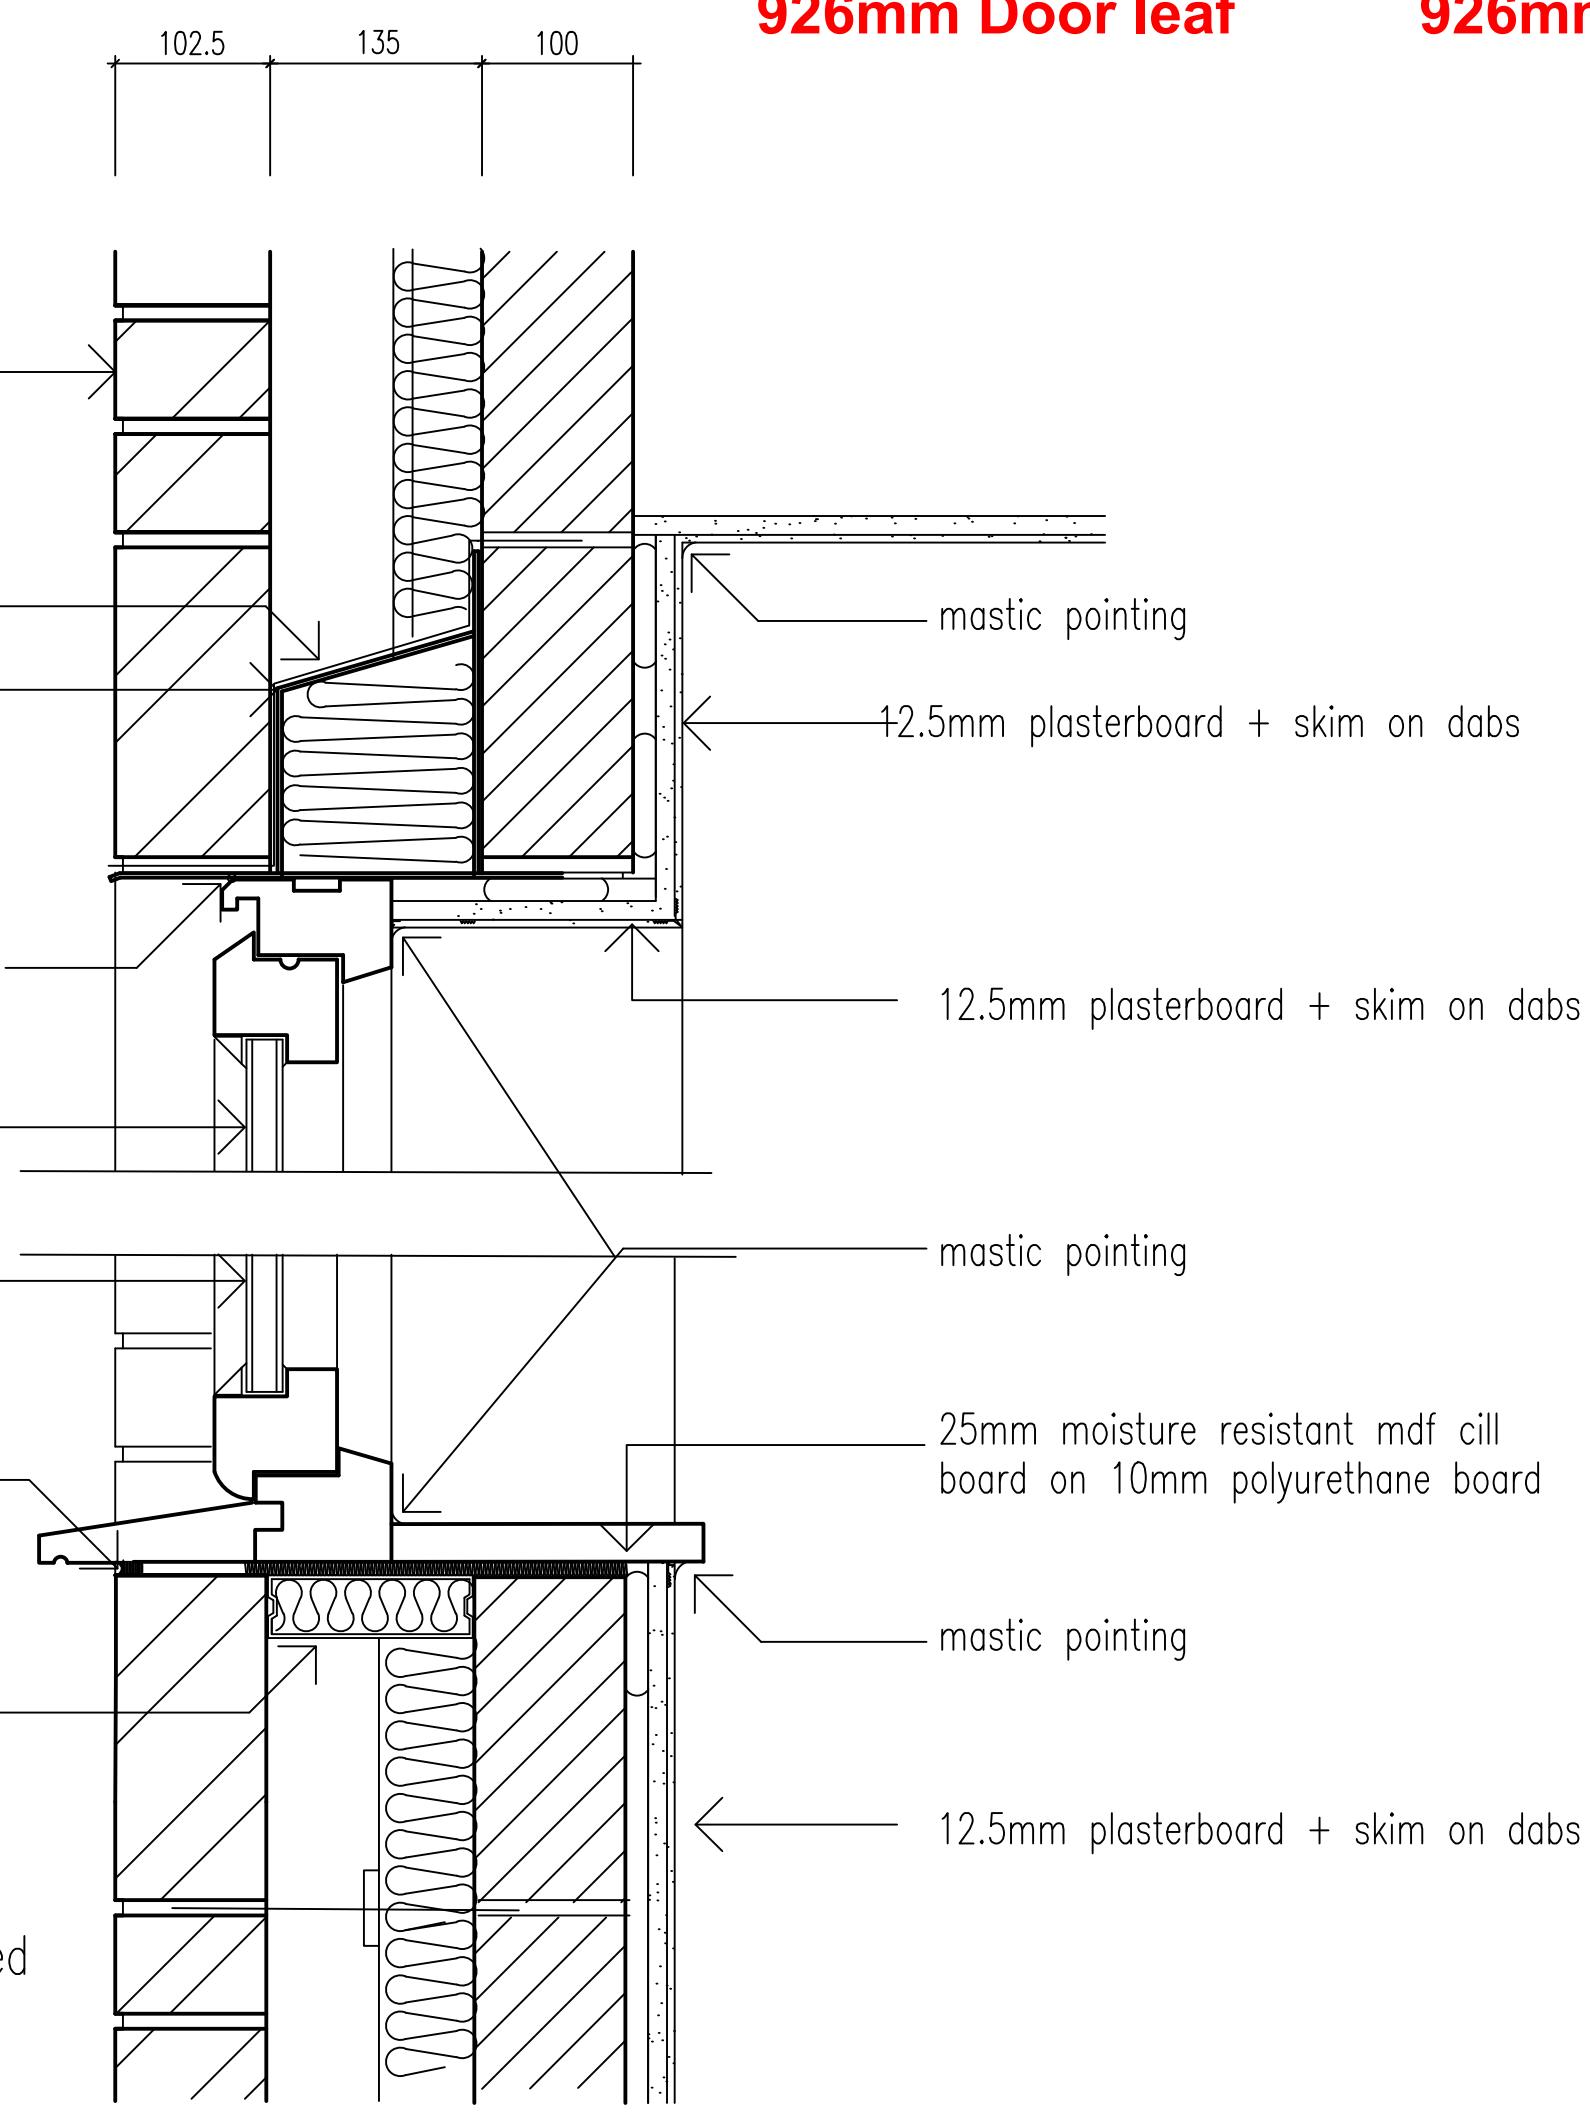

MANUFACTURE TO BE FROM SITE DIMENSIONS ONLY

All dimensions are structural openings &
are in millimetres.
Adjustable tricklevents to be provided to
all windows min 8000sq.mm. ventilation.

Openable lights to be cleanable from inside.
Provide opening/hinge stay mechanism suitable
for cleaning from inside.
Window locks to be provided to all
Ground floor + easily accessible windows.
All ironmongery to be corrosion resistant.
Laminated glass to be used below 800mm
above FFL & in doors & in windows adjacent
doors & to all Ground floor windows to BS 6206.
All units to be double glazed to achieve U-value
of 1.7w/m2k min. with one pane in Low-e glass
and argon fill.
Damaged windows to be replaced not
repaired during contract.
All new windows to be internally beaded.
Frames to be UPVC pre-finished WHITE colour.
Locking, fixing and glazing to all doors and
windows to be to Secured by Design's
New Homes 2009 Requirements or the
site-specific recommendations of the ALO.
All windows to be to BS 7950.
Glazed side panel adjacent to front doors to be
manufactured/detailed in accordance with BS 7950).

obscured glass by manufacturer

++ indicates laminated glass
in accordance with
Secured by Design requirements

NOTE RESTICTORS TO BE FITTED TO ALL WINDOWS.
NOTE ALL WINDOWS TO BE WHITE UPVC DOUBLE GLAZED
UNITS.

PRIMA GROUP.		DWG TITLE TOWNHOUSE WINDOW & EXTERNAL DOOR DETAILS .	
		JOB PRESCOT POLICE STATION, DERBY ST , PRESCOT , L34 3LG	
DRAWN DF.	DATE NOV'22.	SCALE 1:20@A1.	DWG No 102-12

