




- EXTERNAL BULK HEAD LIGHT FITTING
- CP ELECTRICAL CAR CHARGING POINT
- LP NEW LAMPOST

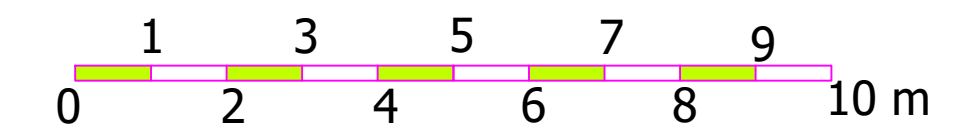

PRIMA GROUP.		DWG TITLE PROPOSED EXTERNAL LIGHTING & CAR CHARGING POINTS.	
		JOB PRESCOT POLICE STATION, DERBY ST , PRESCOT , L34 3LG	
DRAWN DF.	DATE NOV'22.	SCALE 1:100@A1.	DWG No 102-15

