

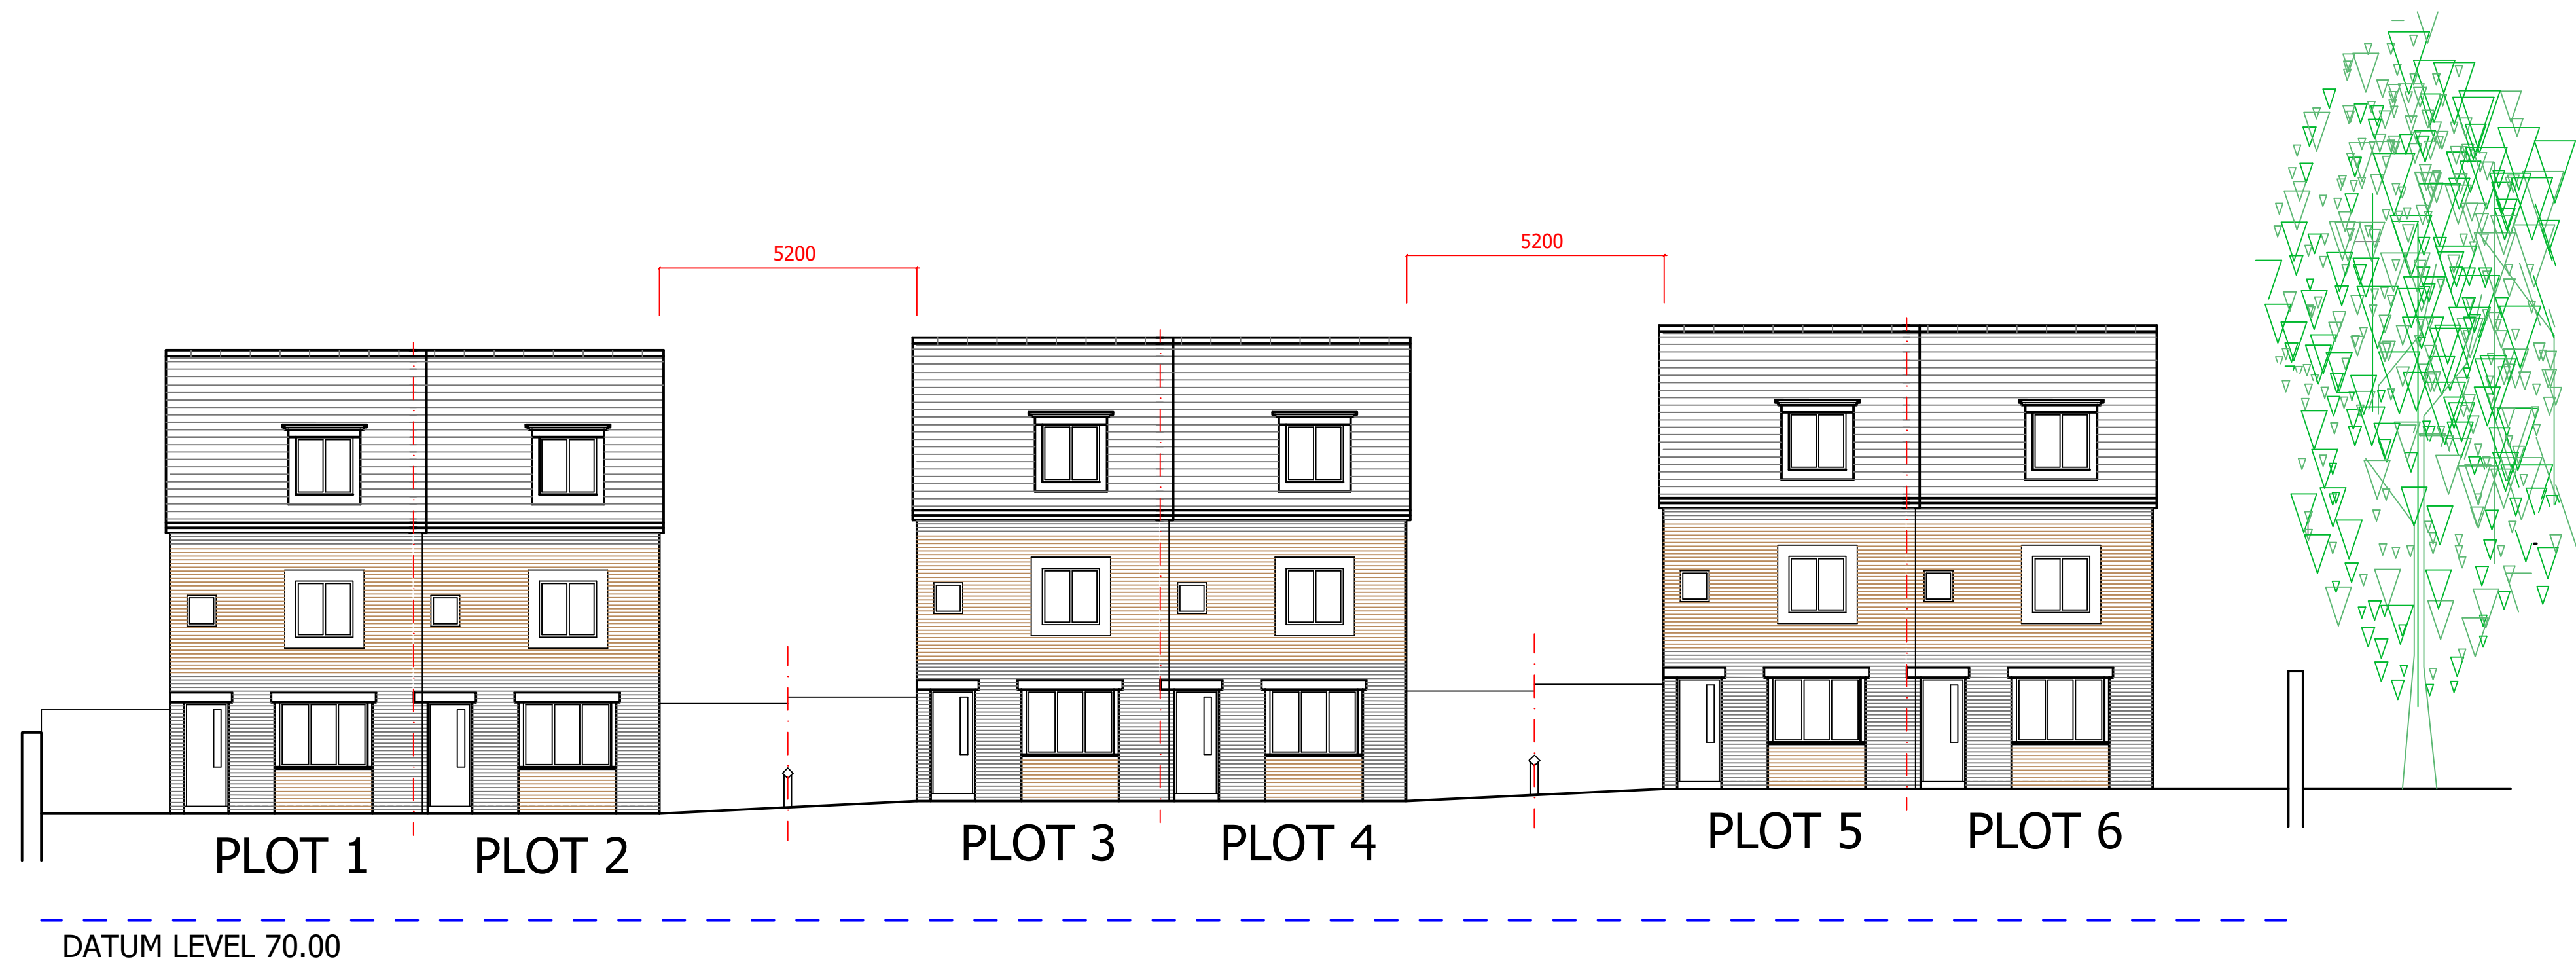


CROSS SECTION A-A

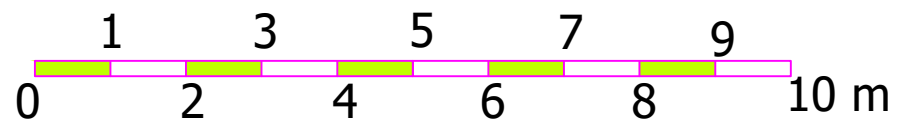

CROSS SECTION B-B

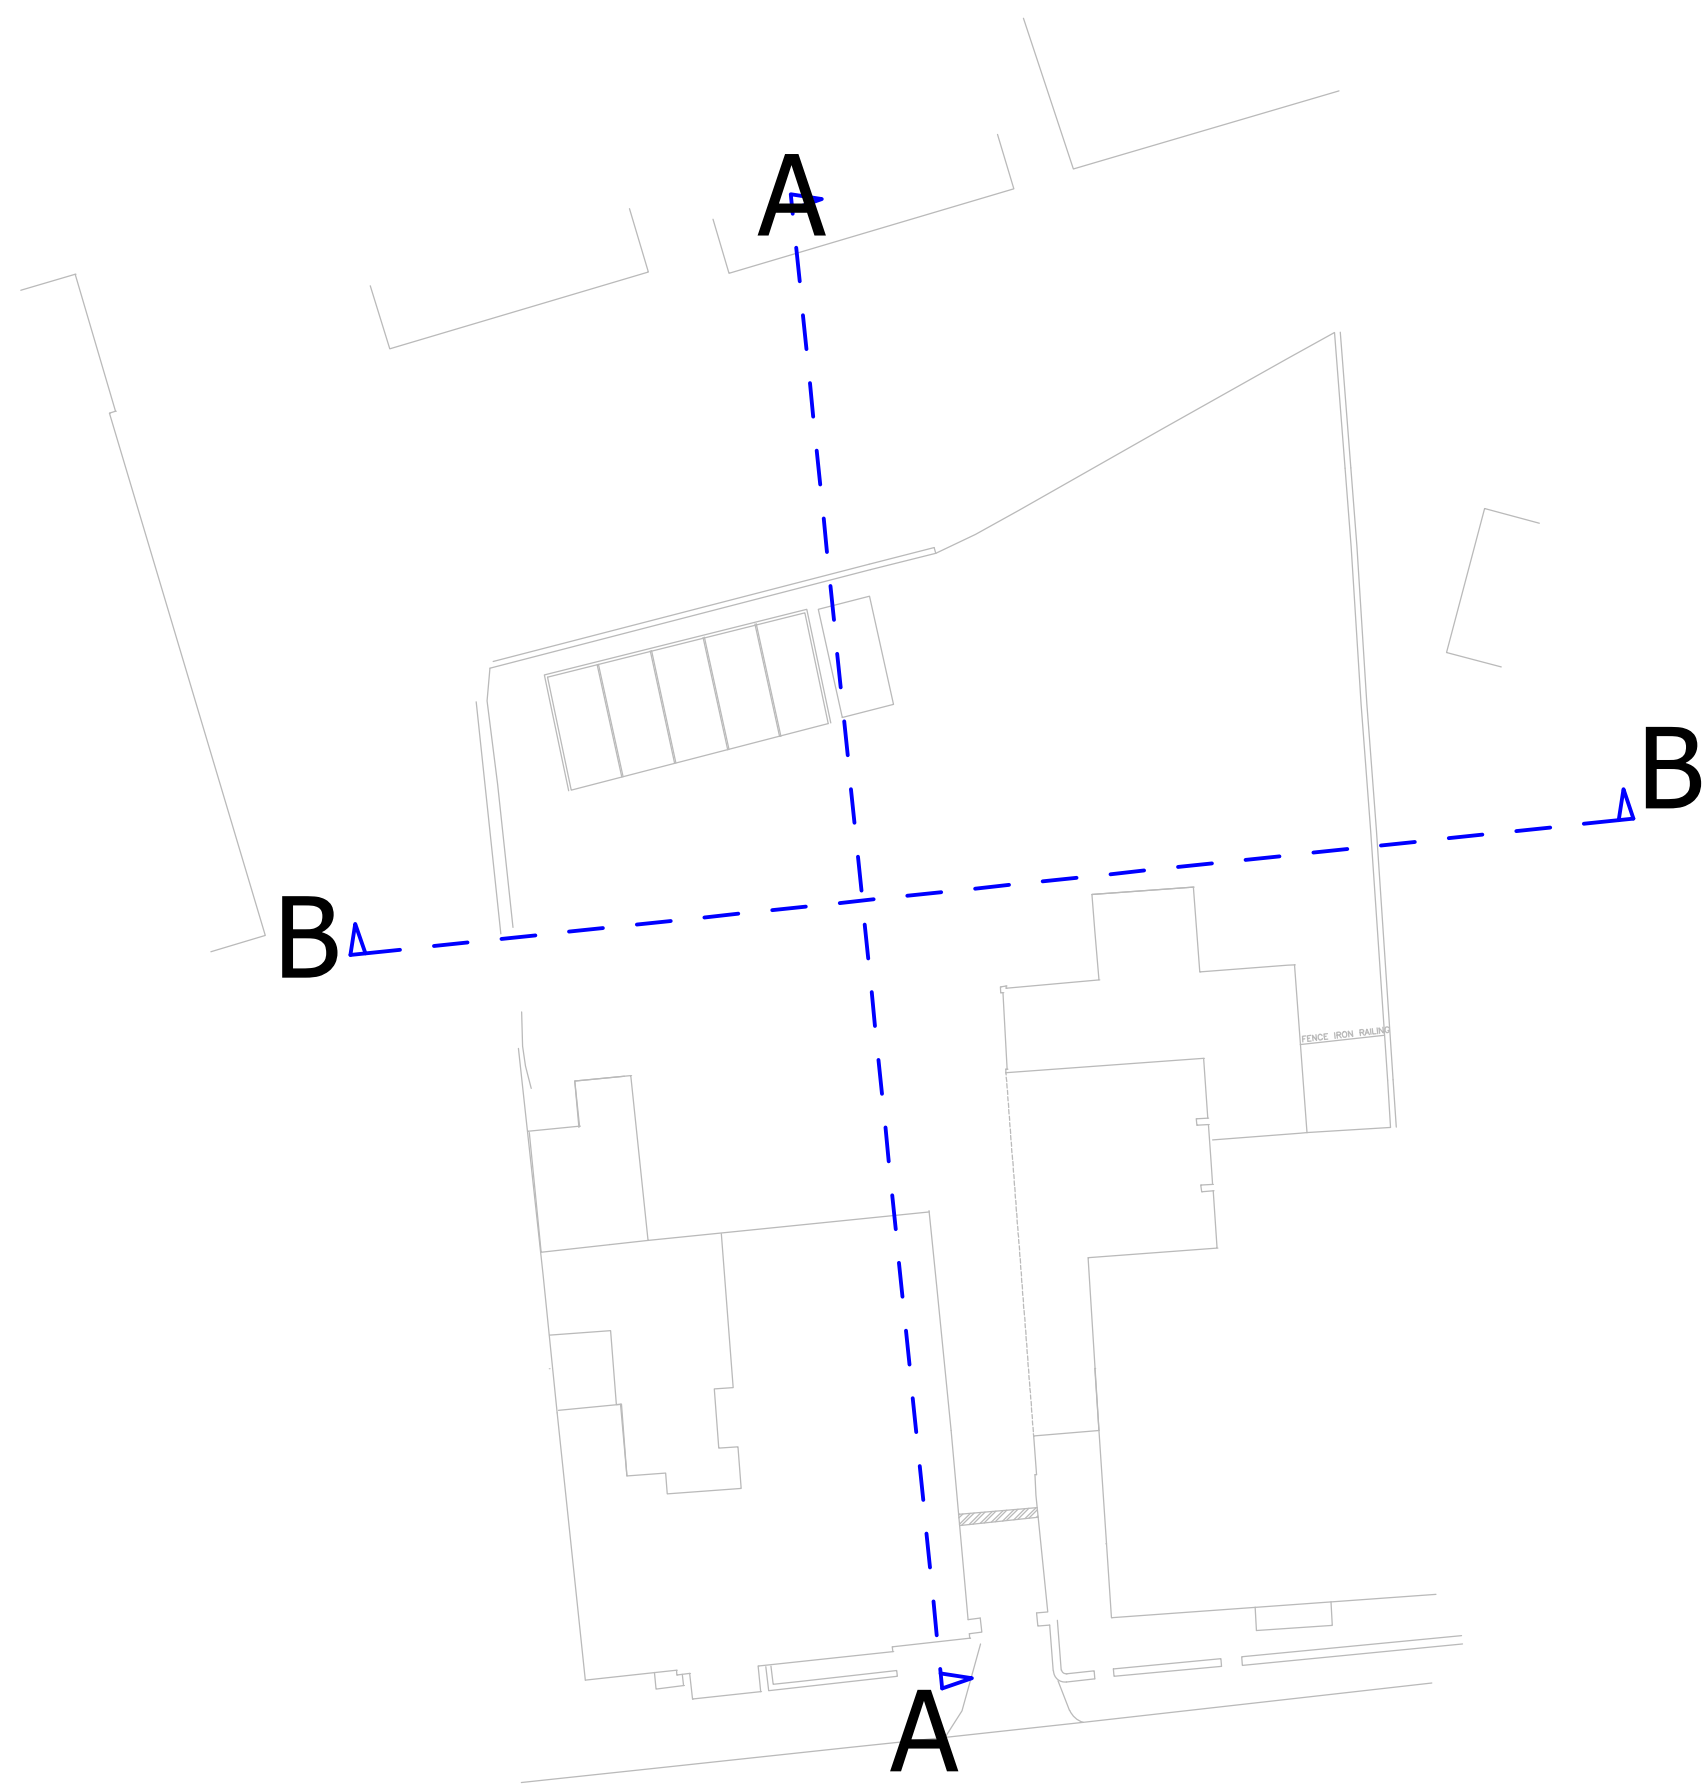

PRIMA GROUP.		DWG TITLE PROPOSED SITE CROSS SECTIONS	
		JOB PRESCOT POLICE STATION, DERBY ST , PRESCOT , L34 3LG	
DRAWN DF.	DATE NOV'22.	SCALE 1:100@A1.	DWG No 102-14



**PRESCOT POLICE STATION,
DERBY ST , PRESCOT, L34 3LG**

**TO BE READ IN CONJUNCTION
WITH DWG 102-01F**