



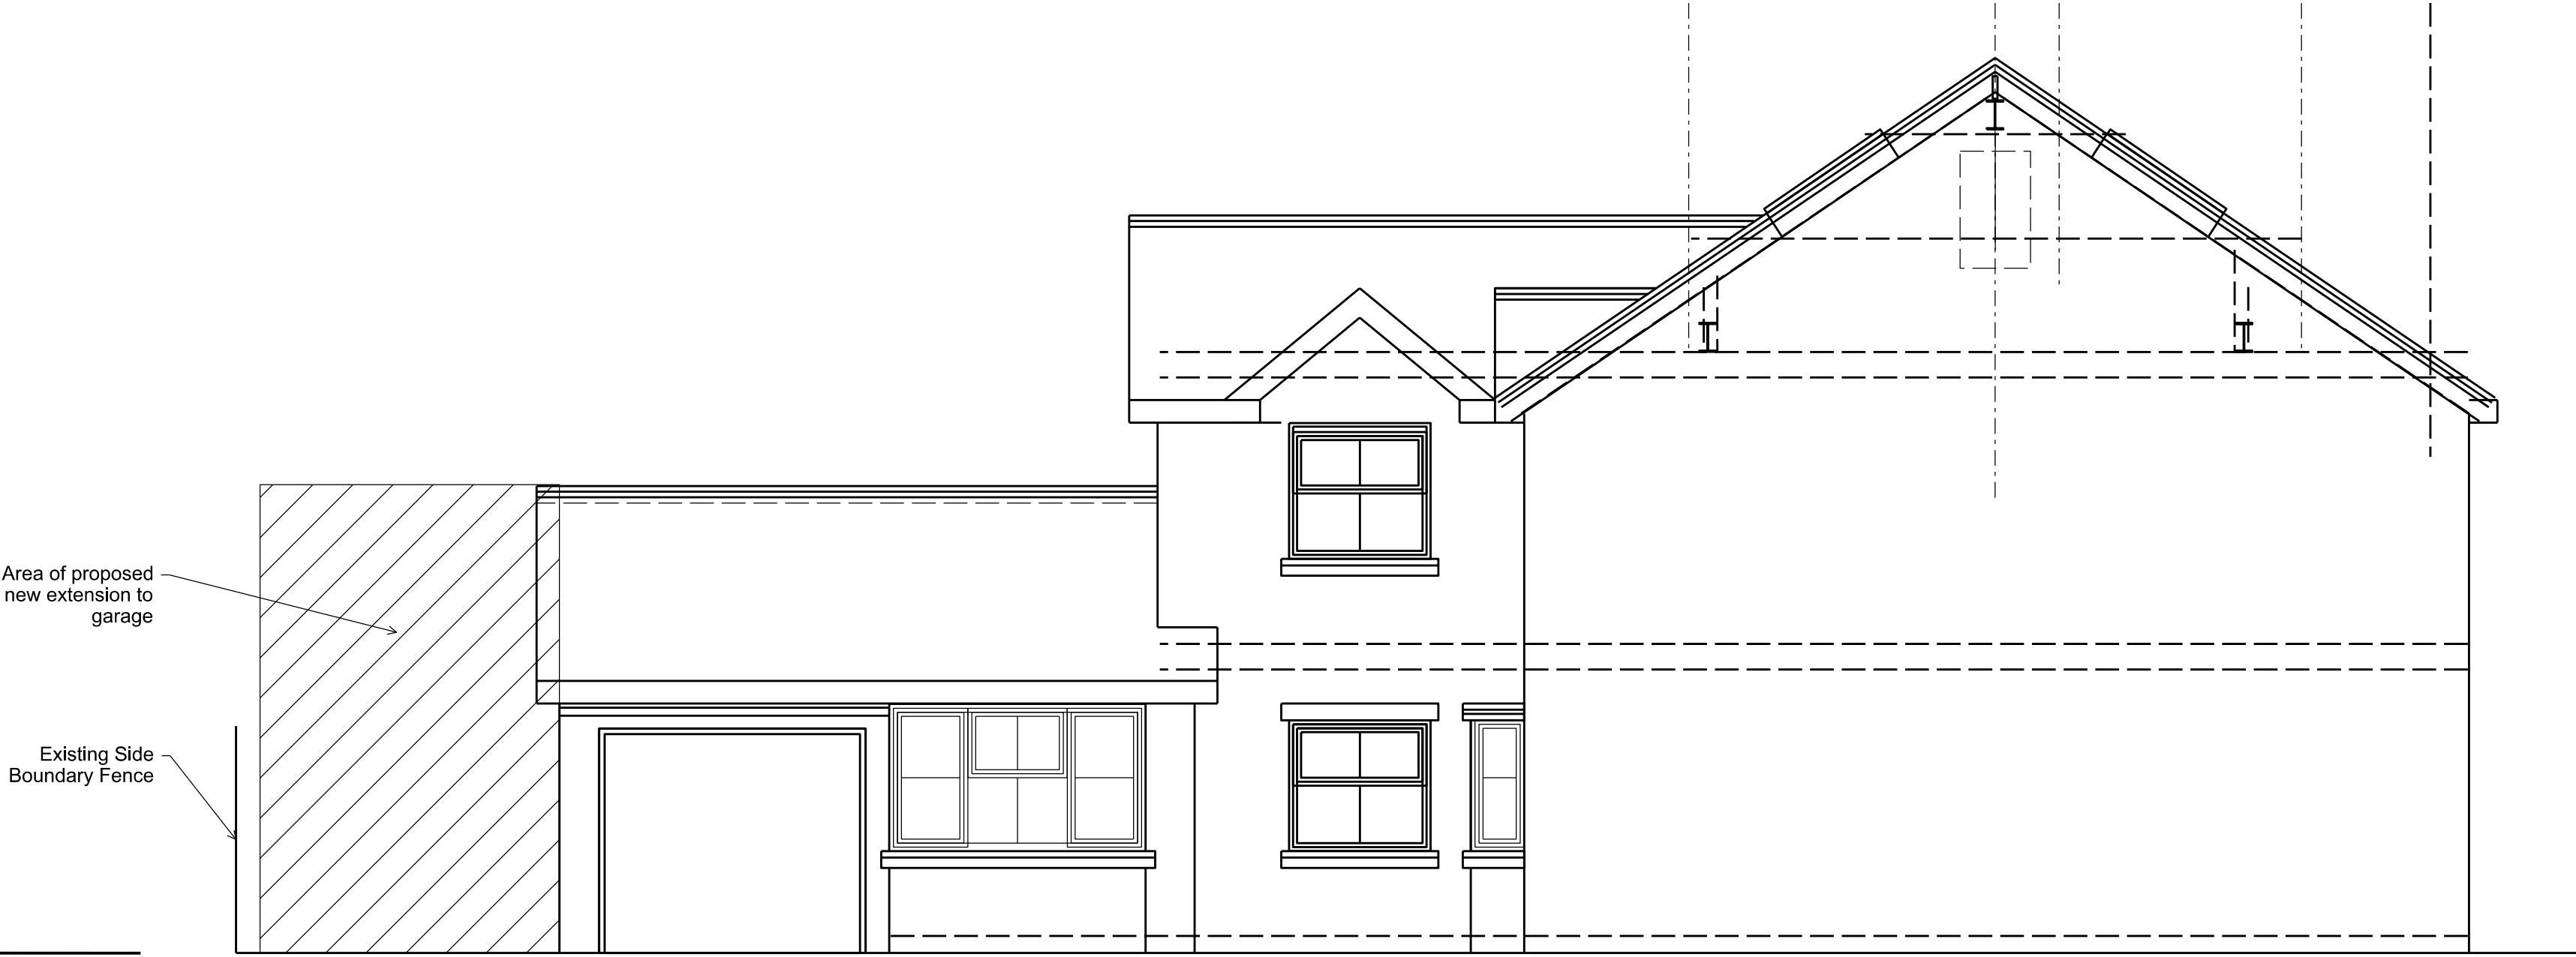


Existing Front Elevation



Existing Front / Side Elevation

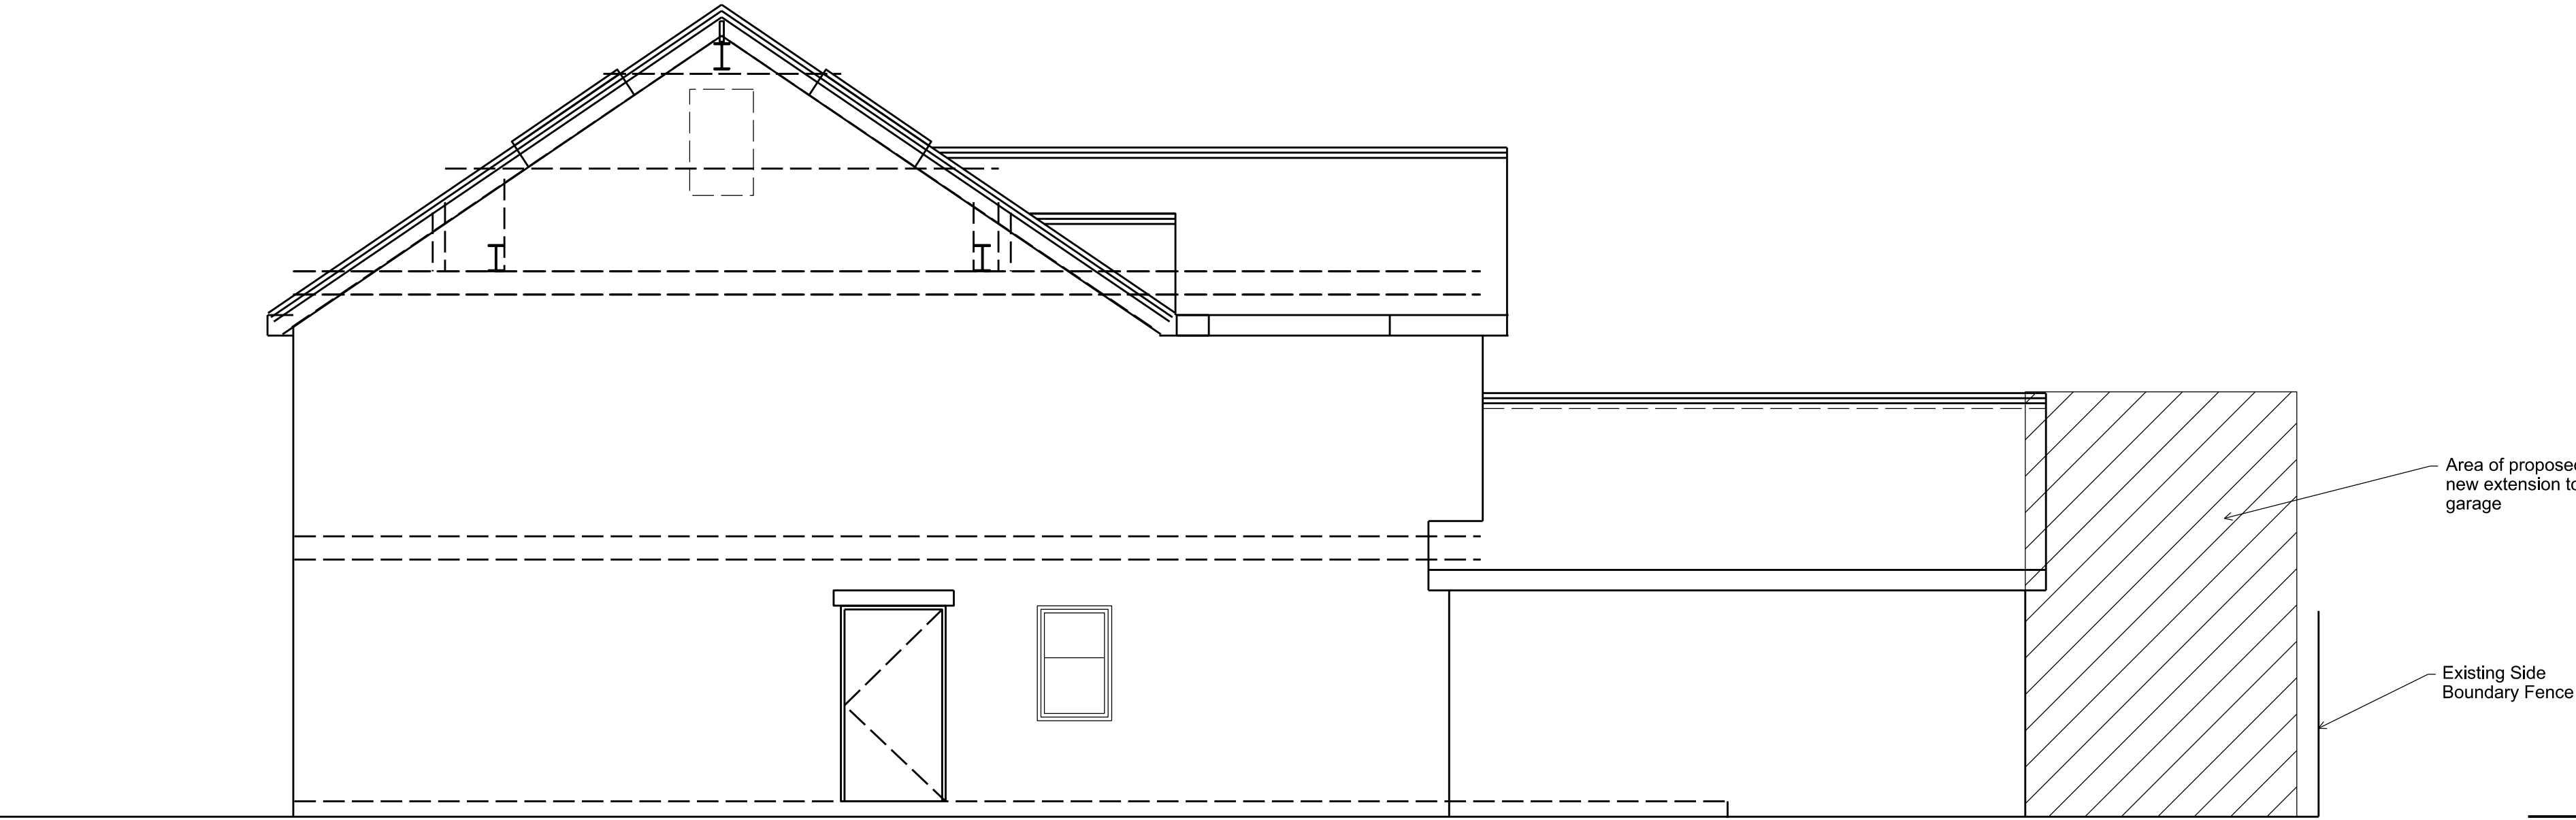

Existing side Elevation

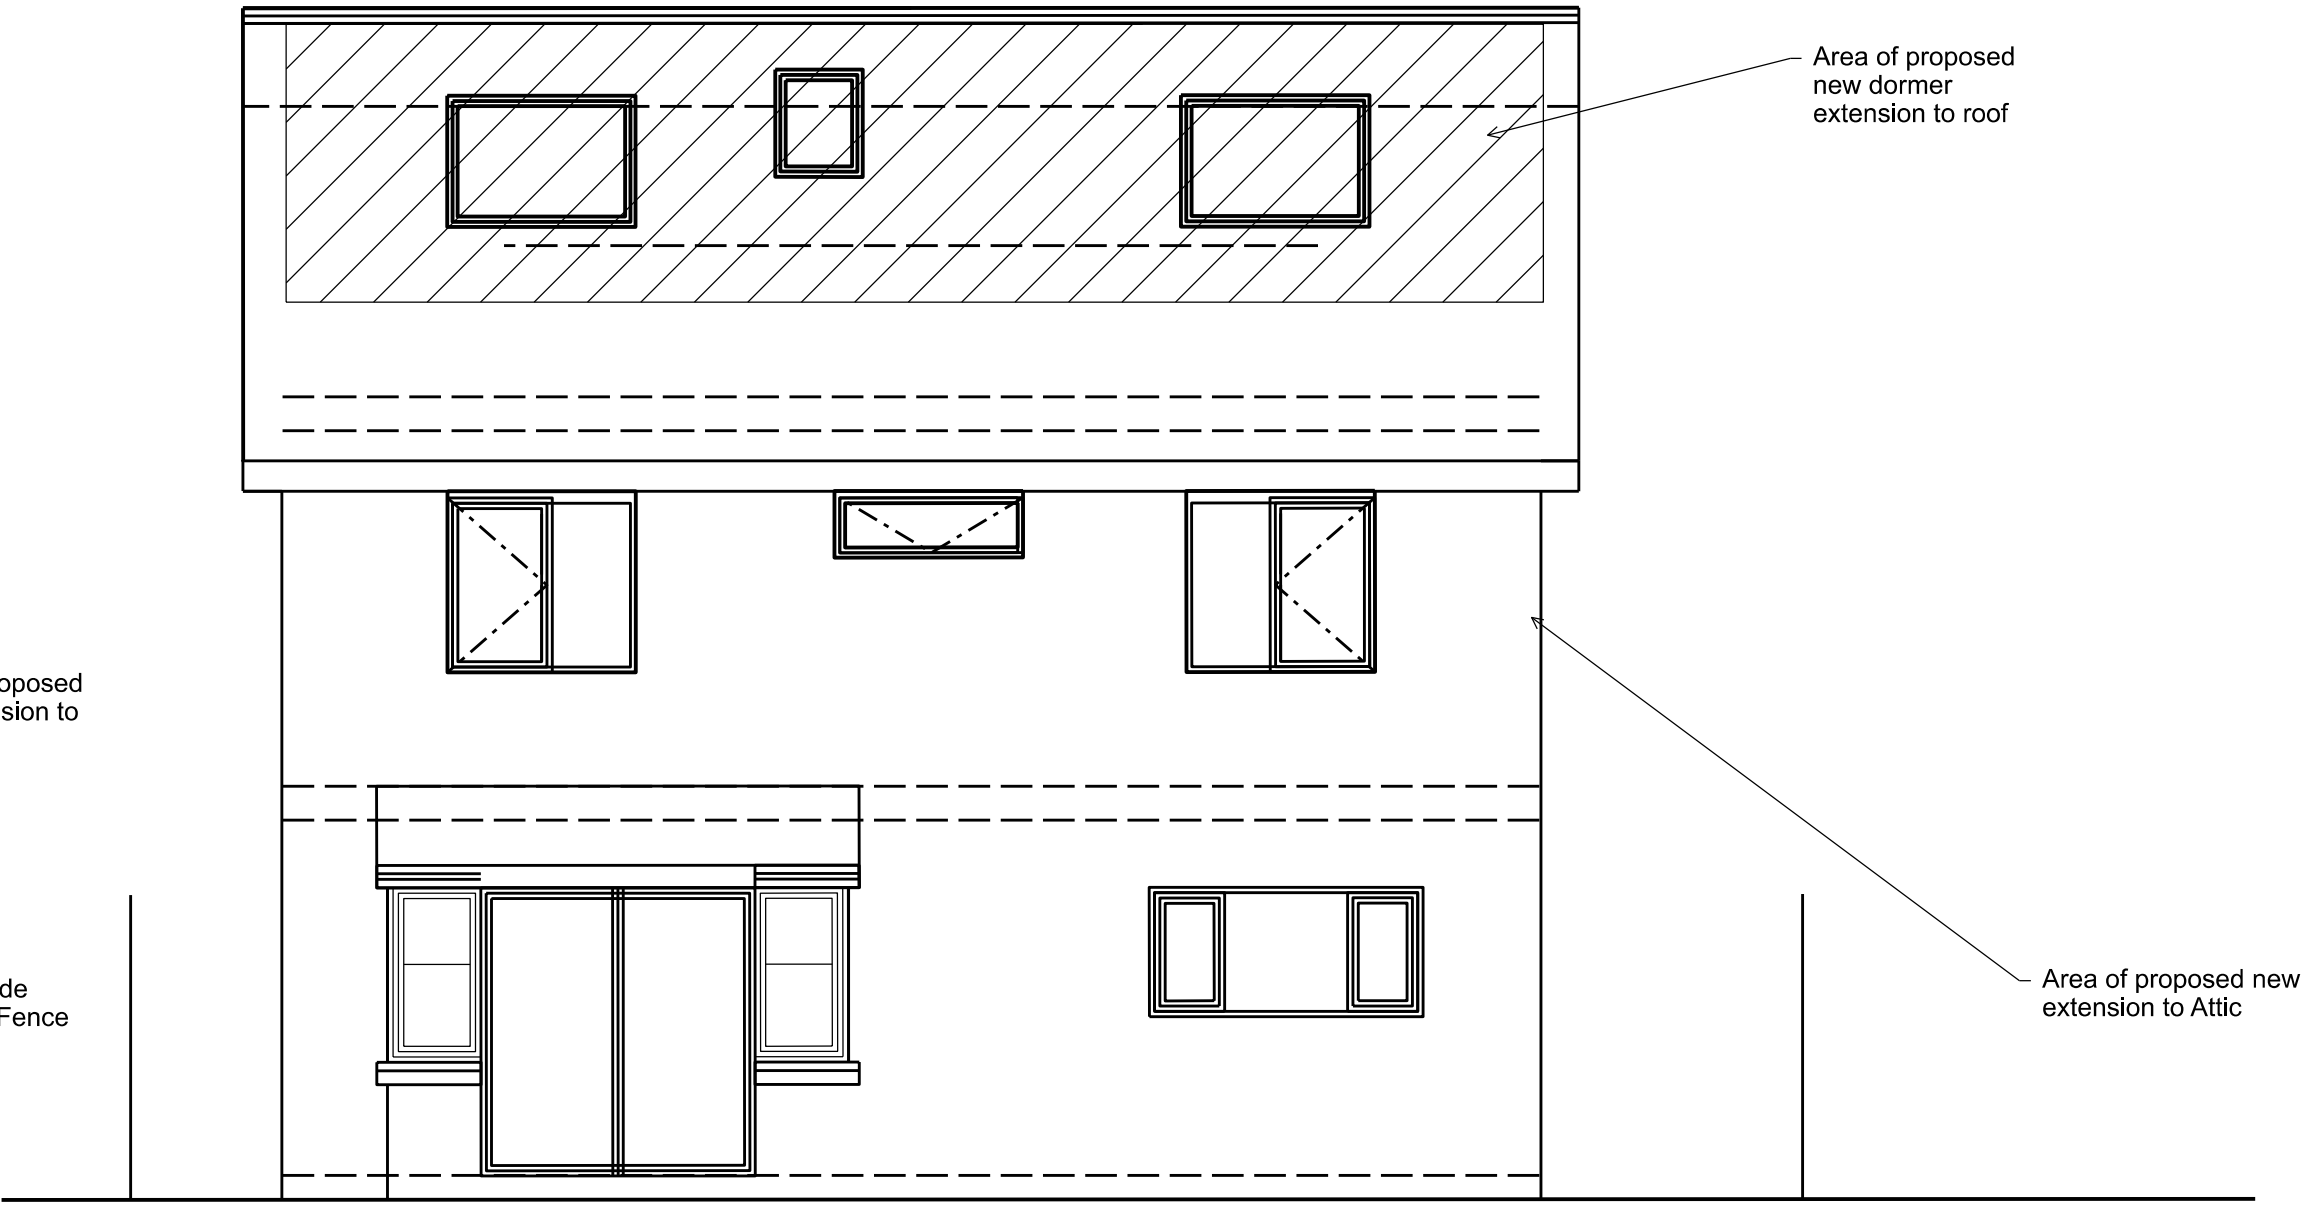

Existing Rear Elevation

Existing Loft