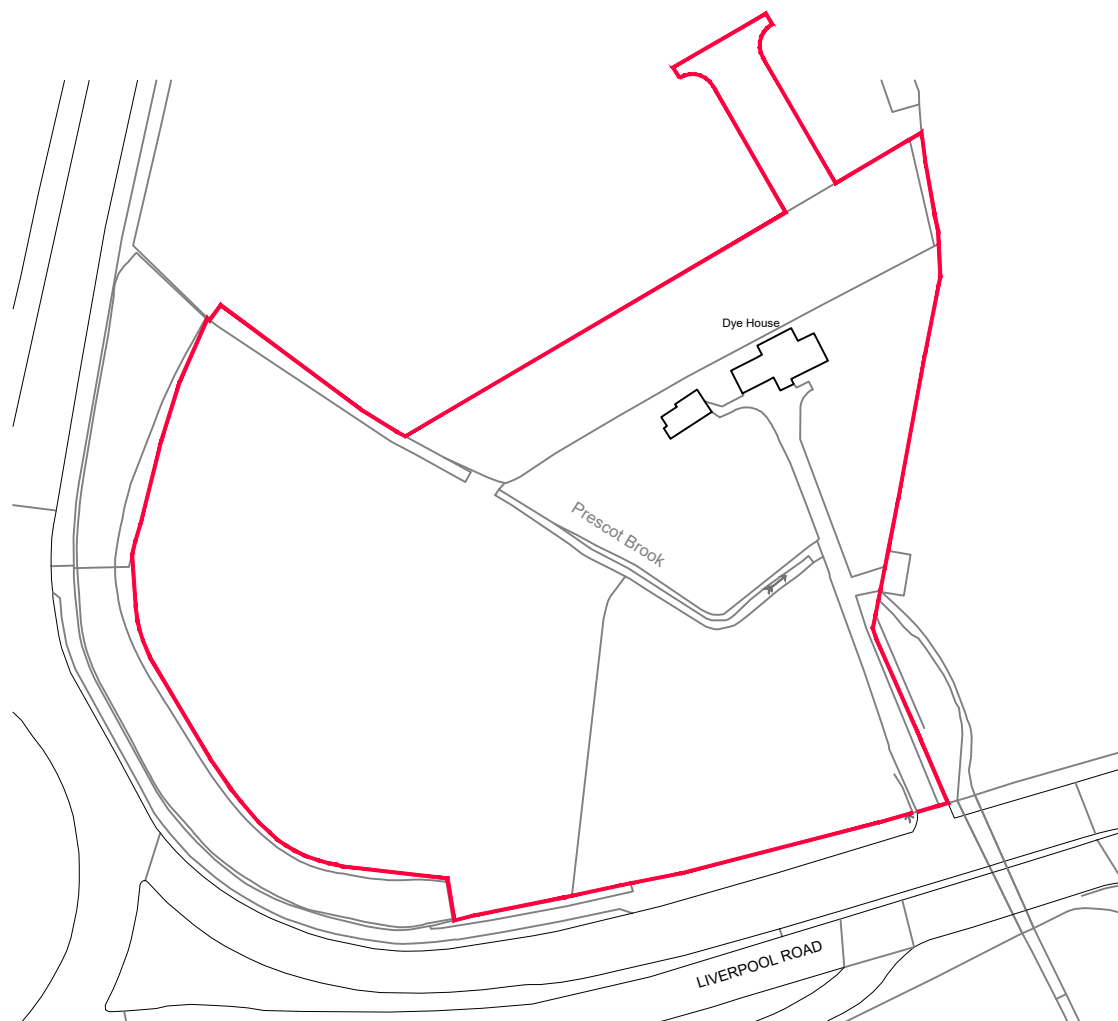


DYE HOUSE, PRESCOT

SITE LOCATION PLAN

Group D Architects Ltd
4 St Paul's Sq
Liverpool
L3 9SJ
T: 0151 542 5027

DWG: GD2020-GDD-XX-XX-DR-A-1201-P01
DATE: 01.03.22
SCALE: 1:1250 @ A4 DRAWN: PT