


 **BLOCK PLAN - EXISTING**
SCALE: 1:200

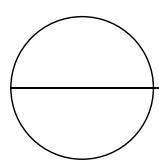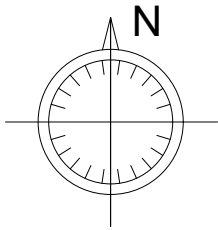


 **BLOCK PLAN - PROPOSED**
SCALE: 1:200

NOTES:		
© SIFA architecture		
The use of these plans and specifications is restricted to the original site for which they were prepared. Re-use, reproduction or publication by any method in whole or in part is prohibited, unless authorised by SIFA architecture. Ownership of the design, plans and specifications is solely with SIFA architecture.		
REV:	DESCRIPTION:	BY: DATE:

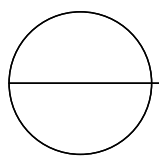

 **LOCATION PLAN**
SCALE: 1:1250

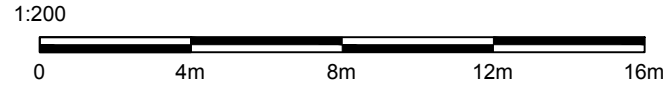

3 ST JAMES AVENUE
RAMSGATE
KENT
CT12 6DG

SIFAARCHITECTURE.COM
SIFA@LIVE.CO.UK
07940 220320

CLIENT:
TOPS PIZZA LTD

PROJECT:
16 MACKETS LANE,
WOOLTON
LIVERPOOL
MERSEYSIDE
L25 0LQ

DRAWING TITLE:
BLOCK PLAN

PROJECT NO:	DRAWING NO:
SA	A1/104

SCALE:	SHEET SIZE:
1:50 1:100 1:200 1:1250	A1

REVISION	DATE:
--	26/01/2024