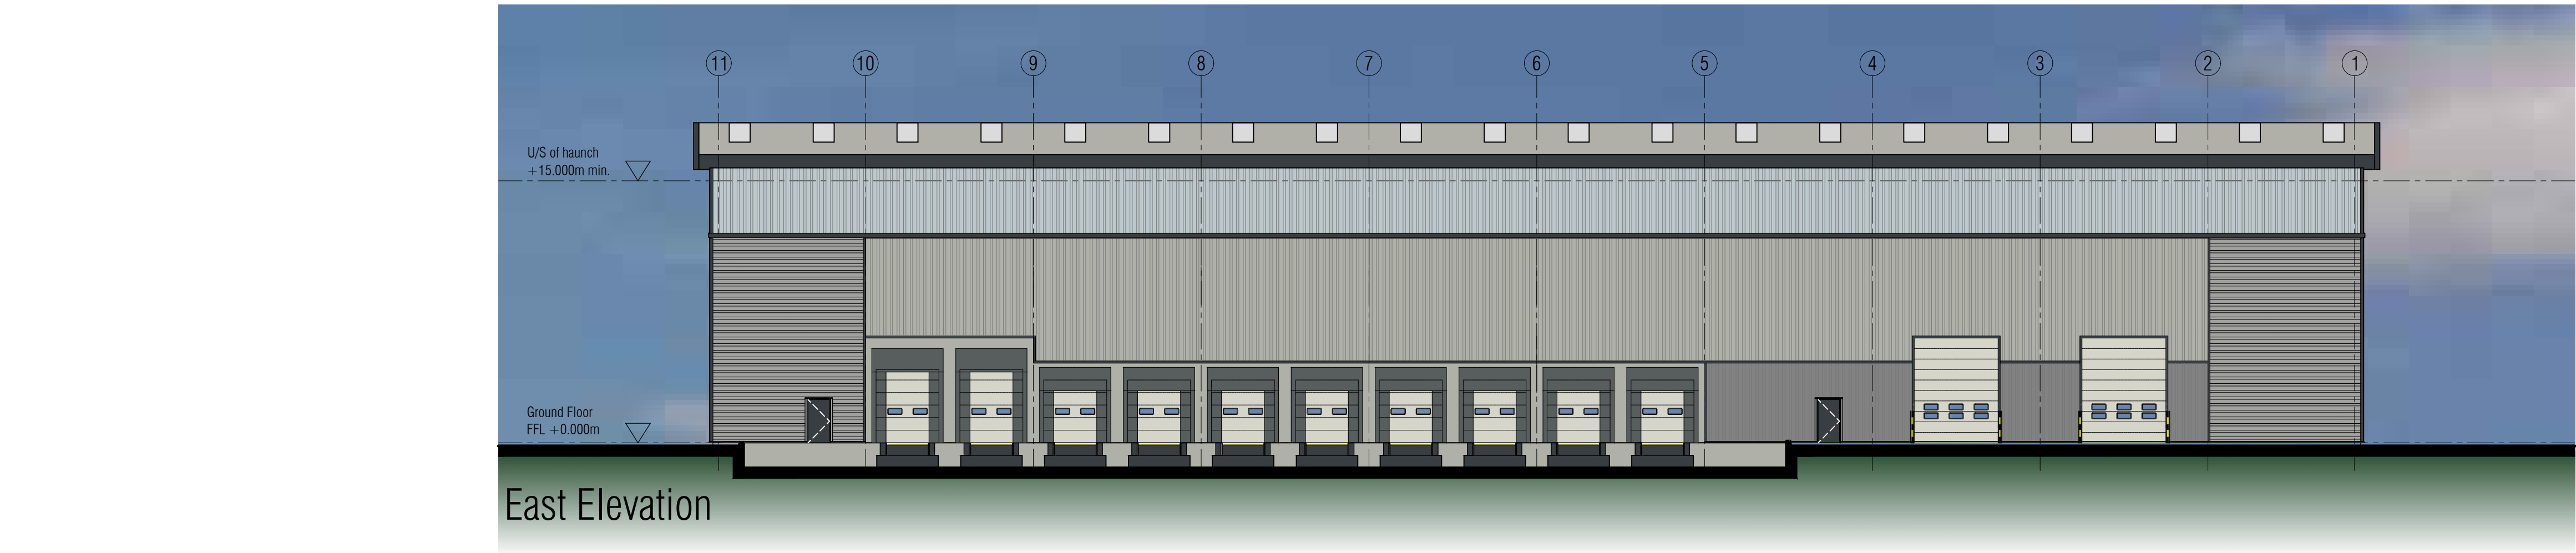
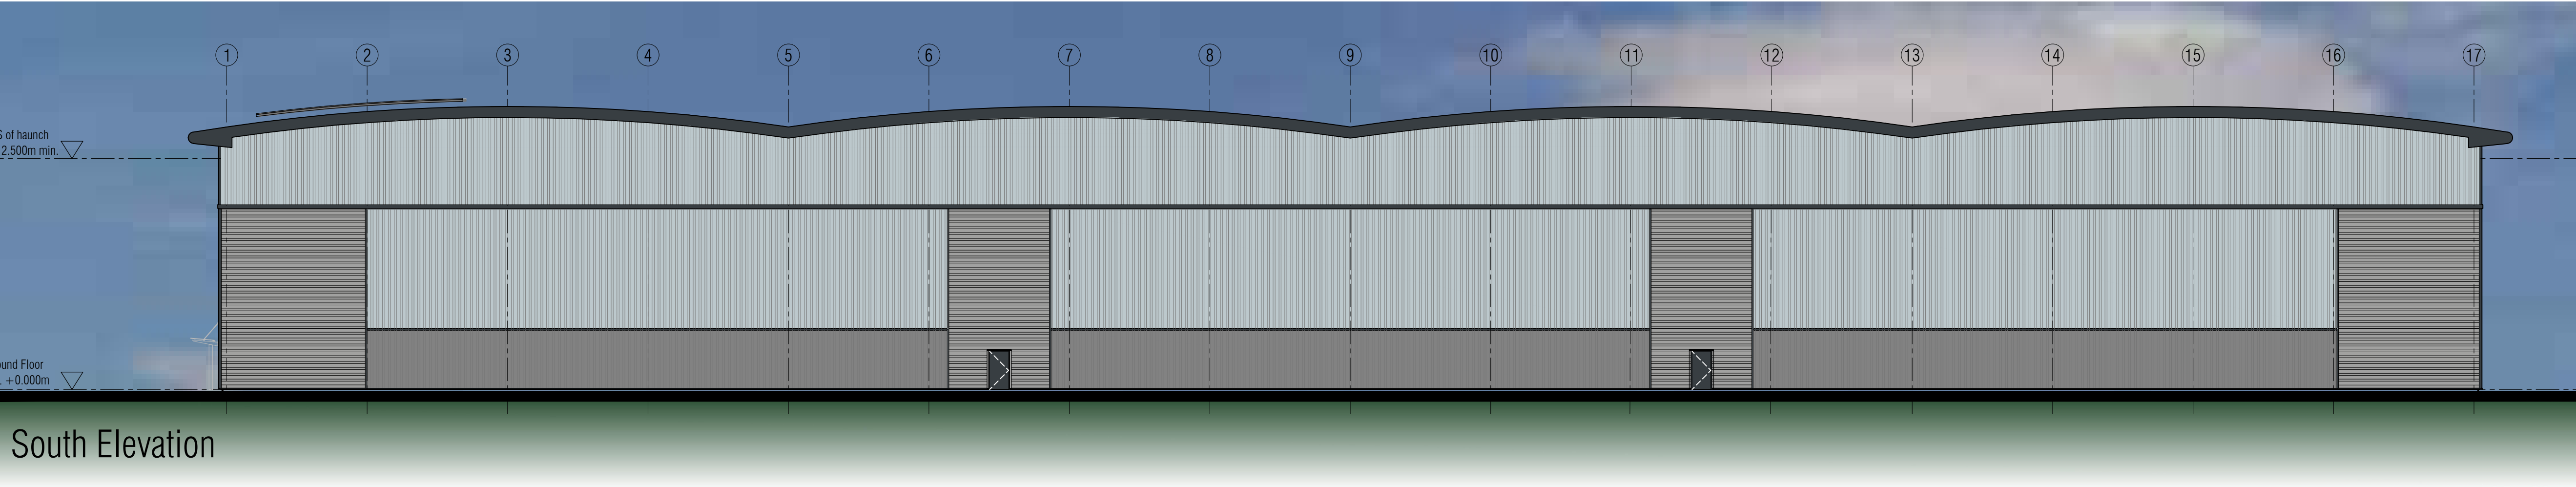
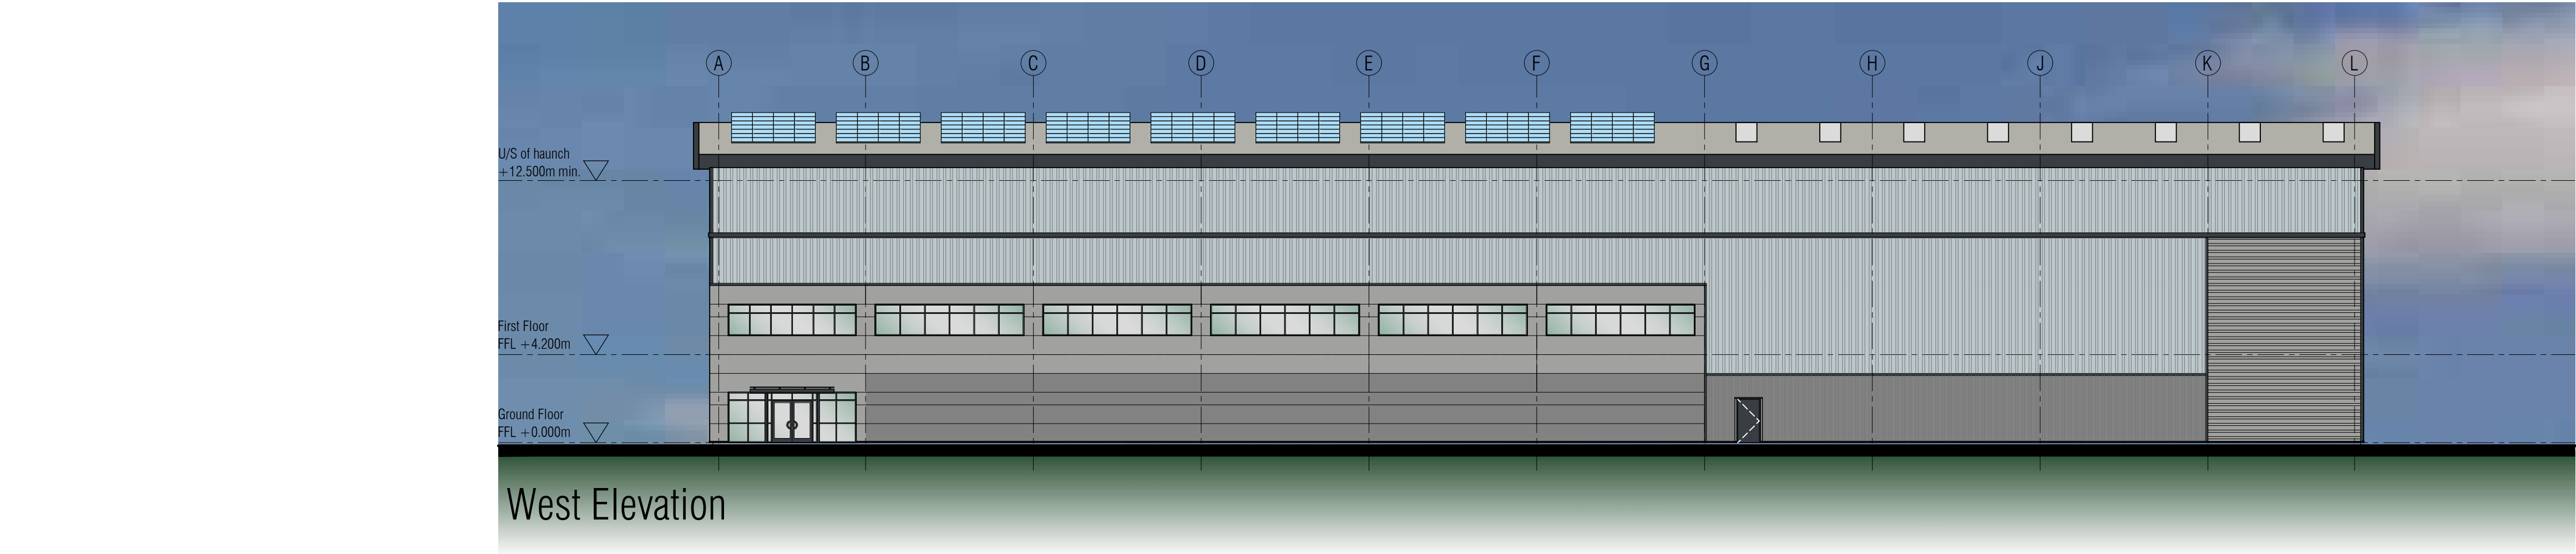


notes

this drawing and design is the copyright of aja architects llp and must not be reproduced in part or in whole without prior written consent. contractor must verify all dimensions on site before commencing work or preparing shop drawings. If in doubt ASK.

Where this drawing contains any Ordnance Survey mapping material, it has been reproduced under license number 100052278.
Ordnance Survey © Crown copyright

Schedule of Materials

ROOF
Built up roof system with profiled steel outer sheet and includes approximately 10% coverage by proprietary rooflights.
External Finish and colour: HPS 200 Ultra; Goosewing Grey RAL 7038.
Eaves fascia and soffit in pressed metal.
Finish and colour: HPS 200 Ultra; Anthracite RAL 7016.

WAREHOUSE
Upper level vertical laid trapezoidal cladding:
External finish and colour: HPS 200 Ultra; Albatross RAL 240 80 05.
Lower level vertically laid trapezoidal cladding:
External finish and colour: HPS 200 Ultra; Albatross RAL 240 80 05 and Pure Grey RAL 000 55 00.

Lower level vertically laid trapezoidal cladding bands:
External finish and colour: Colorcoat Prisma; Sirius RAL 9006.

PPC frame curtain walling incl. tinted glazing.
External colour: Anthracite RAL 7016.

OFFICES

Horizontally spanning insulated composite panel with micro-rib finish.
External Finish and colour: Colorcoat Prisma; Sirius RAL 9006.

Entrance feature portico: PPC aluminium.
External finish and colour: Anthracite RAL 7016.

PPC frame curtain walling incl. tinted glazing.
External colour: Anthracite RAL 7016.

Personnel Doors: Painted steel doorsets:
External colour: Anthracite RAL 7016.

Insulated Sectional Loading Doors:
External colour: Hamlet RAL 9002.

D	05/07/22	Building footprint revised	TW
C	15/02/22	PV panels indicated.	sih
B	03/02/22	Titleblock amended. Materials schedule added.	sih
A	21/01/22	Building proportions reverted to original scheme. Window omitted form west elevation.	sih
no.	date	revision	by



aja architects llp
1170 Elliott Court
Herald Avenue
Coventry Business Park
COVENTRY CV5 6UB
T: 024 7625 3200
F: 024 7625 3210
E: aja@aja-architects.com
W: www.aja-architects.com

aja architects llp is a limited liability partnership registered in England No. OC326721
client

Pembury Developments Ltd.

project

Penrhyn Road
Knowsley

drawing

Proposed Elevations

scale	1:200 @ a1	drawn	sih
checked	mjl	date	19/01/22

no

6982 - 15 Rev D

PLANNING

