

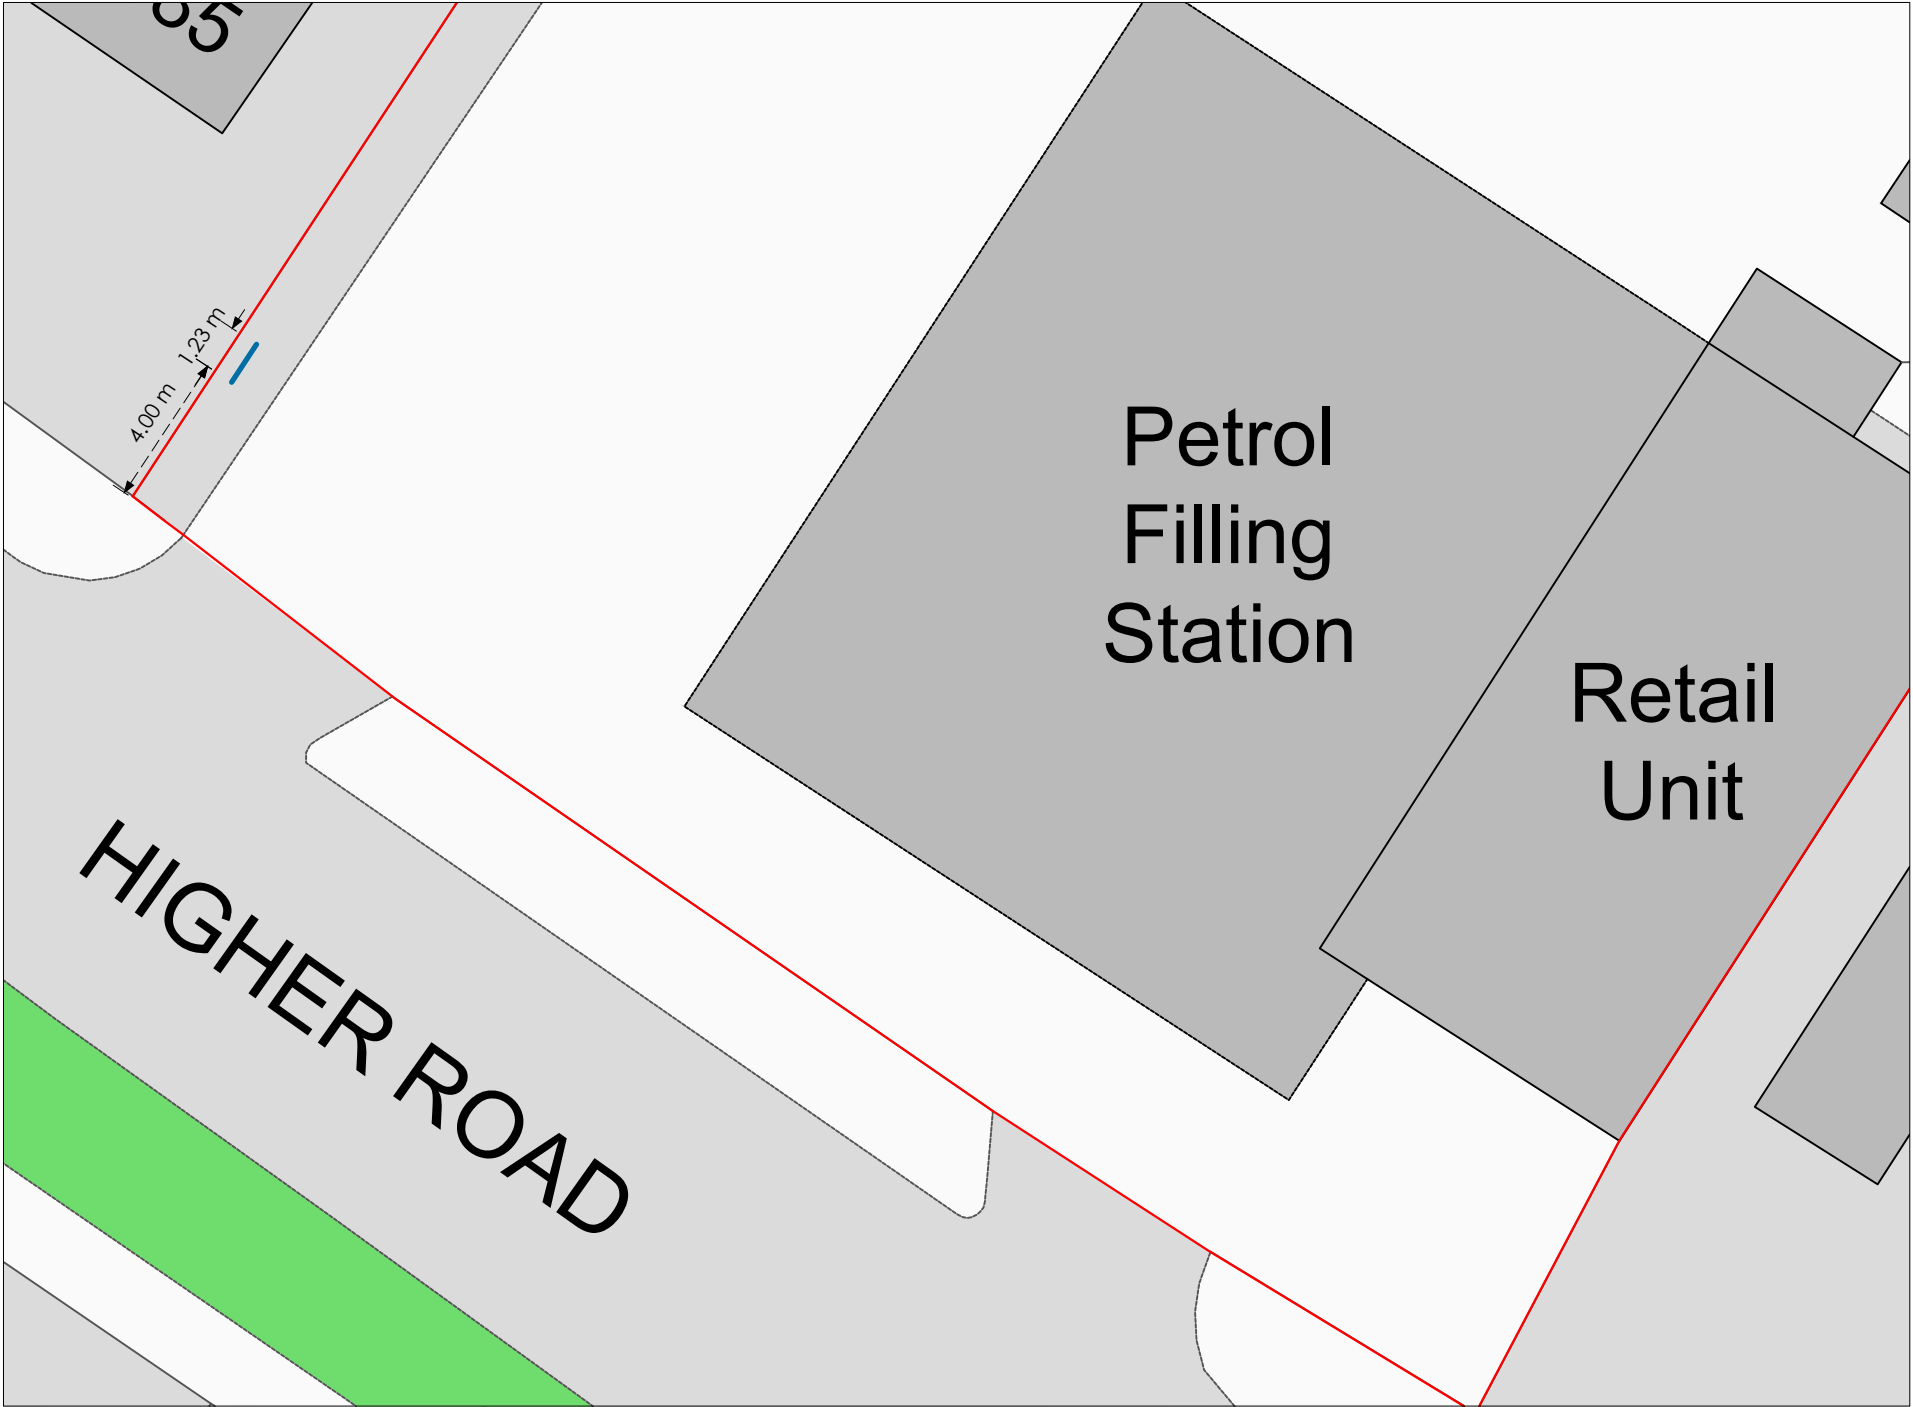


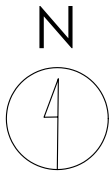

Crown copyright and database rights (2024) OS (100063368)

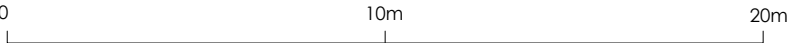

Title
Proposed Site Plan

Address
195 Higher Road, Knowsley / Liverpool,
Merseyside, L26 1UN

Client

Job No.
FS324
24408

Issued
06/12/24

Scale
1:200 @ A3

- Key**
- 1. Boundary of Petrol Filling Station
 - 2. Proposed Digital Display

All information is to be checked on site for accuracy and fit. Only drawings with WD status with the most recent revision are to be used for construction.