


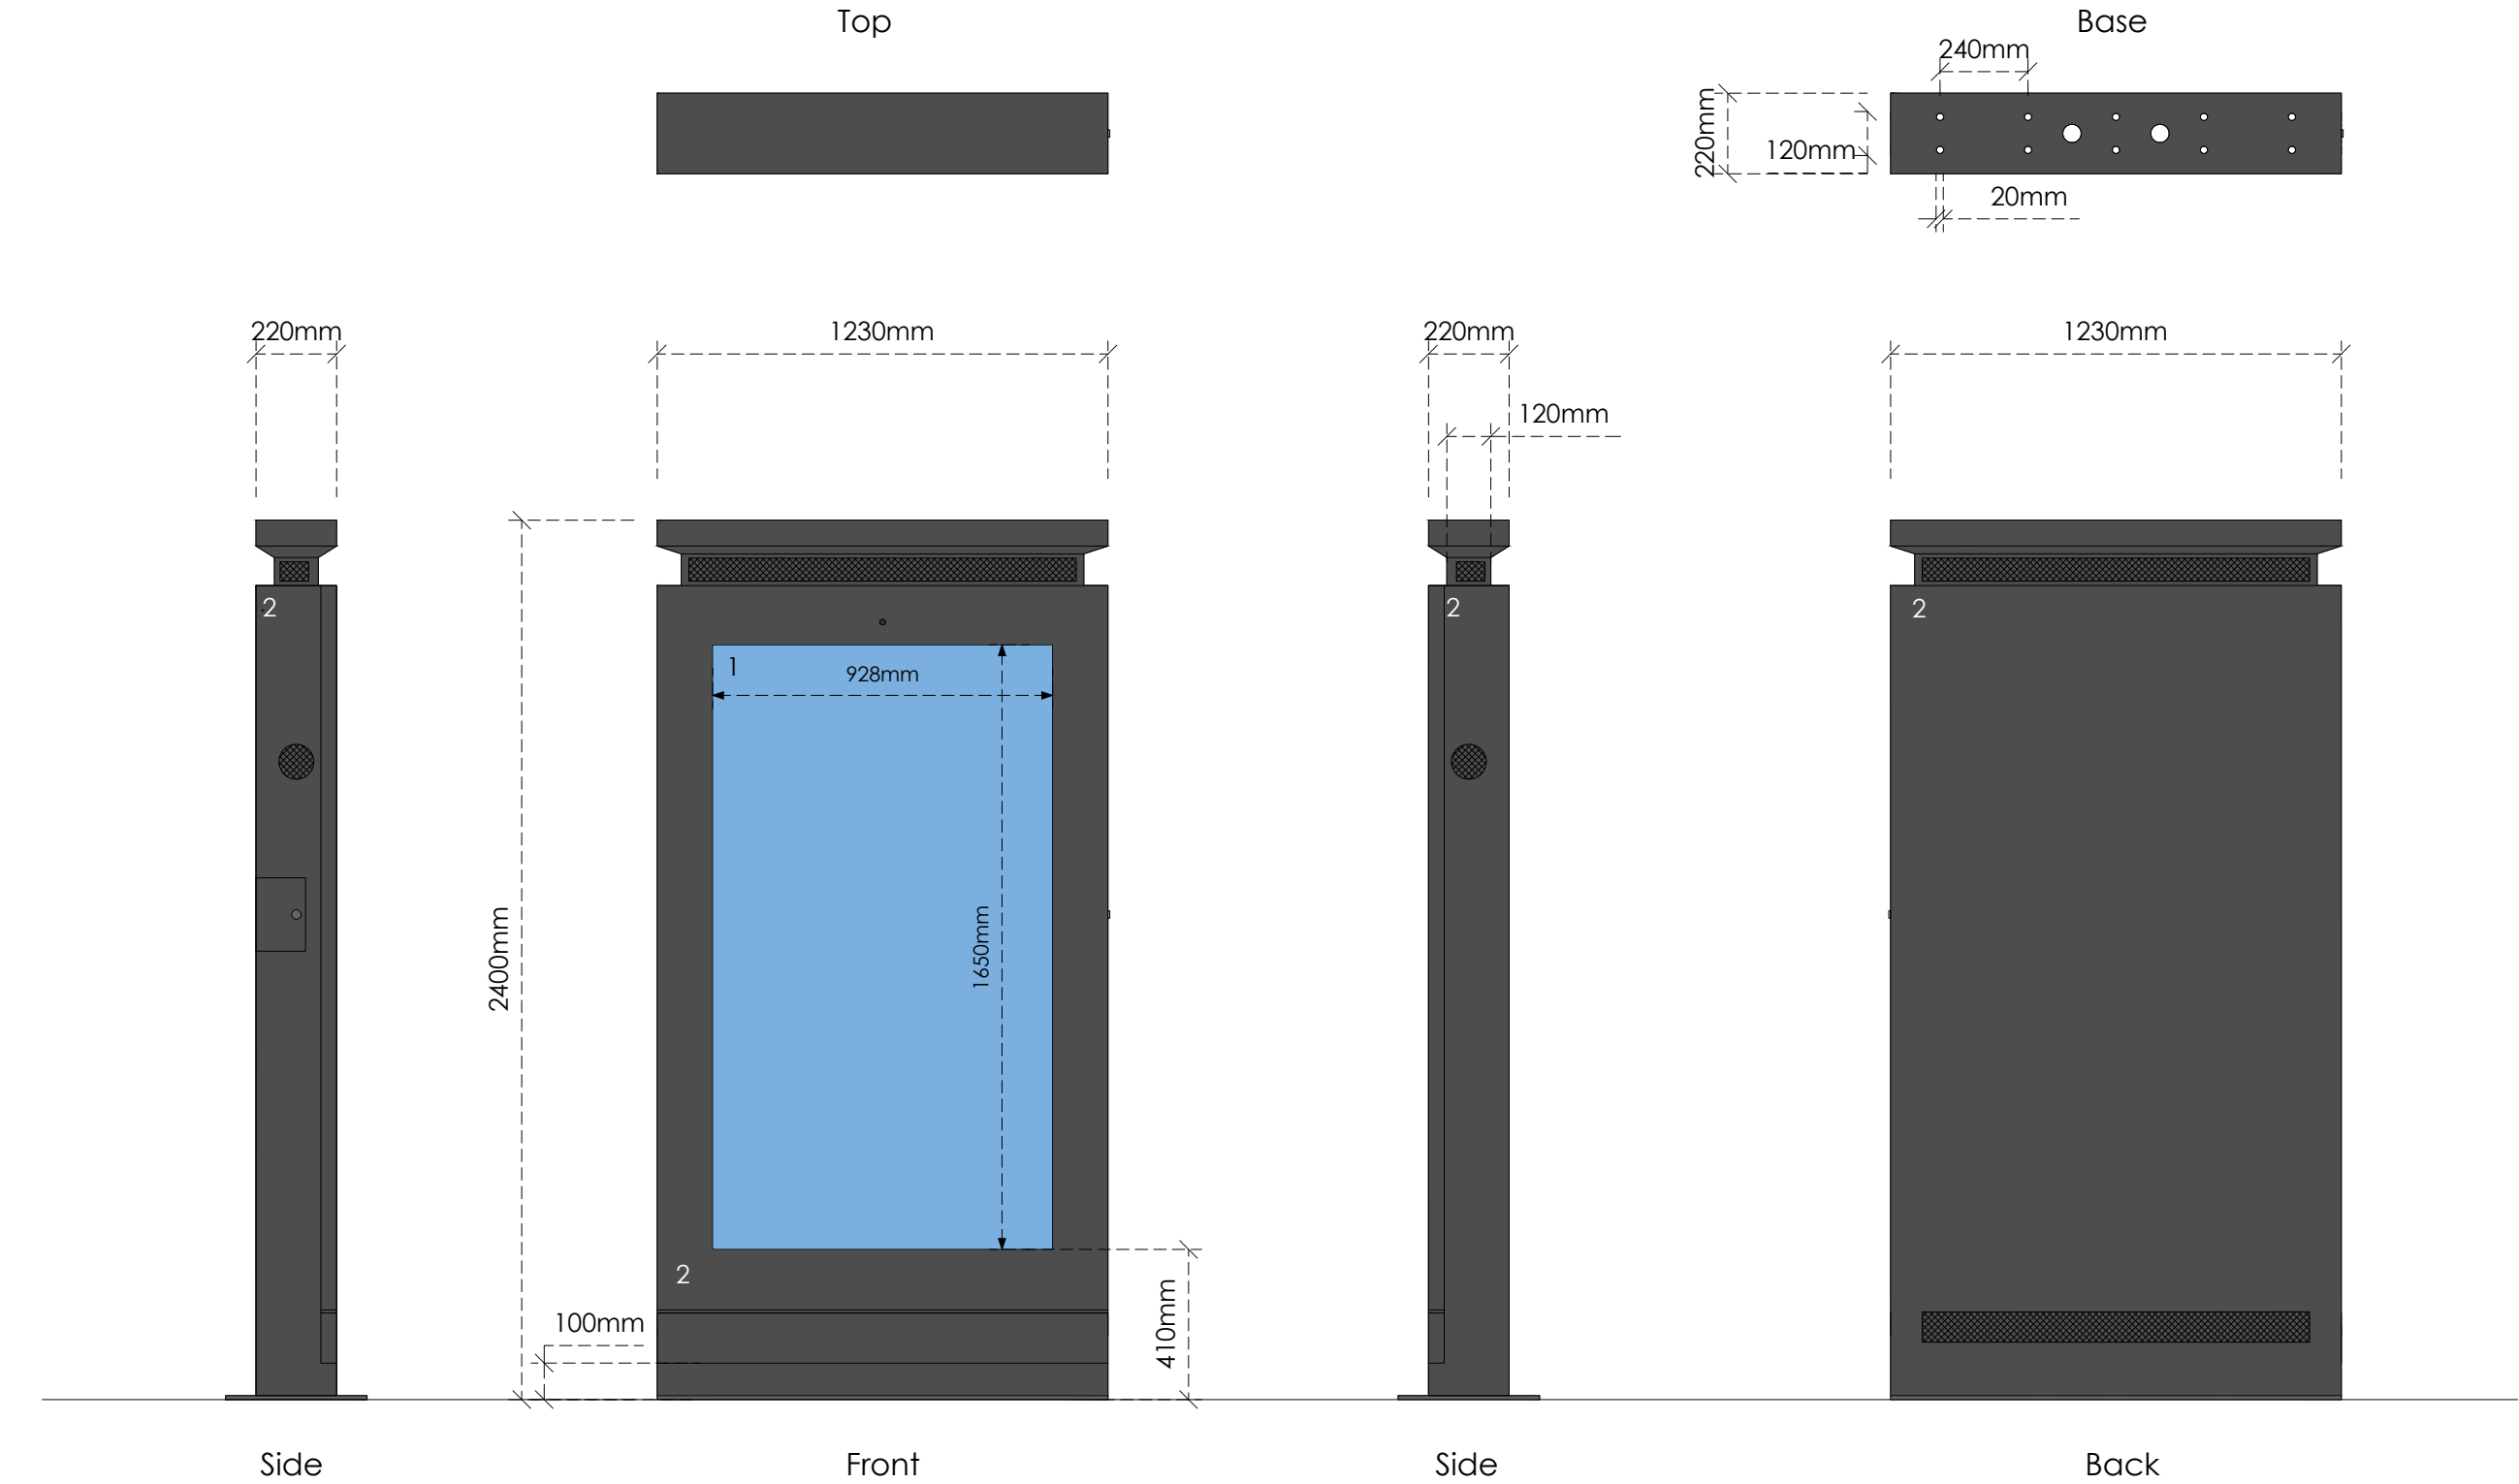

Title
Specification

Address
195 Higher Road, Knowsley / Liverpool,
Merseyside, L26 1UN

Client

Job No. FS324 24408	Issued 06/12/24
Scale 1:20 @ A3	

- Key**
- 1. Digital Display
 - 2. Zinc Powder and Fine Grain Powder Coated Galvanized Steel in Black (RAL 9005)

All information is to be checked on site for accuracy and fit. Only drawings with WD status with the most recent revision are to be used for construction.

