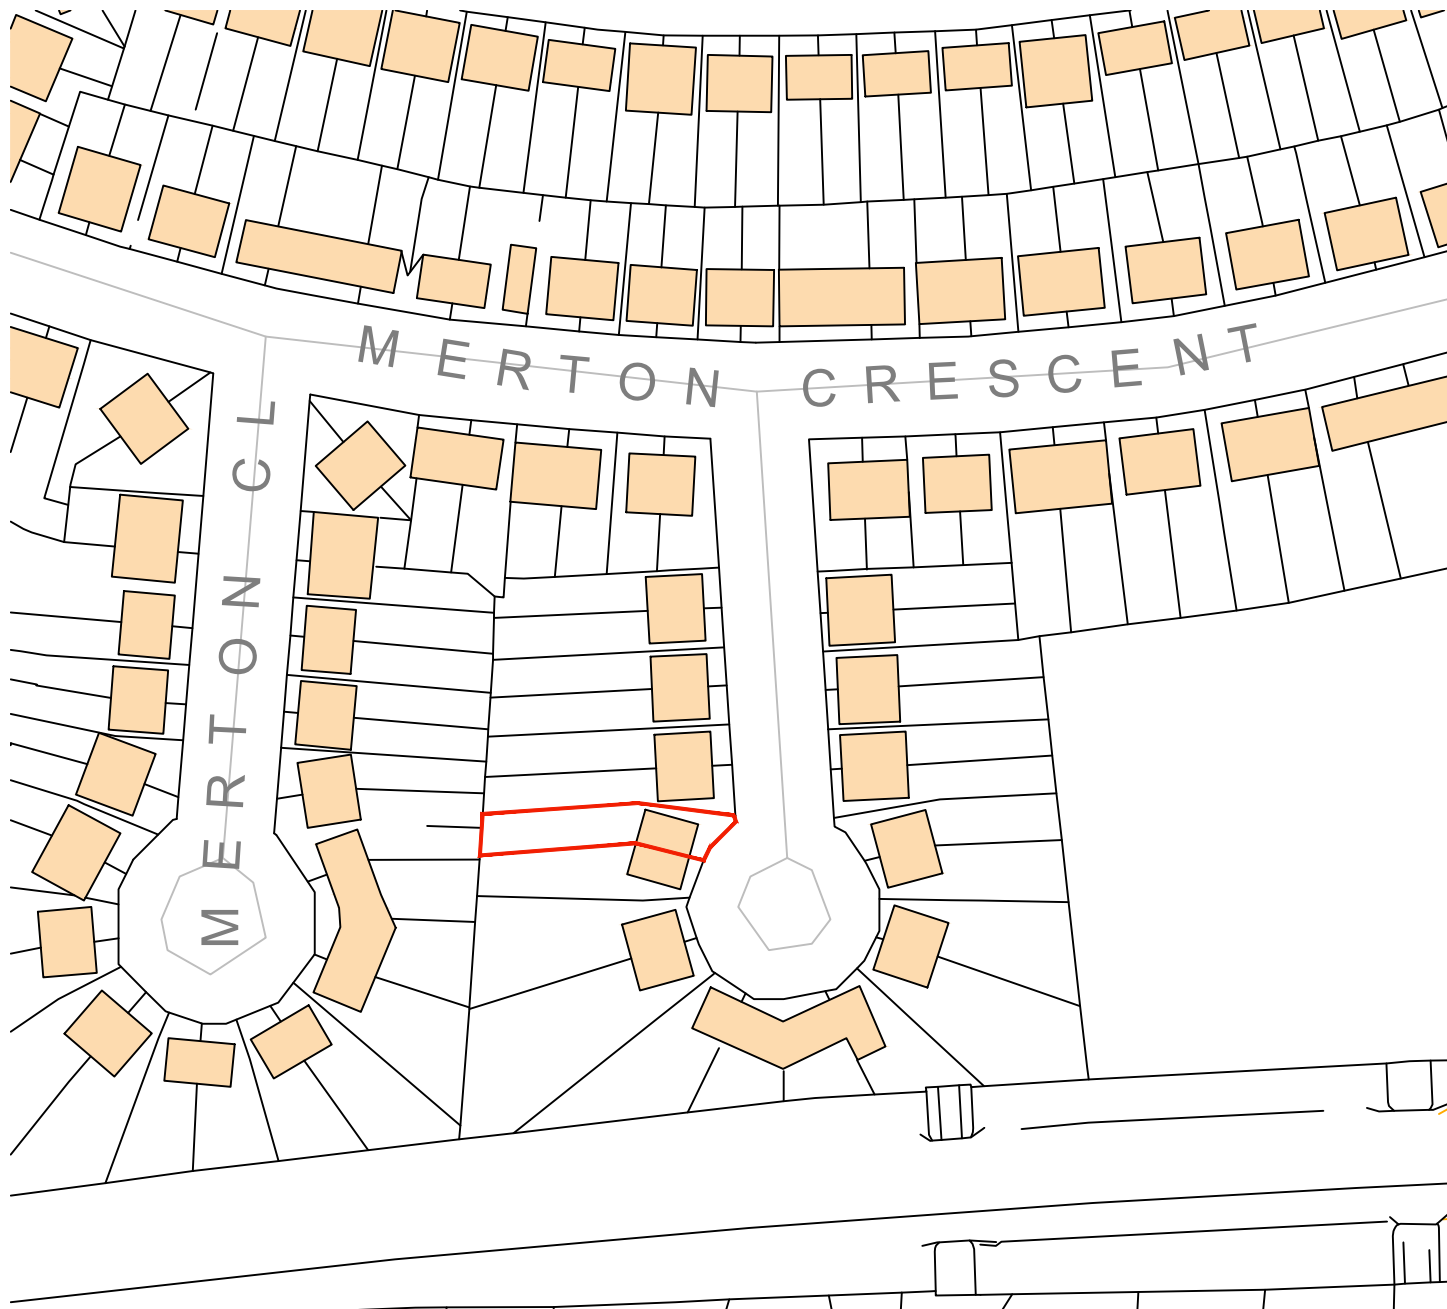


REV.	DATE	DESCRIPTION	DRAWN
CLIENT	MR & MRS SAWLE		
PROJECT	18 WENTWORTH GROVE, LIVERPOOL, L36 4LB PROPOSED EXTENTION & LOFT CONVERSION		
JOB NUMBER:			
DATE	JULY 2022		
SCALE:	1:1250 @ A4		
DRAWING	SITE LOCATION PLAN		
DRAWING. NO. 115 – P01			REVISION