


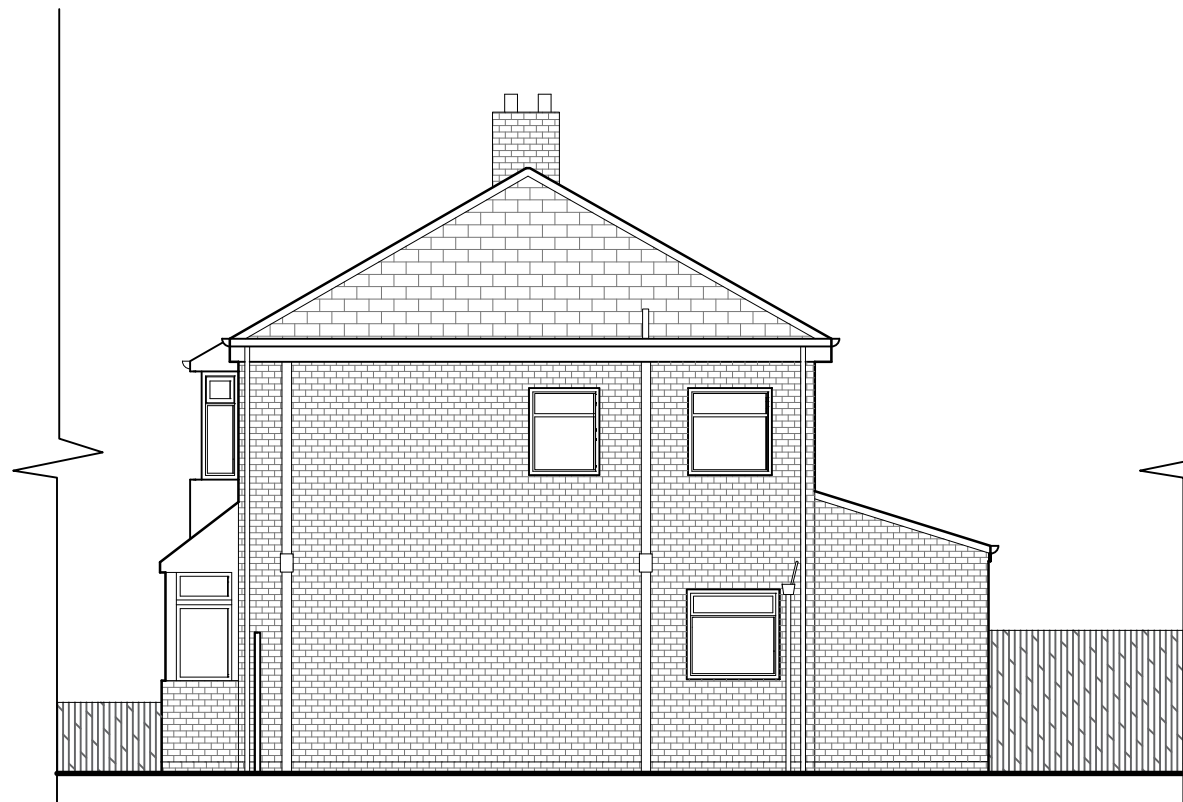


EXISTING ELEVATION A-A SCALE 1:100




EXISTING ELEVATION B-B SCALE 1:100




EXISTING ELEVATION C-C SCALE 1:100

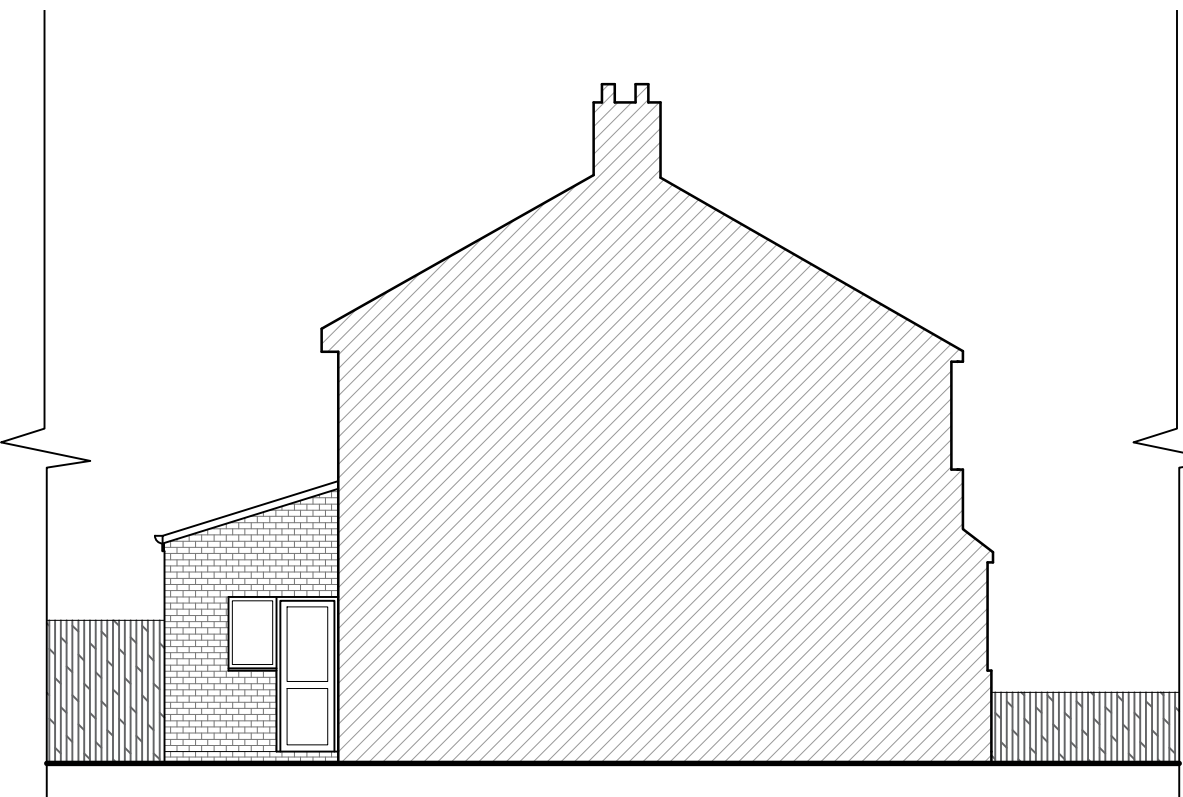

EXISTING ELEVATION D-D SCALE 1:100

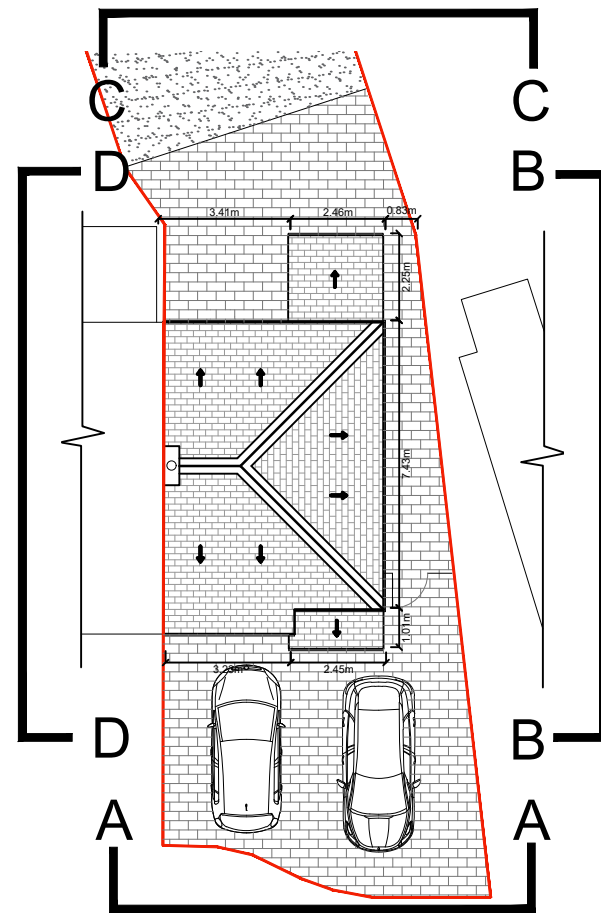

ELEVATION KEY SCALE 1:200

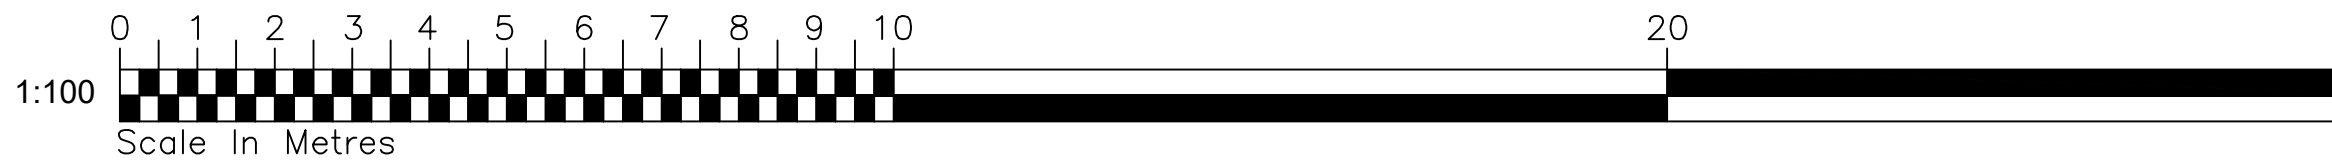

REV.	DATE	DESCRIPTION	DRAWN
CLIENT	MR & MRS SAWLE		
PROJECT	18 WENTWORTH GROVE, LIVERPOOL, L36 4LB PROPOSED EXTENTION & LOFT CONVERSION		
JOB NUMBER:			
DATE	MARCH 2021		
SCALE:	1:100 @ A3		
DRAWING	EXISTING ELEVATIONS		
DRAWING. NO. 115 – P03		REVISION	