


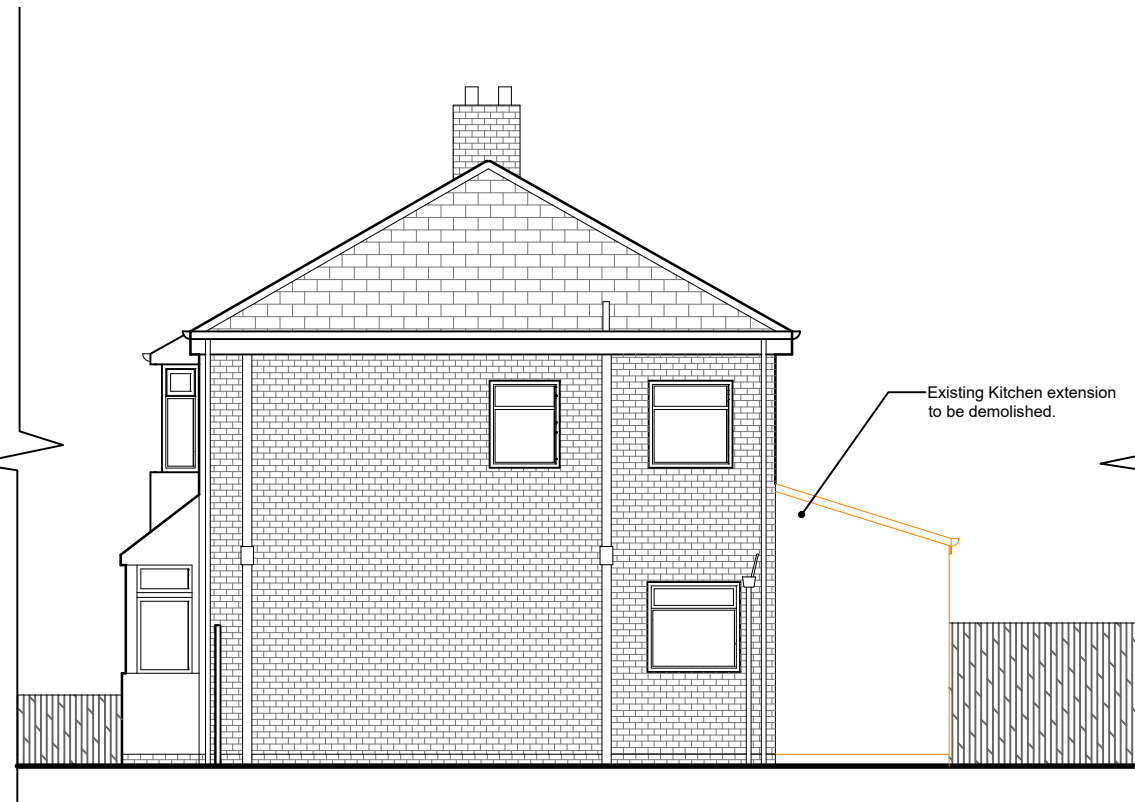


DEMOLITION ELEVATION A-A SCALE 1:100




DEMOLITION ELEVATION B-B SCALE 1:100




DEMOLITION ELEVATION C-C SCALE 1:100

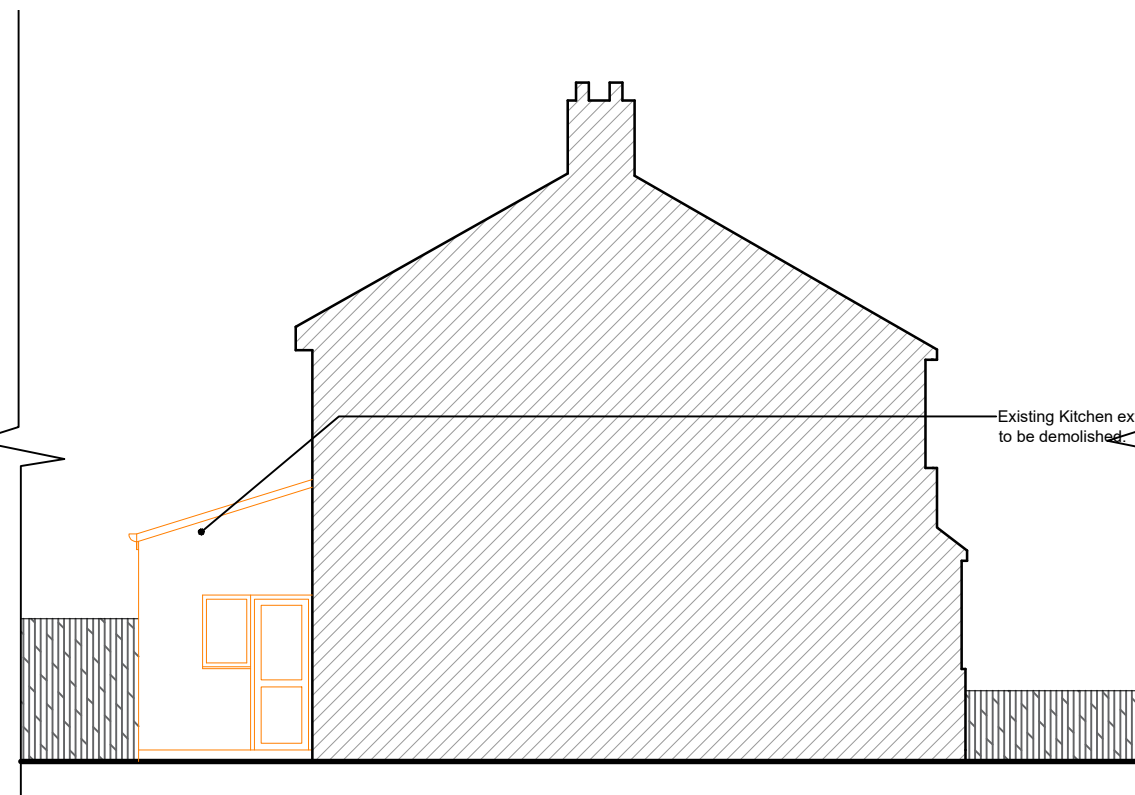

DEMOLITION ELEVATION D-D SCALE 1:100

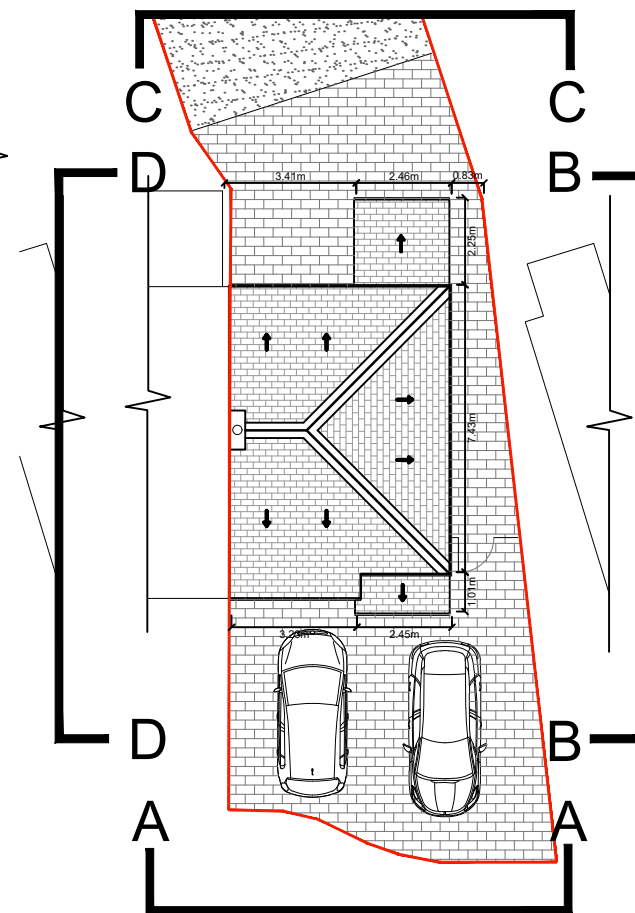

ELEVATION KEY SCALE 1:200

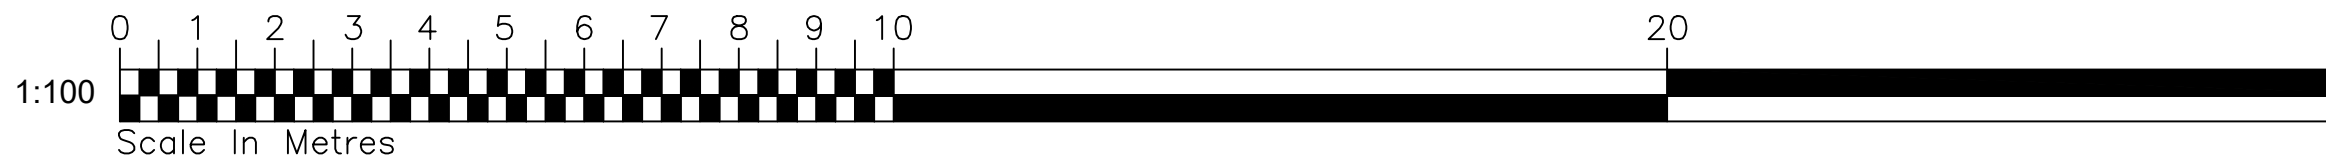

REV.	DATE	DESCRIPTION	DRAWN
CLIENT	MR & MRS SAWLE		
PROJECT	18 WENTWORTH GROVE, LIVERPOOL, L36 4LB PROPOSED EXTENTION & LOFT CONVERSION		
JOB NUMBER:			
DATE	JULY 2022		
SCALE:	1:100 @ A3		
DRAWING	DEMOLITION ELEVATIONS		
DRAWING. NO. 115 – P05	REVISION		