


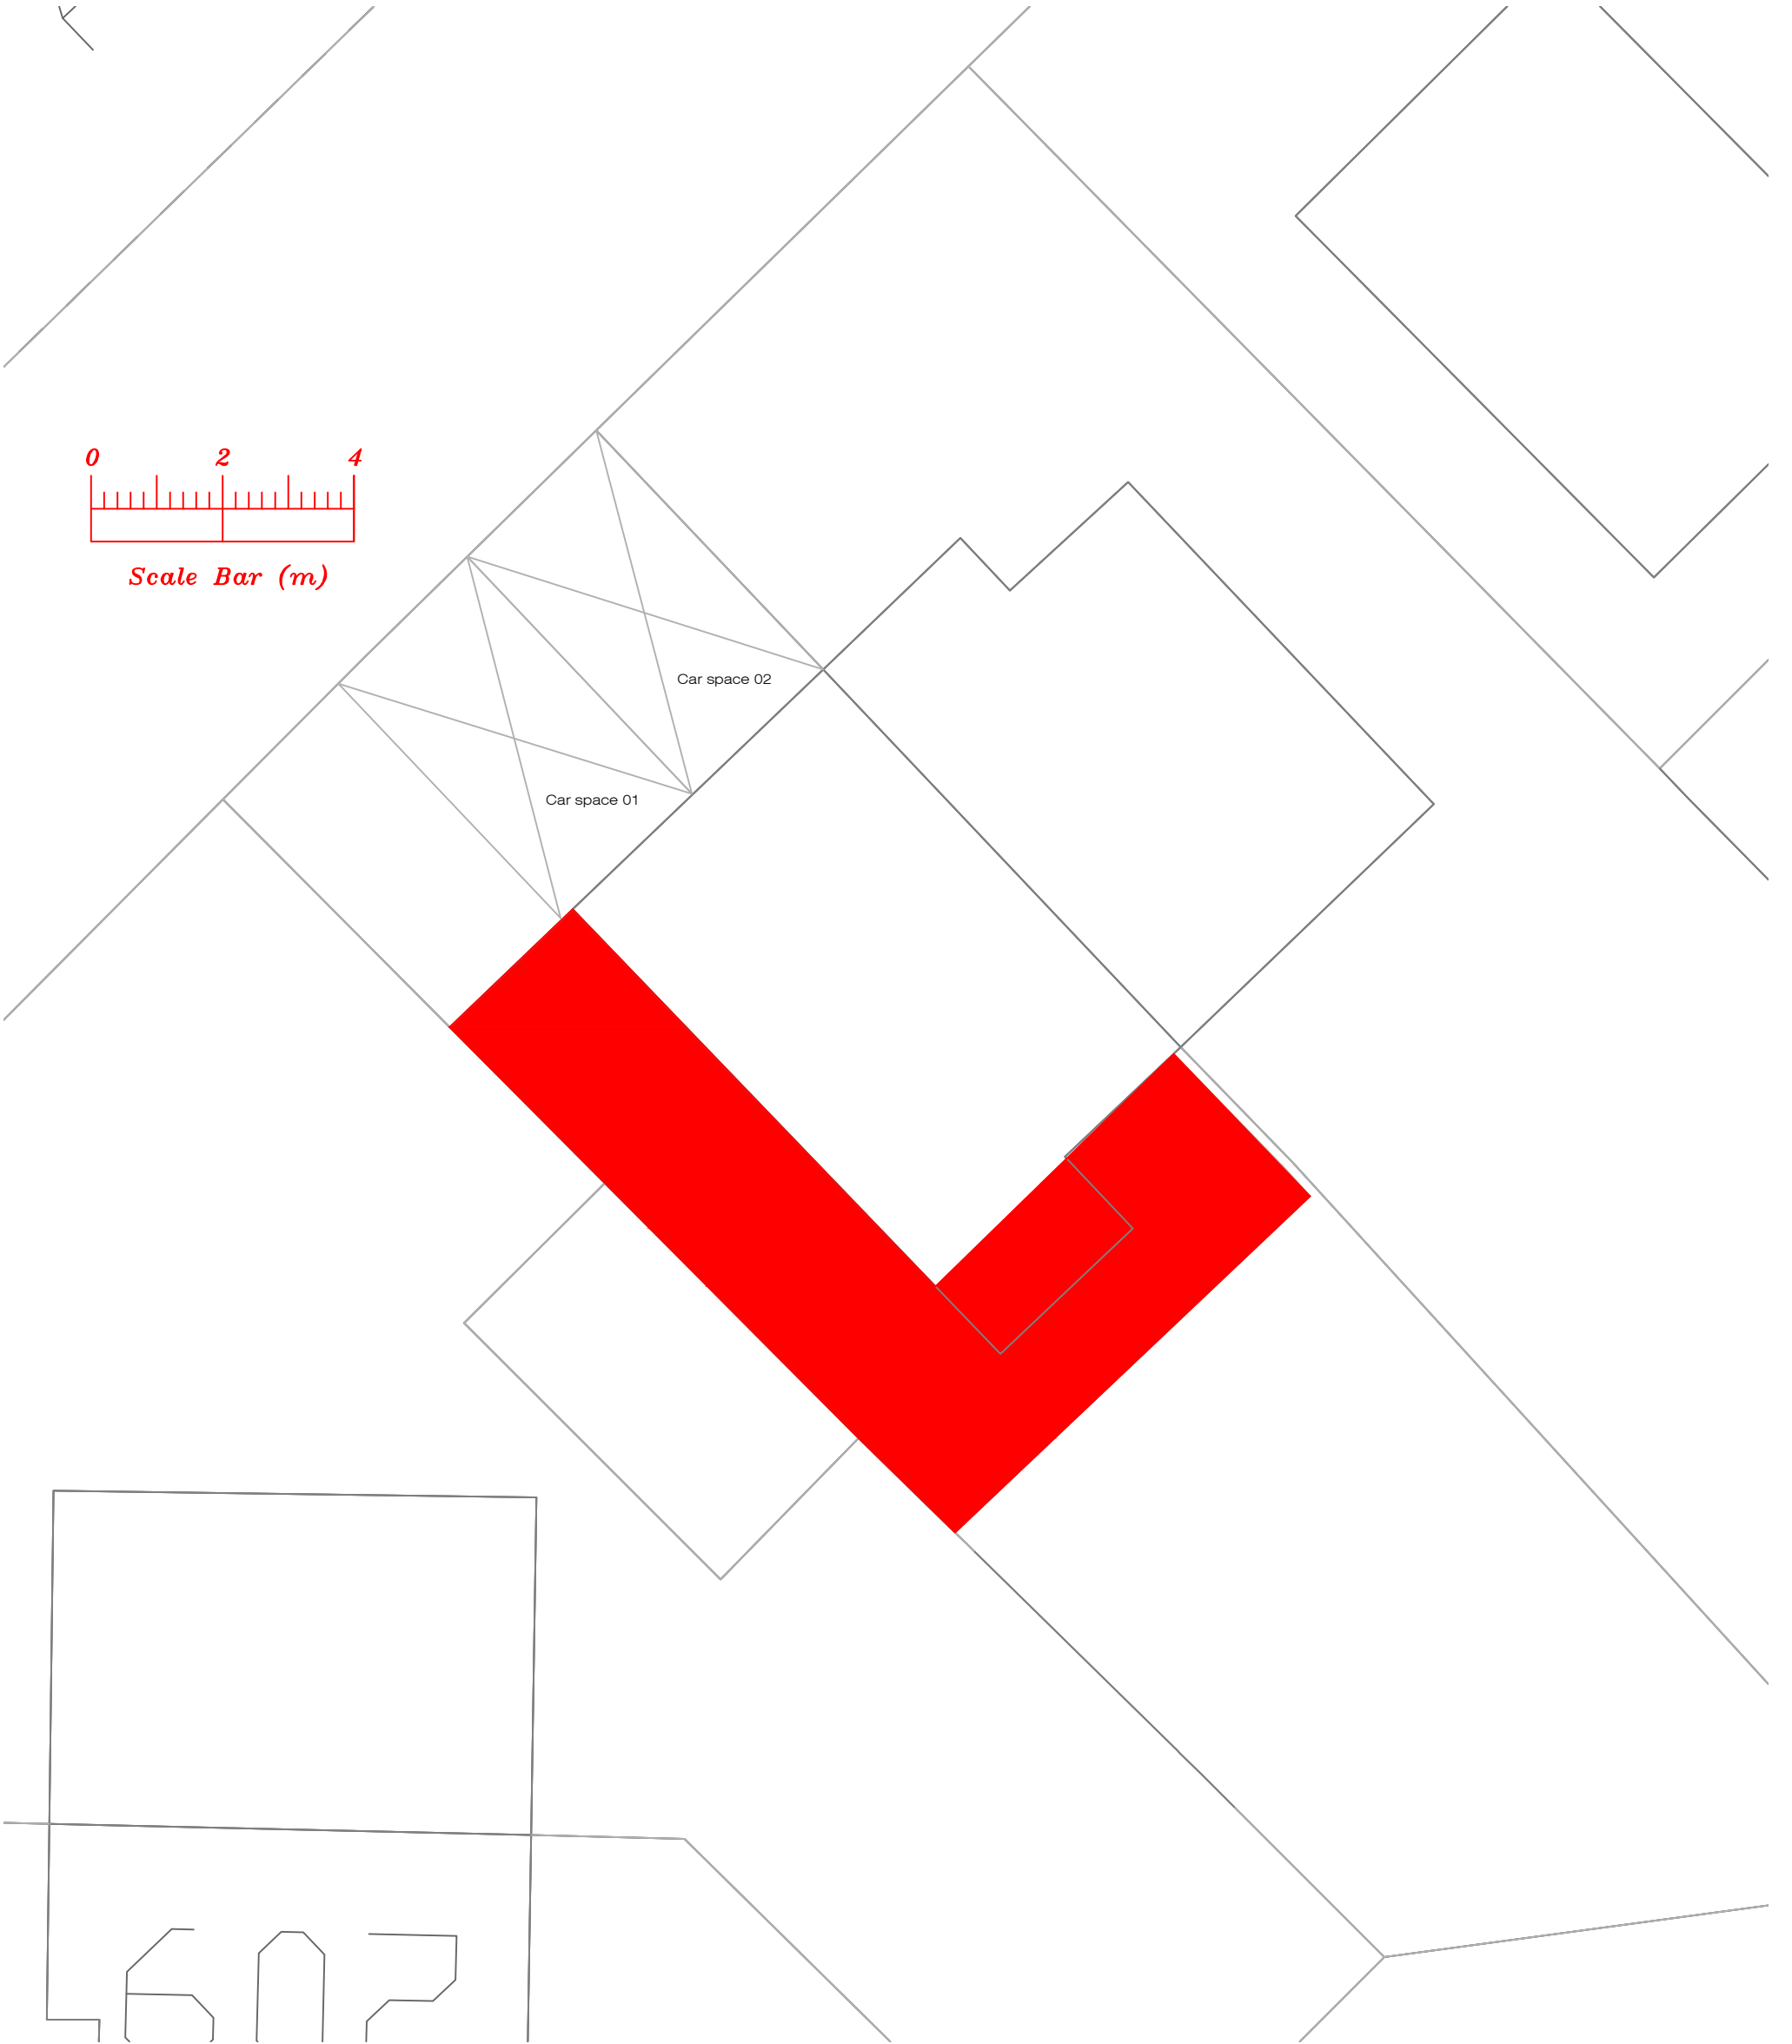

Address				
205 Windy Arbour Road, L35				
Job Title				
Two storey side/rear extension				
Drawing title				
Proposed Site Layout				
Chkd	Appvd	date	scale	dwg no.
		May '21	1:100 @ A3	006