
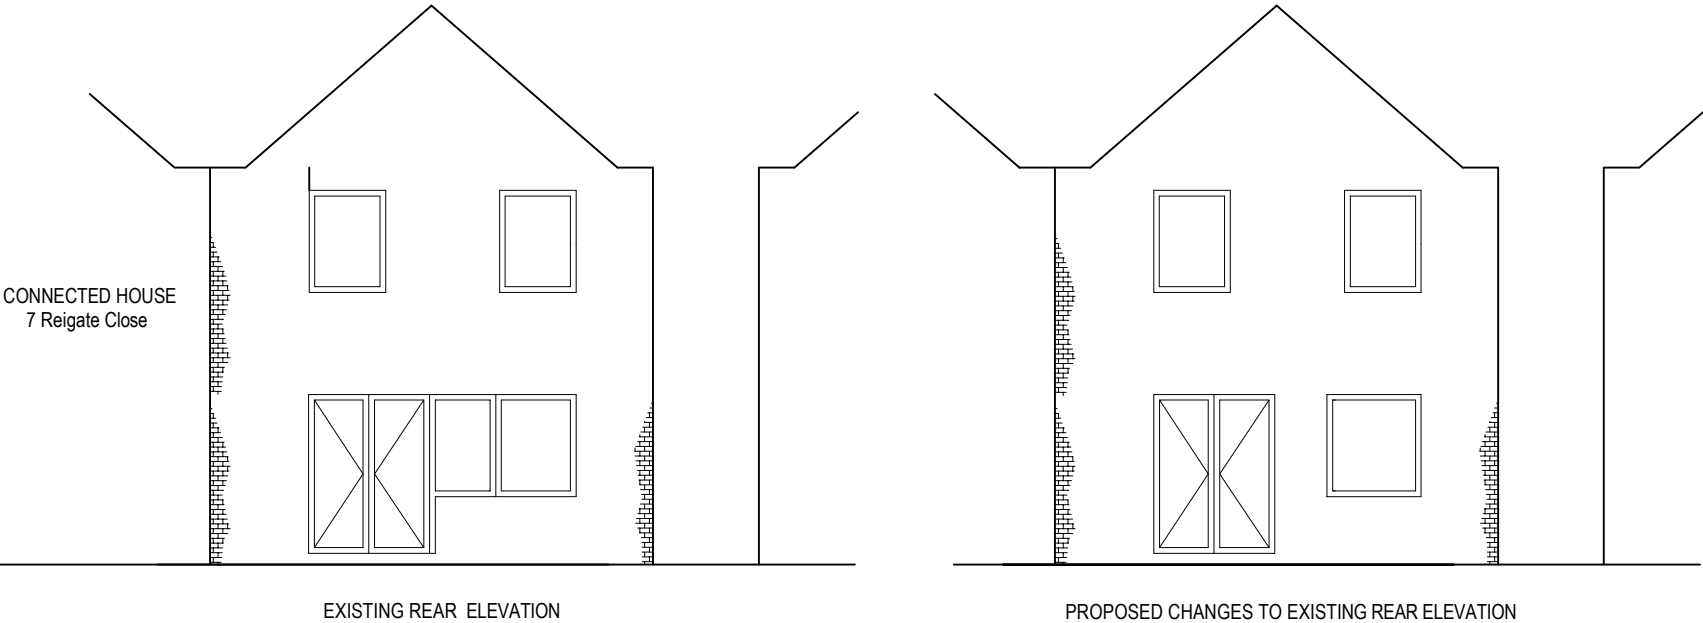


Elevations 9 Reigate Close Liverpool L25 5NB - 1:100 in mm

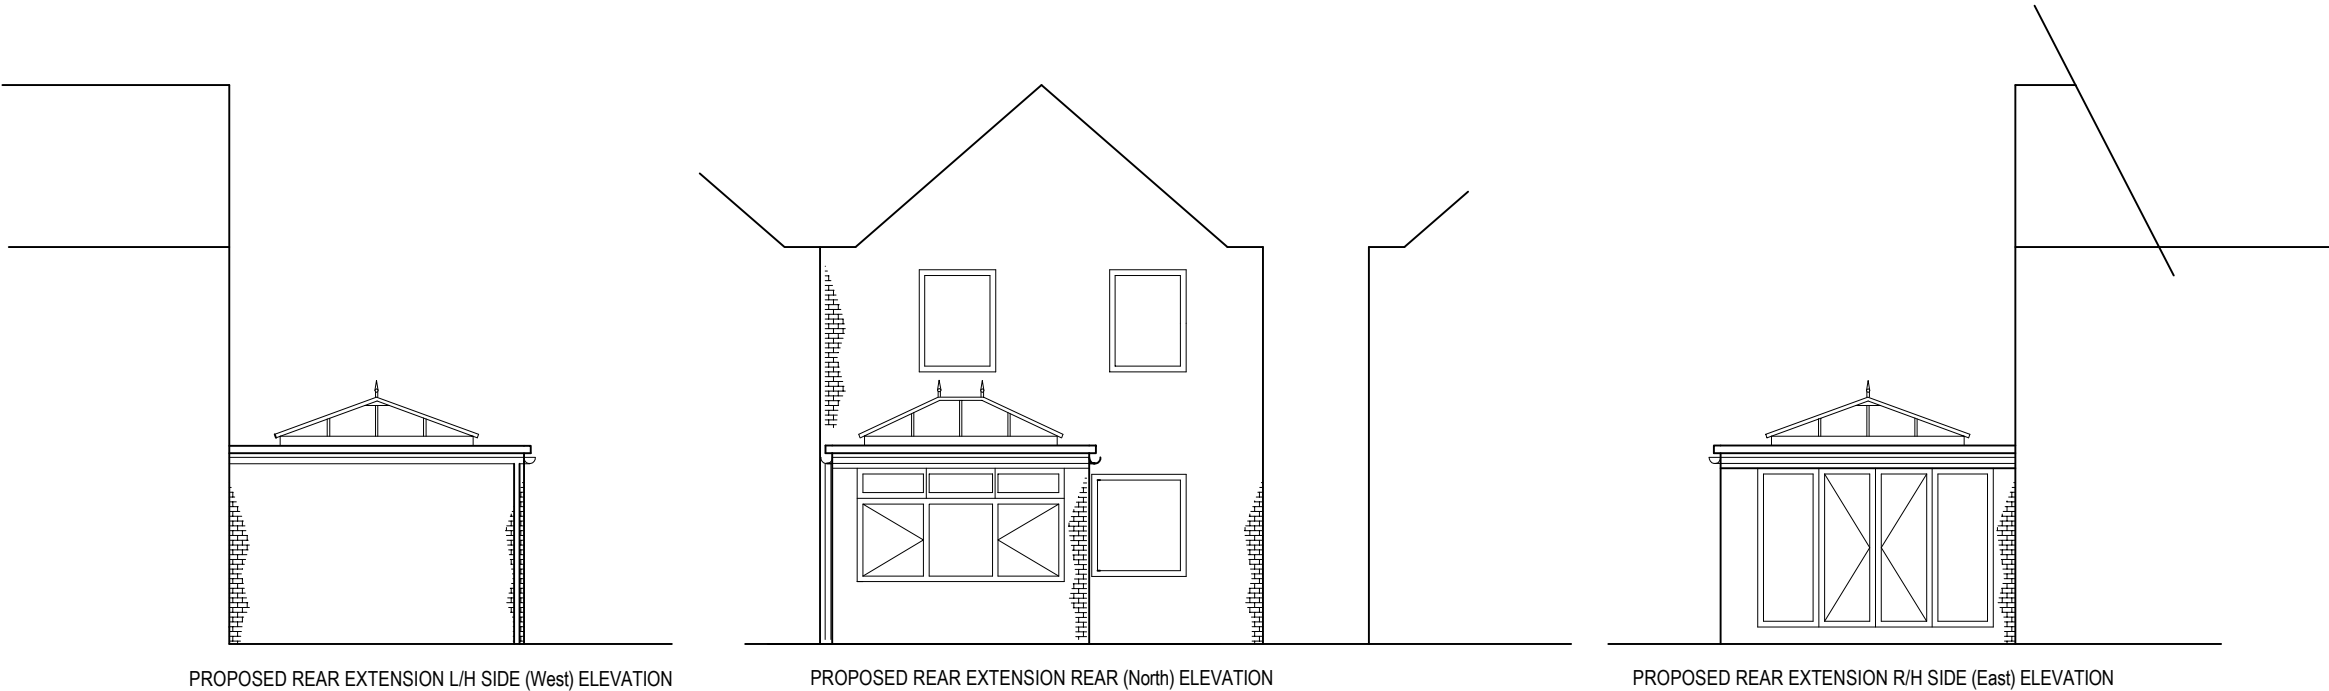

General Notes

Client
Mr Peter Taylor

Proposal to
Construct Orangerie connected to the rear of the property with one side elevation C75mm from existing boundary fence line. - Internal floor area 10.08 m2.

Cavity brick and block external walls with concrete slab floor and timber decked roof over-laid with elastomeric membrane incorporating a double-glazed roof lantern with UPVc glazing bars.

Double-glazed ('K' glass) windows and external double leaf doors with grey external foil finished UPVc framing.- All full length glazing in tempered glass.

Existing ground floor window configuration on rear elevation reduced to one frame with brick infill to removed frame

1	Proposed Orangerie Extension	
No.	Issue 1	Date 27/3 2023

NHA Surveyors

Chartered Surveyors - Building Engineers

5 st Marys Street Woolton, Liverpool L25 7RR

23 Meadowsweet Road, Mobberley, Cheshire WA16 7EB

Tel: 07967 129 679

Project Name and Address

9 Reigate Close Liverpool L25 5NB

Project	Extension	Sheet
Date	March 27 2023	9REI/002/03/23
Scale	1 : 100 A3	