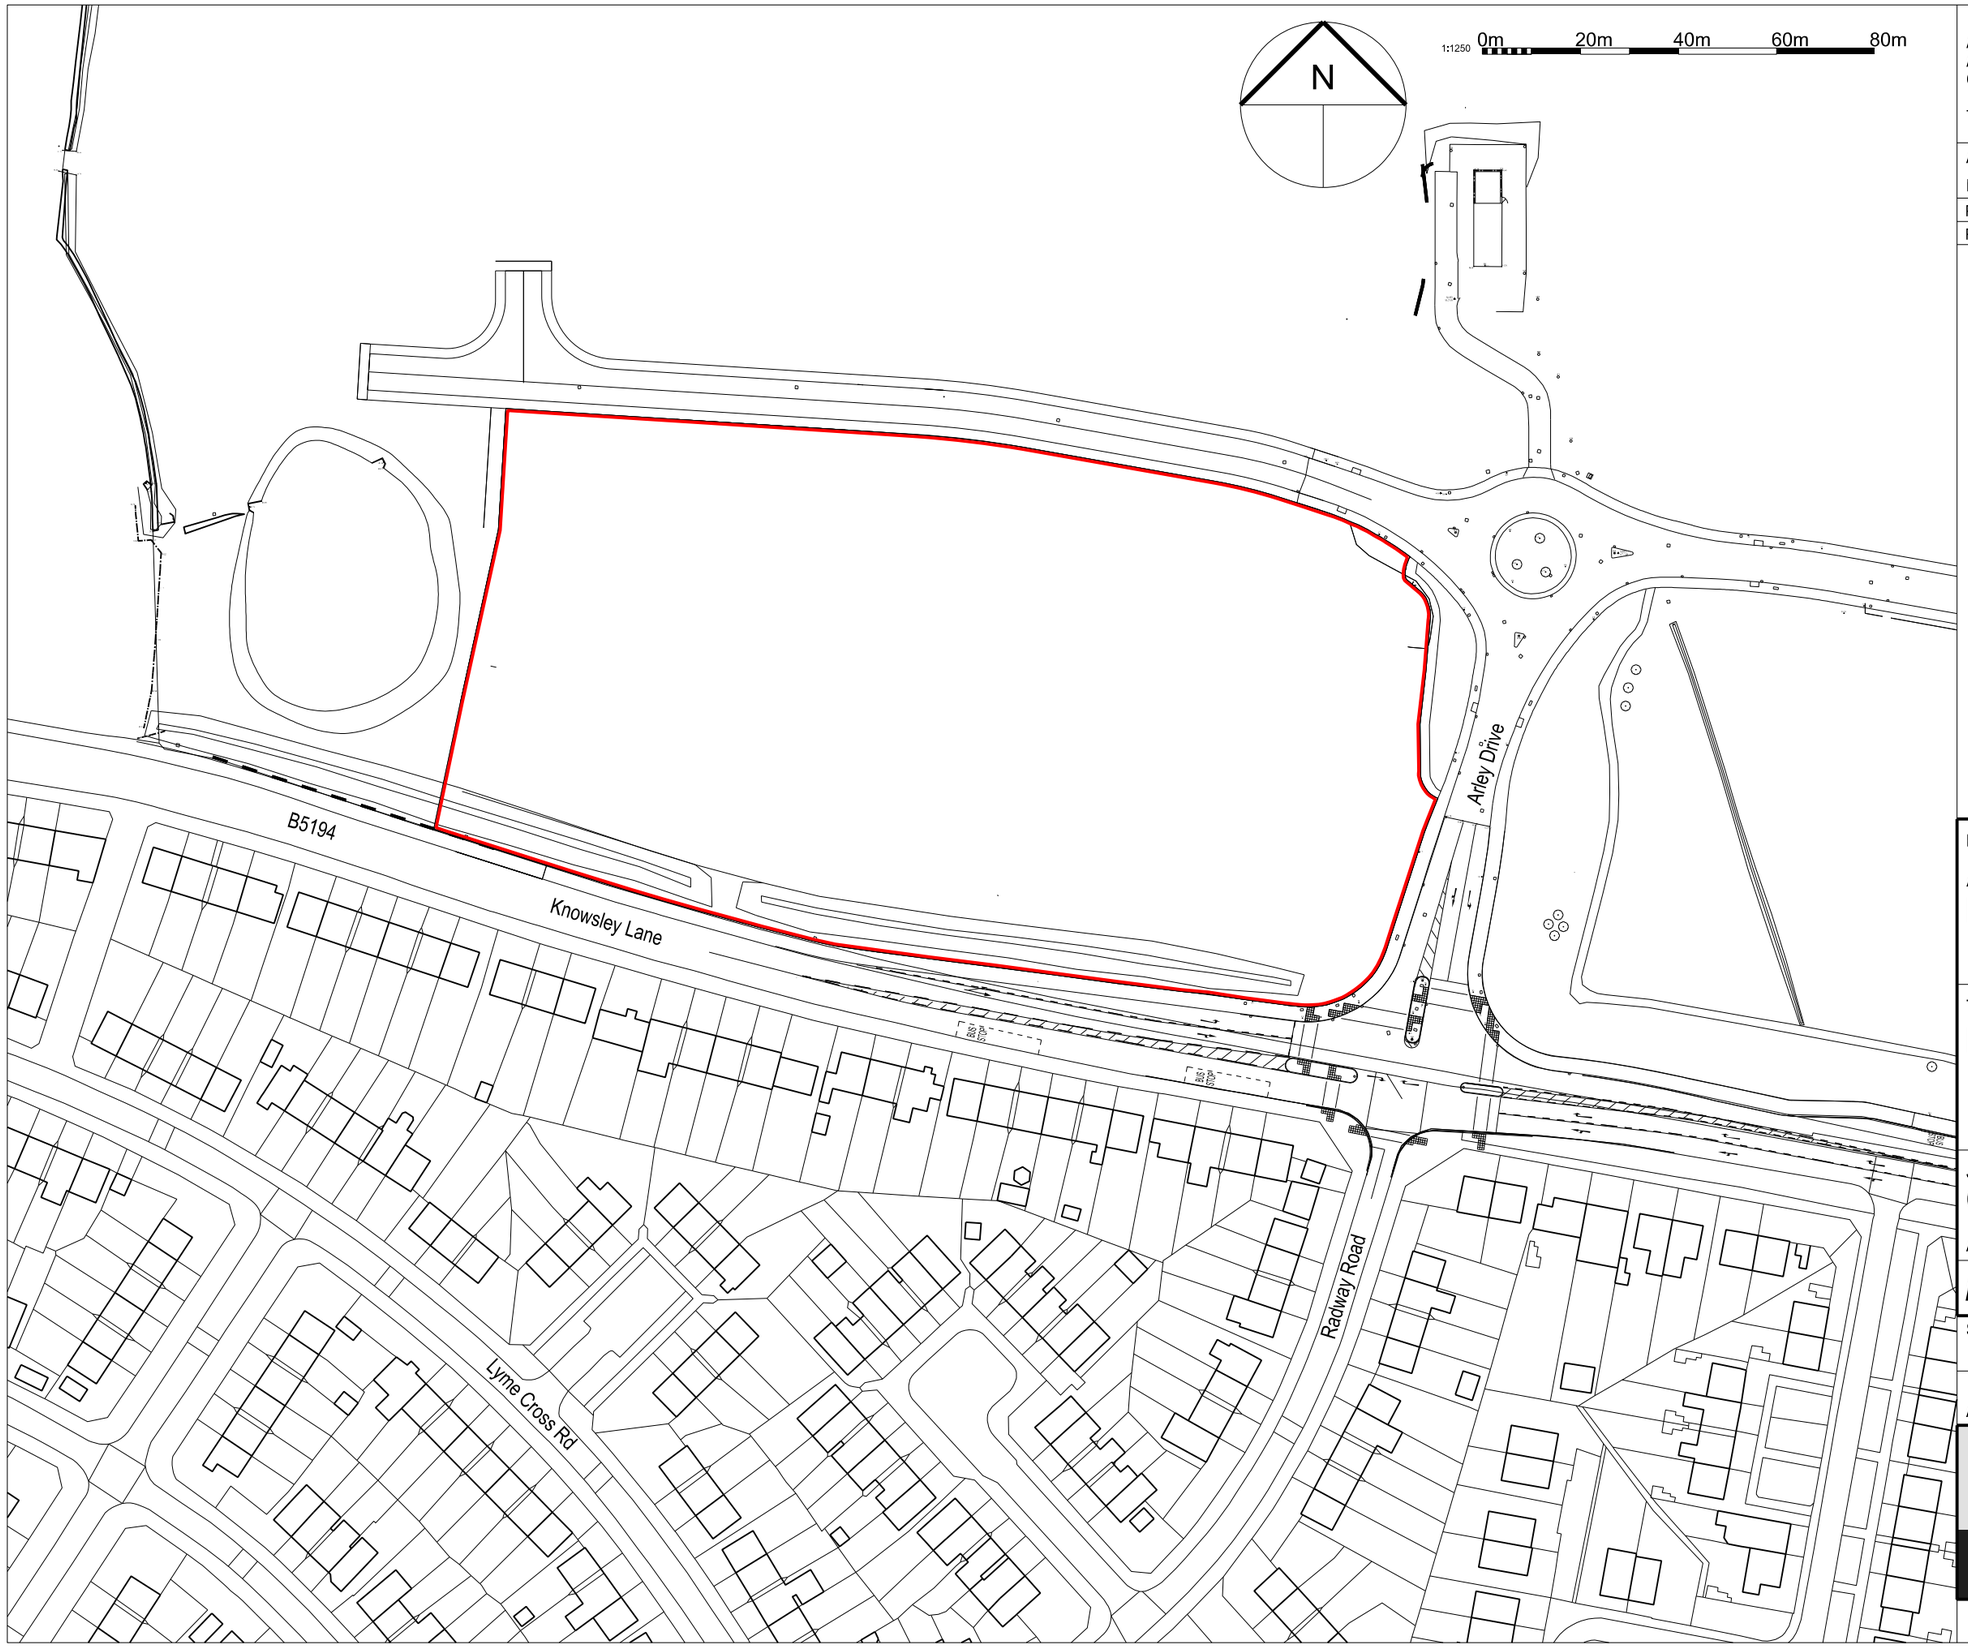


All given dimensions are in millimetres
Architect to be notified of discrepancies in figured dimensions
Contractors must check all dimensions from site

This drawing is copyright and is for use on this site only

Amendments

No		Prep	Date
P1	PLANNING ISSUE 1	LOG	29/04/25
P2	Do not scale reference omitted	PM	21/05/25

Project
ACA New Concept
Knowsley Lane Liverpool

Title
Location Plan

Job No.
6171

Drawing No.
001

Amendment:
P1 P2

Scale @A3. 1:1250

Status
PLANNING

Auth LOG

Date April 2025

TAYLORDESIGN
architects
www.taylor-design.co.uk
Norcliffe House, Station Road, Wilmslow, Cheshire SK9 1BU
t 01625 528181 e office@taylor-design.co.uk

© Taylor Design 2025