
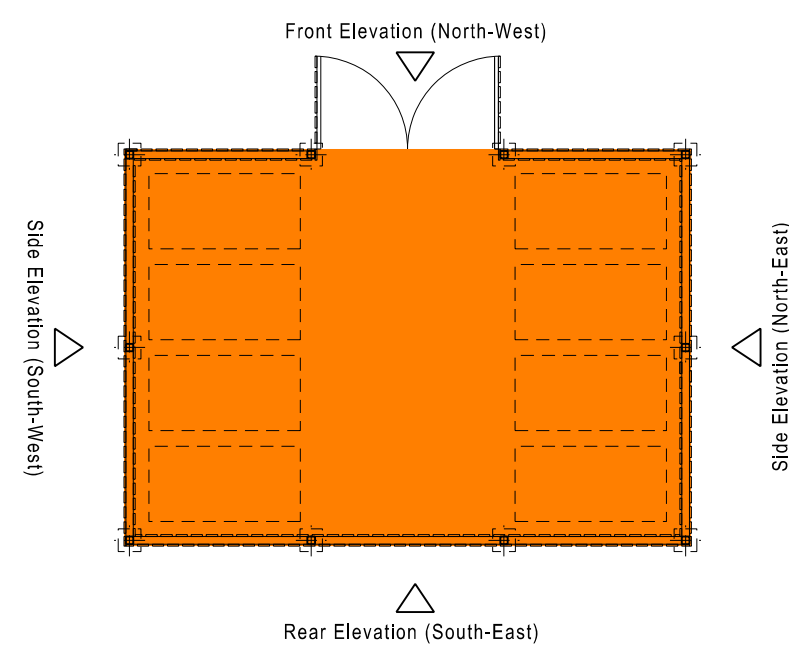
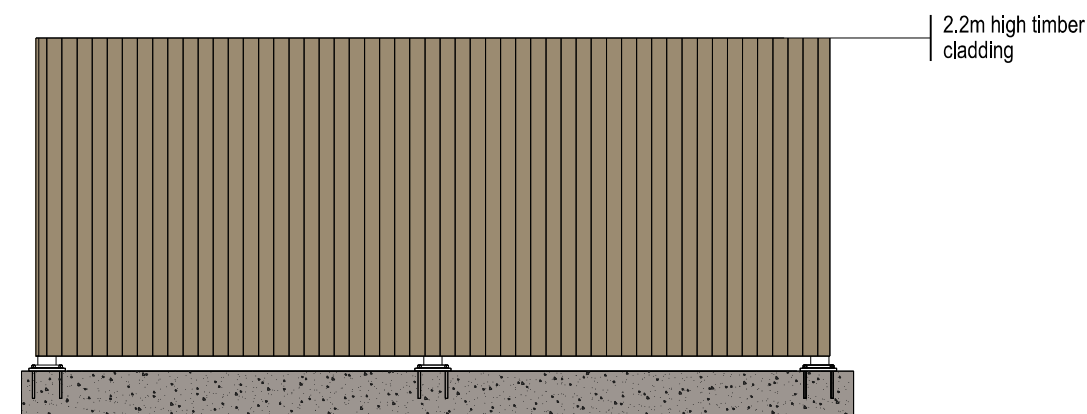
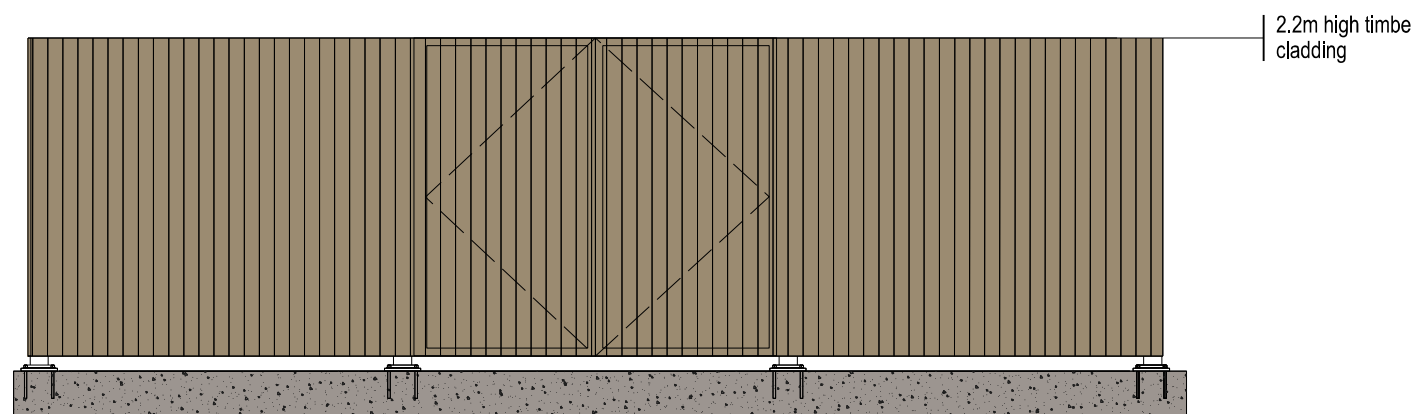
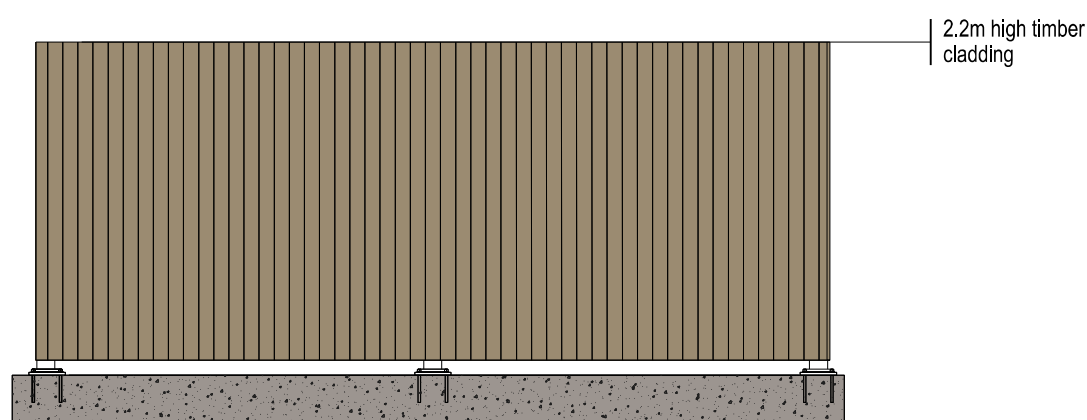
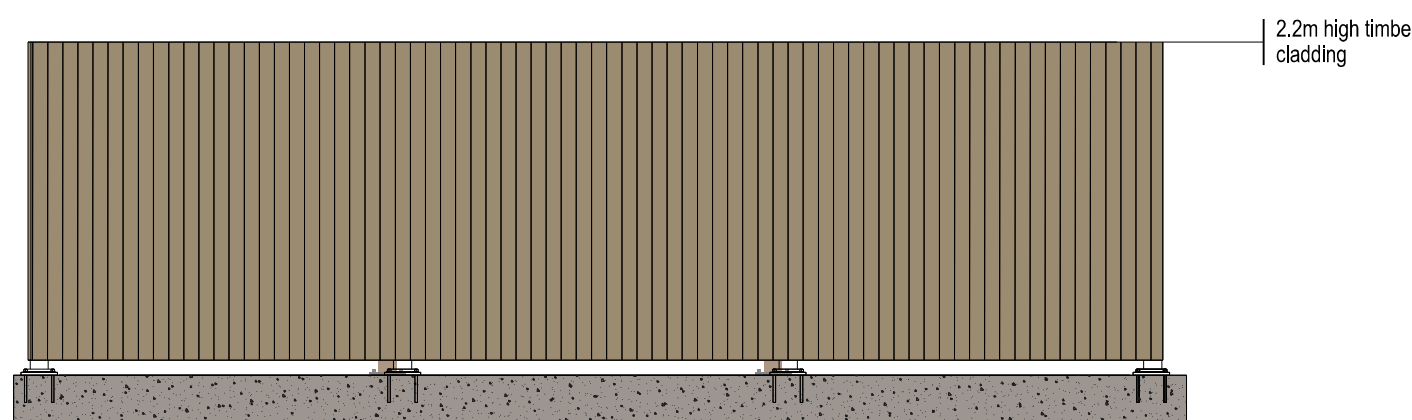
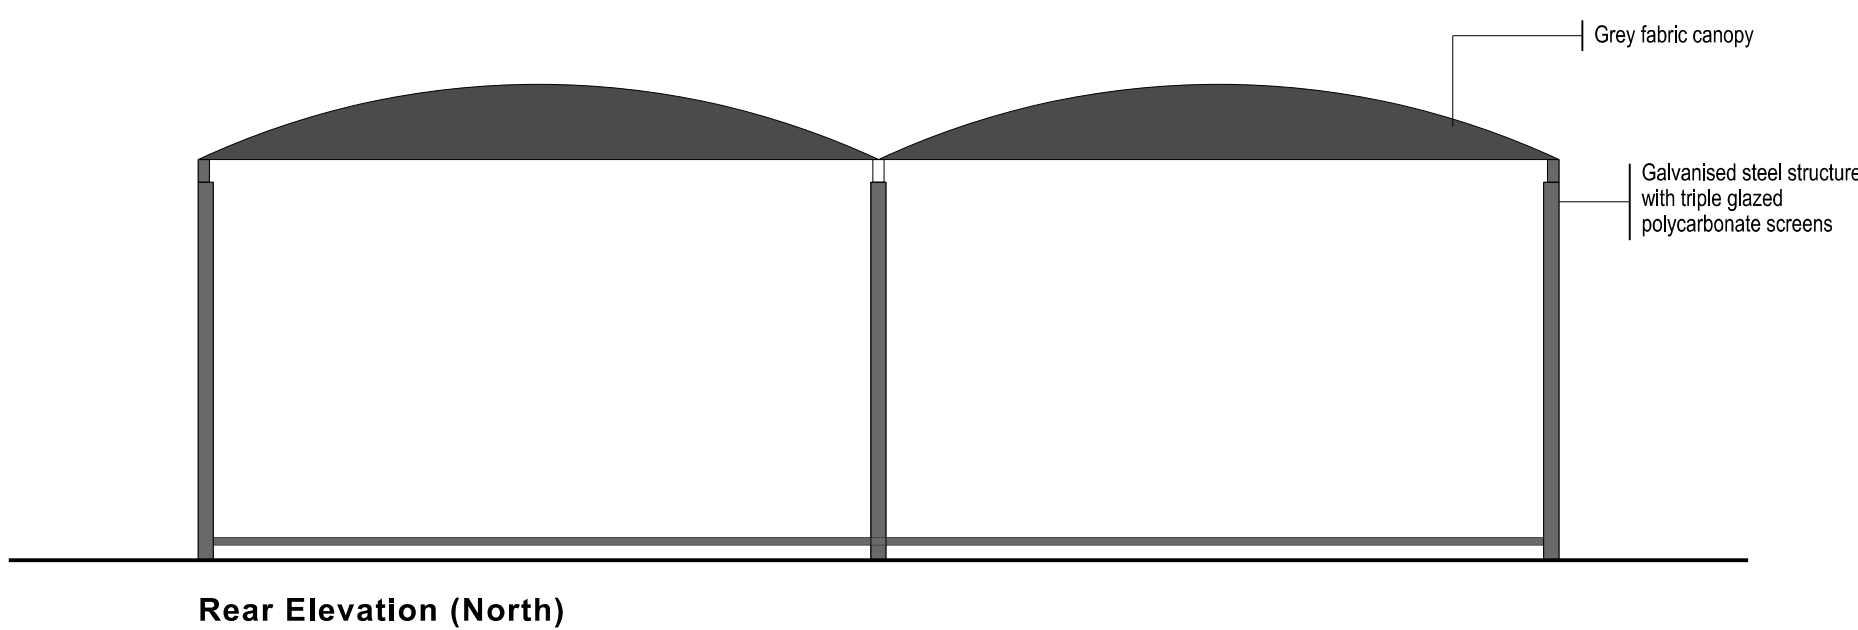
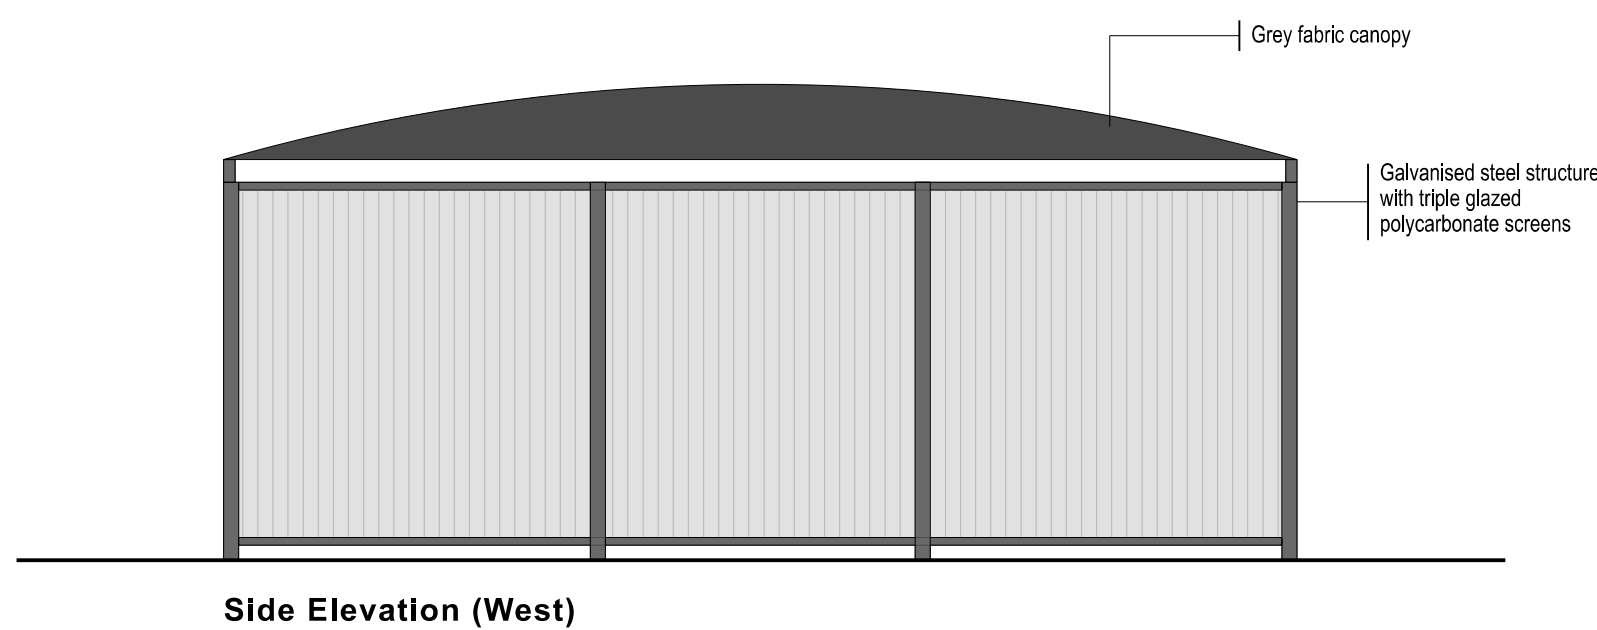


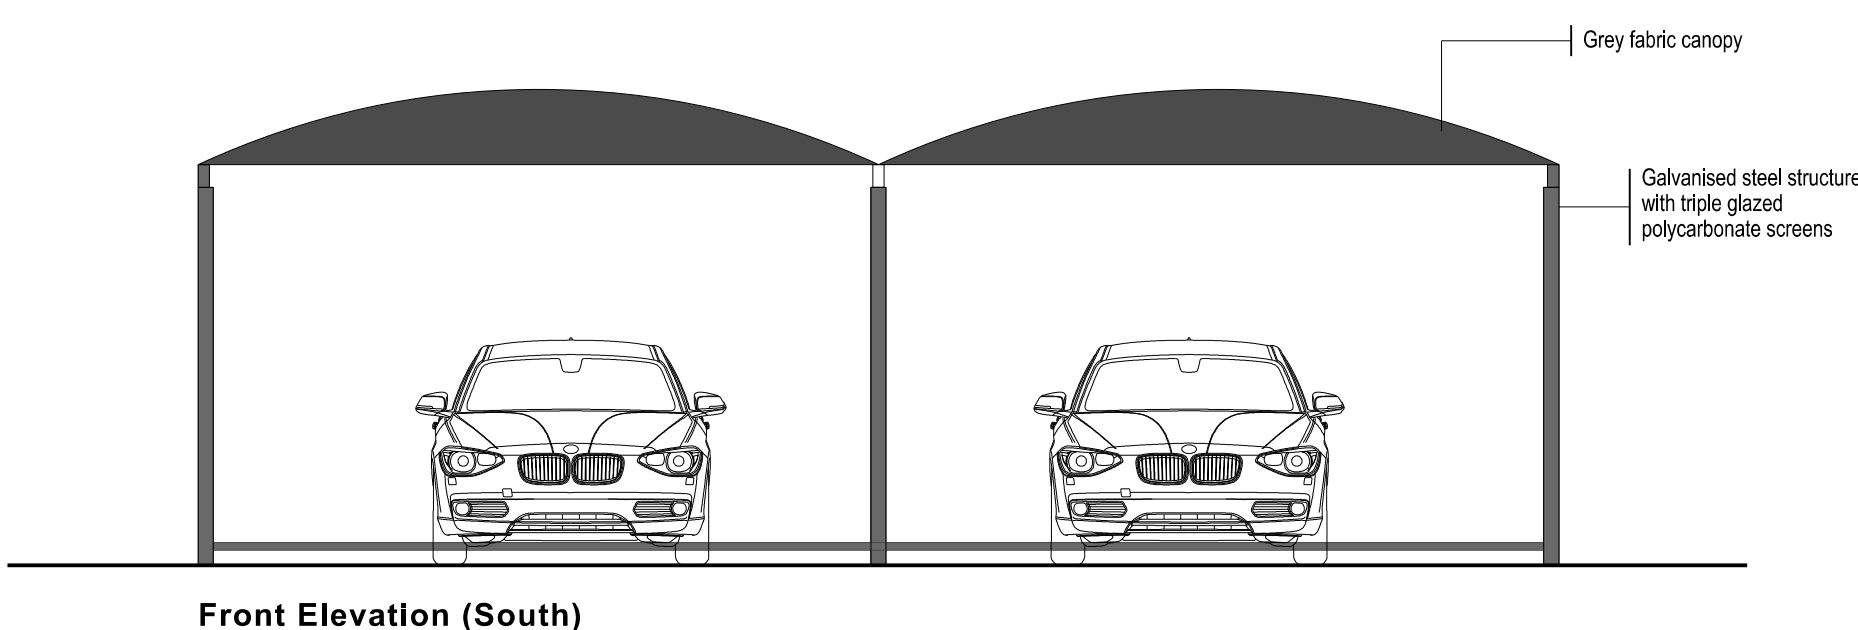

P2	Do not scale reference omitted	PM	21/05/25
P1	PLANNING ISSUE 1	LOG	29/04/25
No		Prep	Date

All given dimensions are in millimetres
Architect to be notified of discrepancies in figured dimensions
Contractors must check all dimensions from site

This drawing is copyright and is for use on this site only

Project
ACA New Concept
Knowsley Lane Liverpool

Title
Proposed Washbay &
Bin Store

Job No. 6171 Drawing No. 206

Amendment:		Scale @A1. 1:50					
P1	P2						

Status **PLANNING**

Auth LOG Date April 2025

TAYLOR**DESIGN**
architects

www.taylor-design.co.uk
Norcliffe House, Station Road, Wilmslow, Cheshire SK9 1BU
t 01625 528181 e office@taylor-design.co.uk

© Taylor Design 2025

