


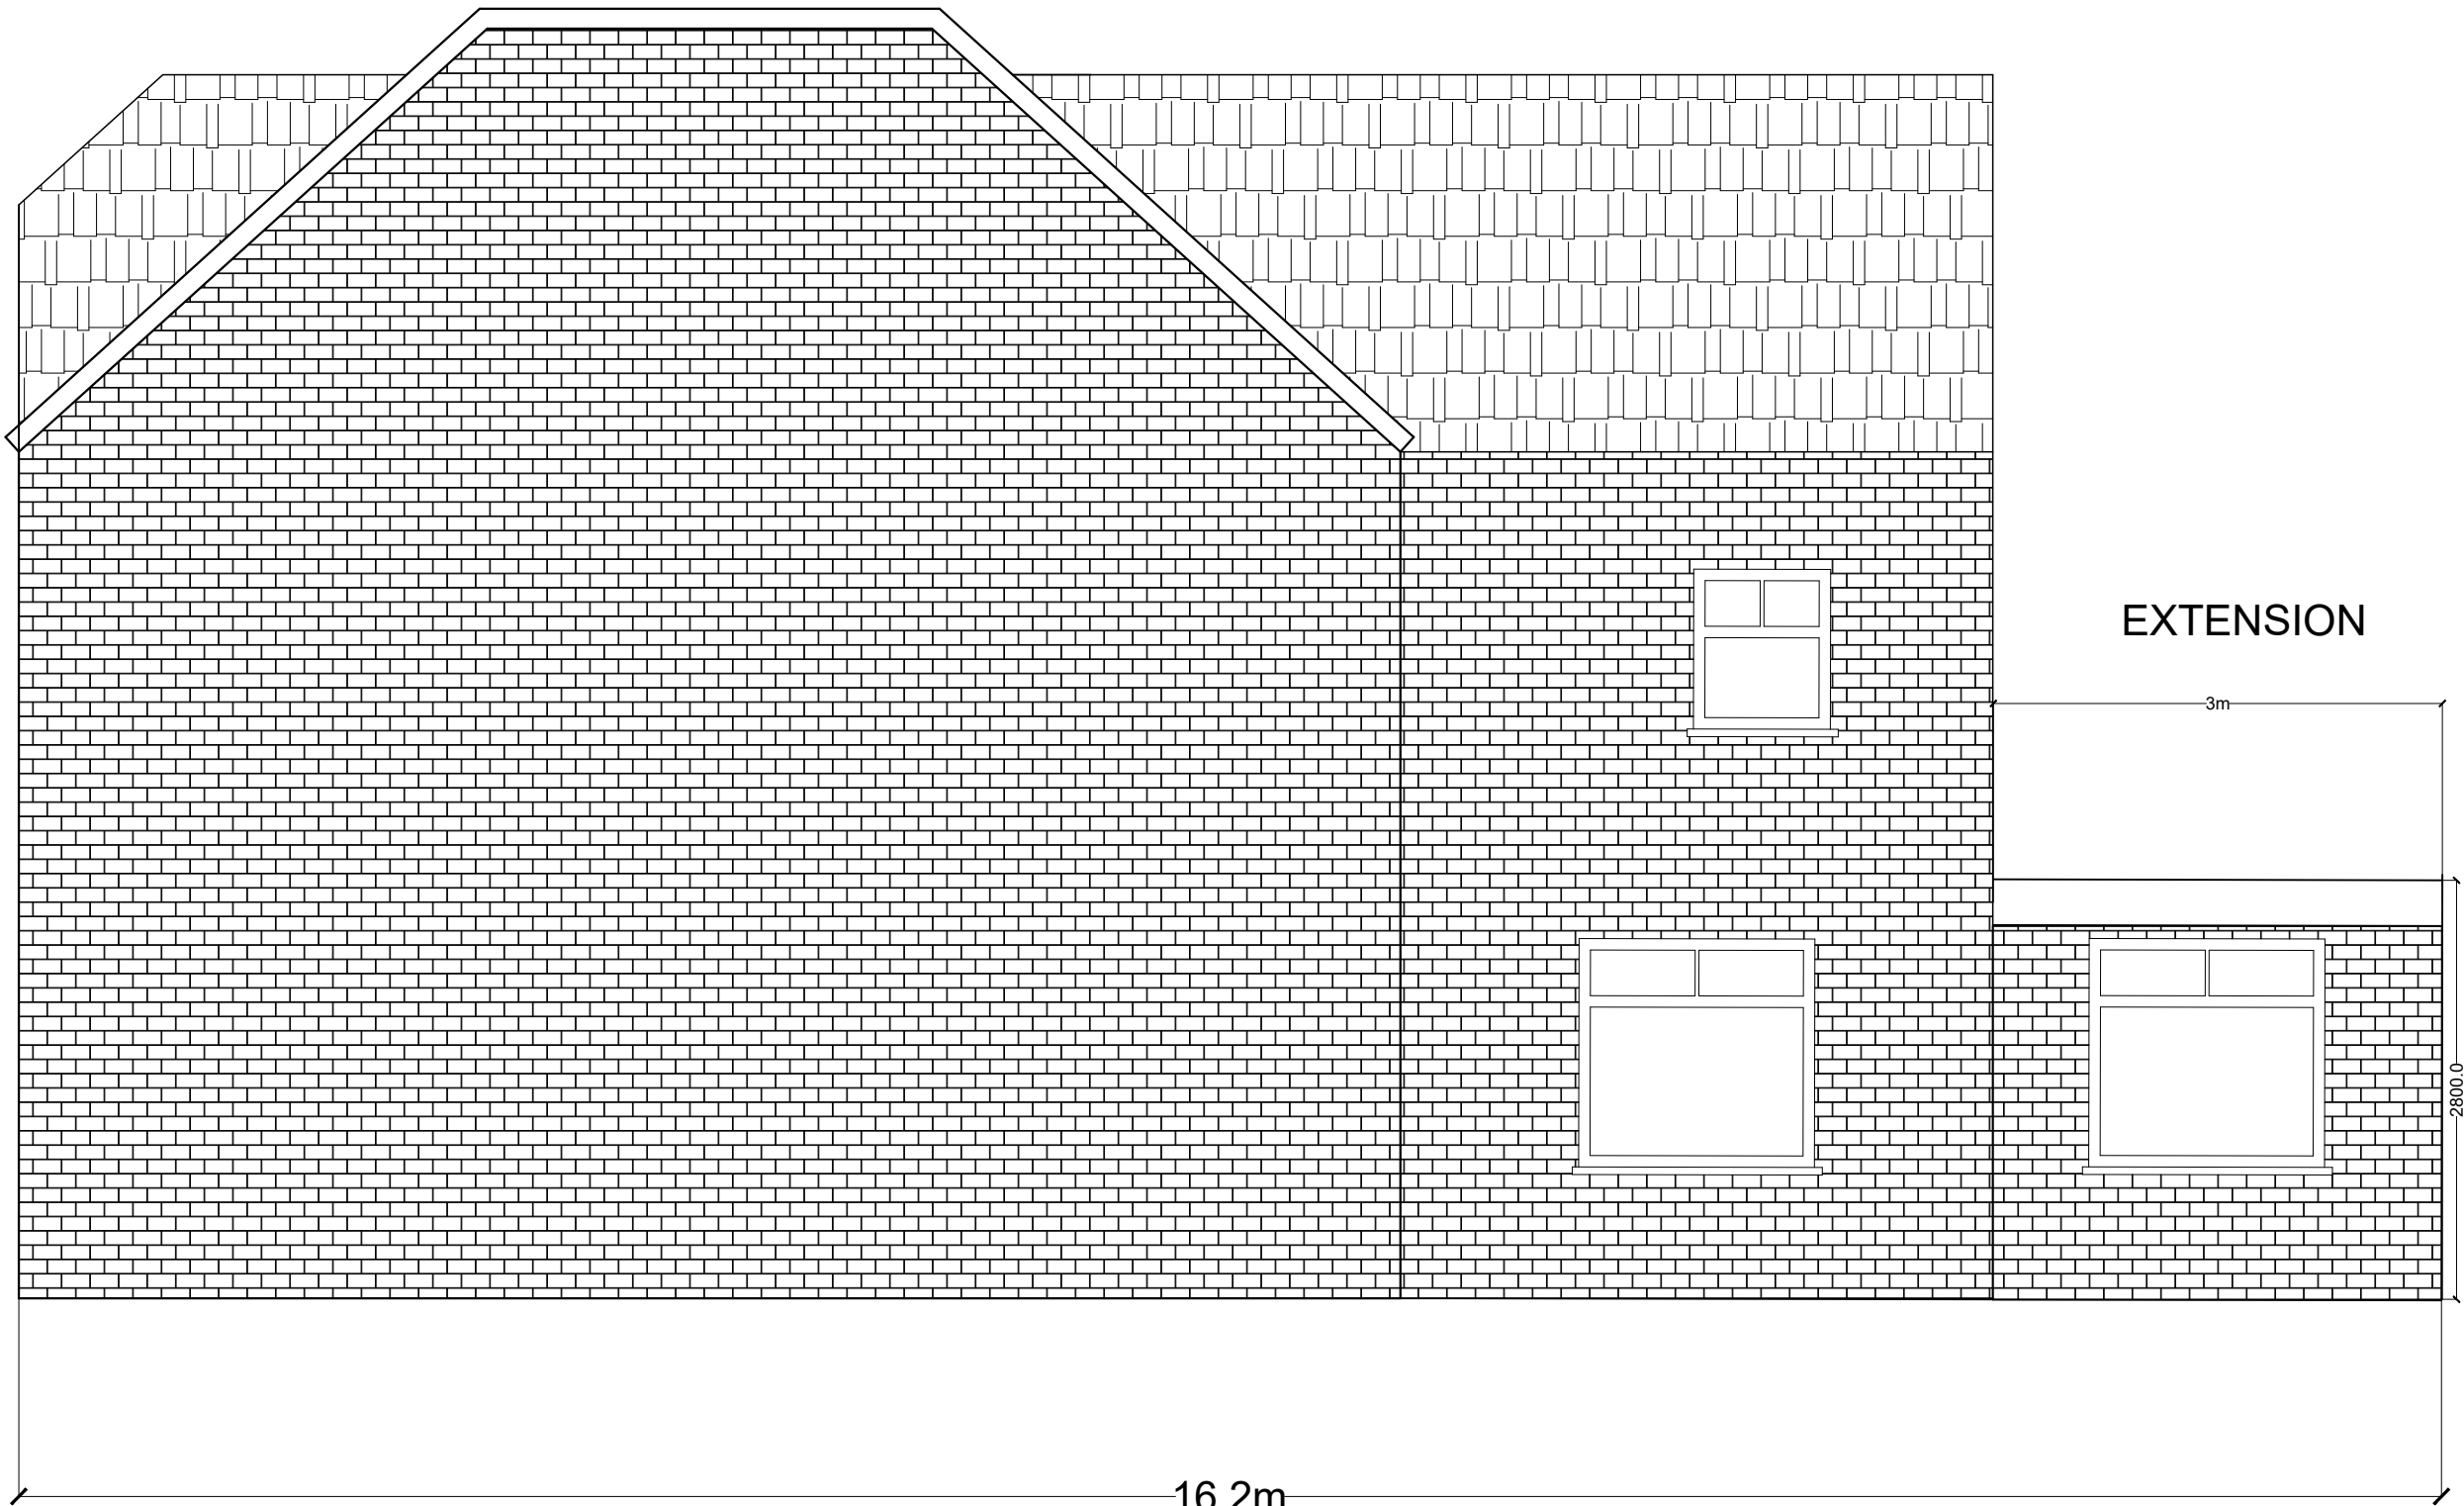

SIDE ELEVATION



NOTES

NUM	REVISION	NUM

ADDRESS
77 Scotchbarn Lane, L34 2TG

REFERENCE NO.
SBL-A-PR-202

CLIENT
BAC PROPERTY SOLUTIONS

SHEET TITLE
EXISTING SIDE ELEVATION

DATE DEC 2025	PAPER SZIE A3
SCALE 1:30	

DRAWN BY	SHEET NO A-03
CHECKED BY	