


All dimensions to be checked on site. Figured dimensions to be read in preference to scaled. Brock Carmichael accepts no responsibility for any unauthorised amendments to the drawing and does not permit unauthorised copying of the drawing.

This drawing is copyright and remains the property of BCA unless otherwise agreed.



Date	Rev.	Description	Issued
23/03/23	P1	Final Comment for Planning	OB

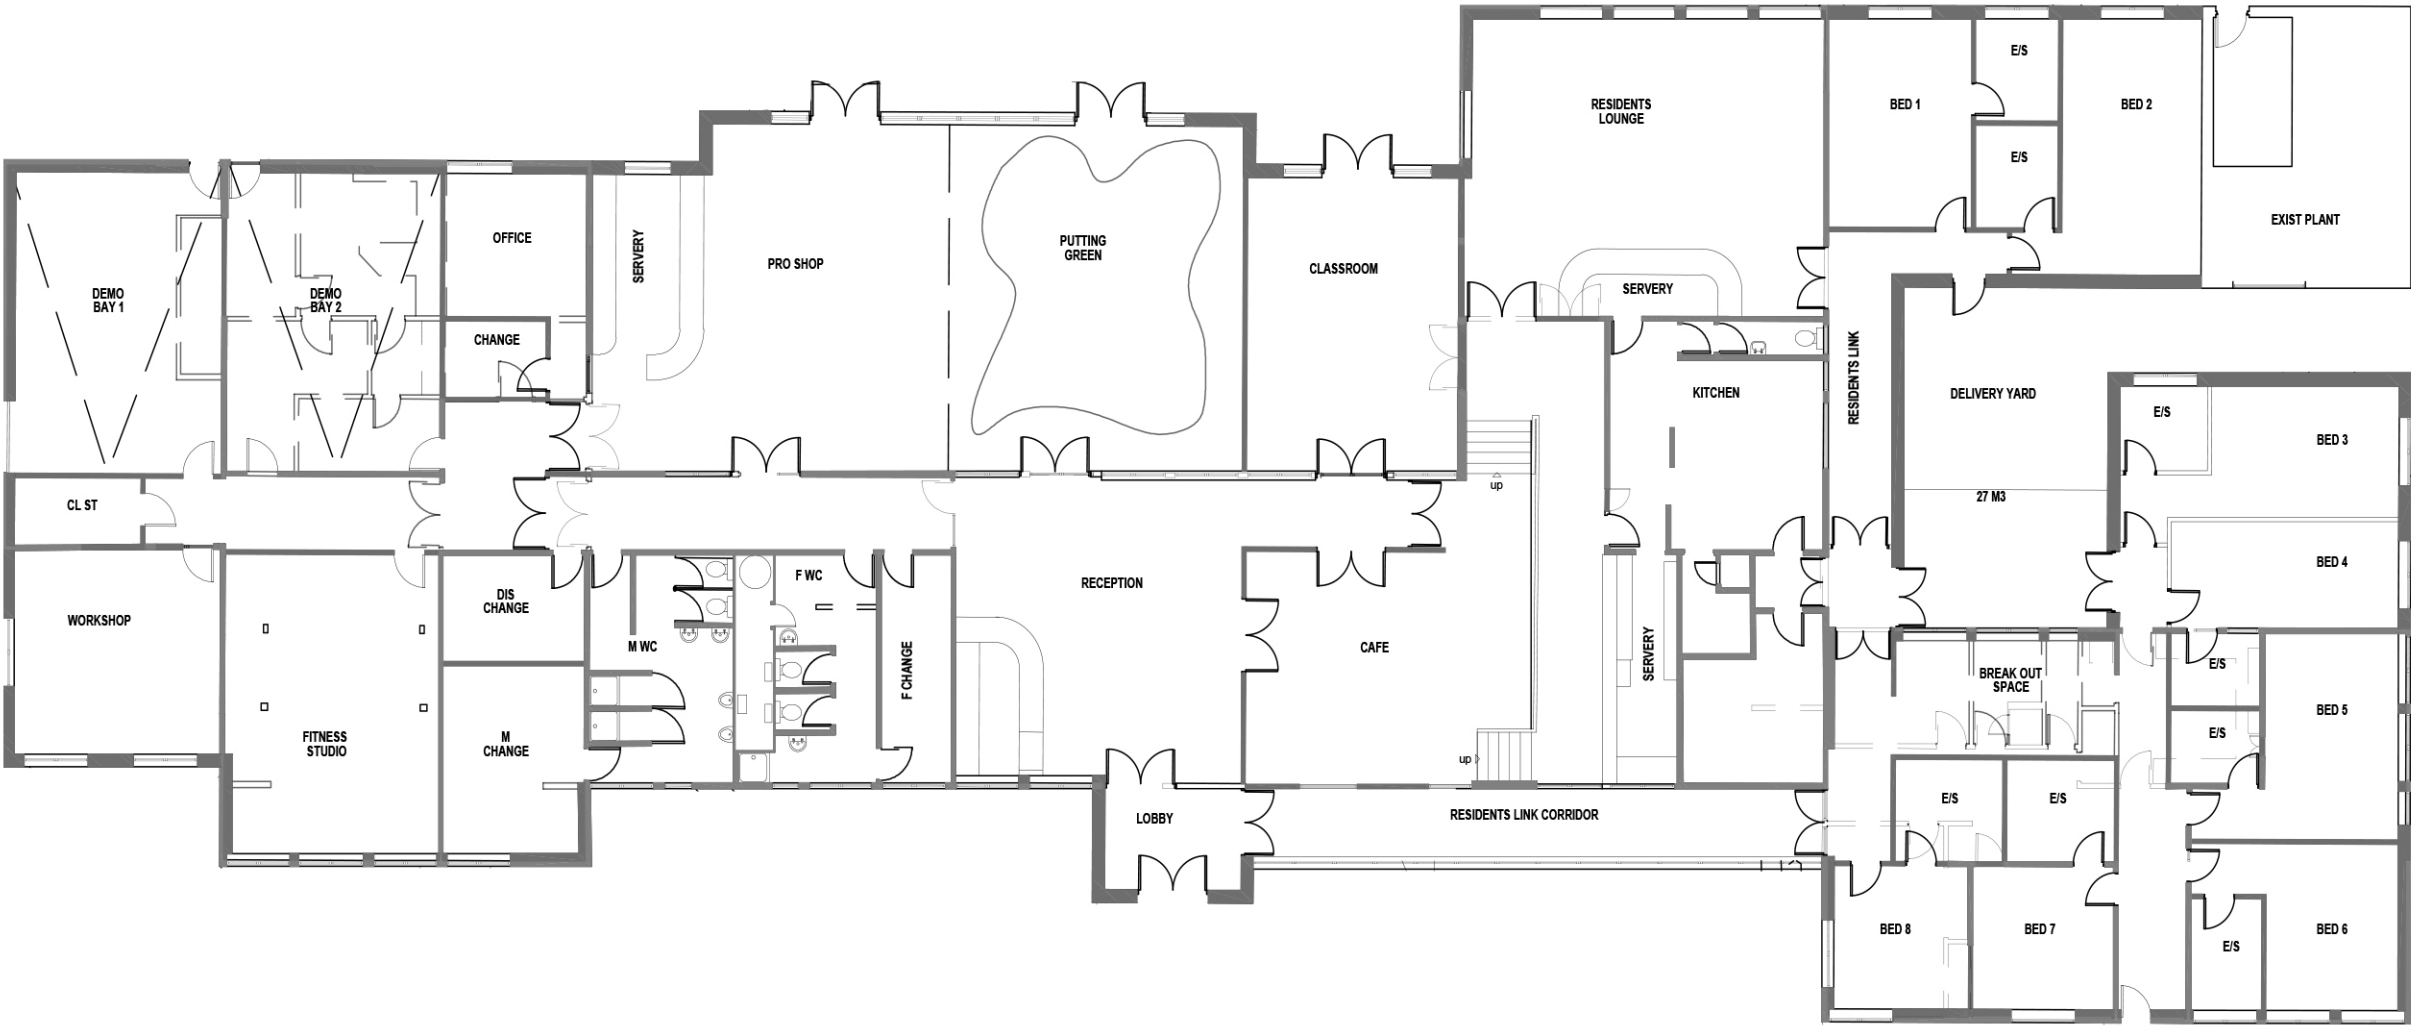

Brock Carmichael
19 Old Hall Street
Liverpool, L3 9JQ
brockcarmichael.co.uk
+44 (0) 151 242 6222

Client
Green Circle Leisure
BCA Project Ref
22 017
Drawing Title
Prop. Golf Academy GF Plan
Drawing Reference
22017-BCA-AC-ZZ-DR-A-04100

Drawn By
CIB
Checked By
JC
Date
23.03.2023
Status
S1
Revision
P1
Scale @ A3
1:1