

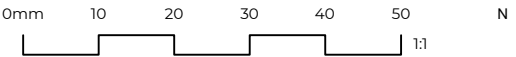
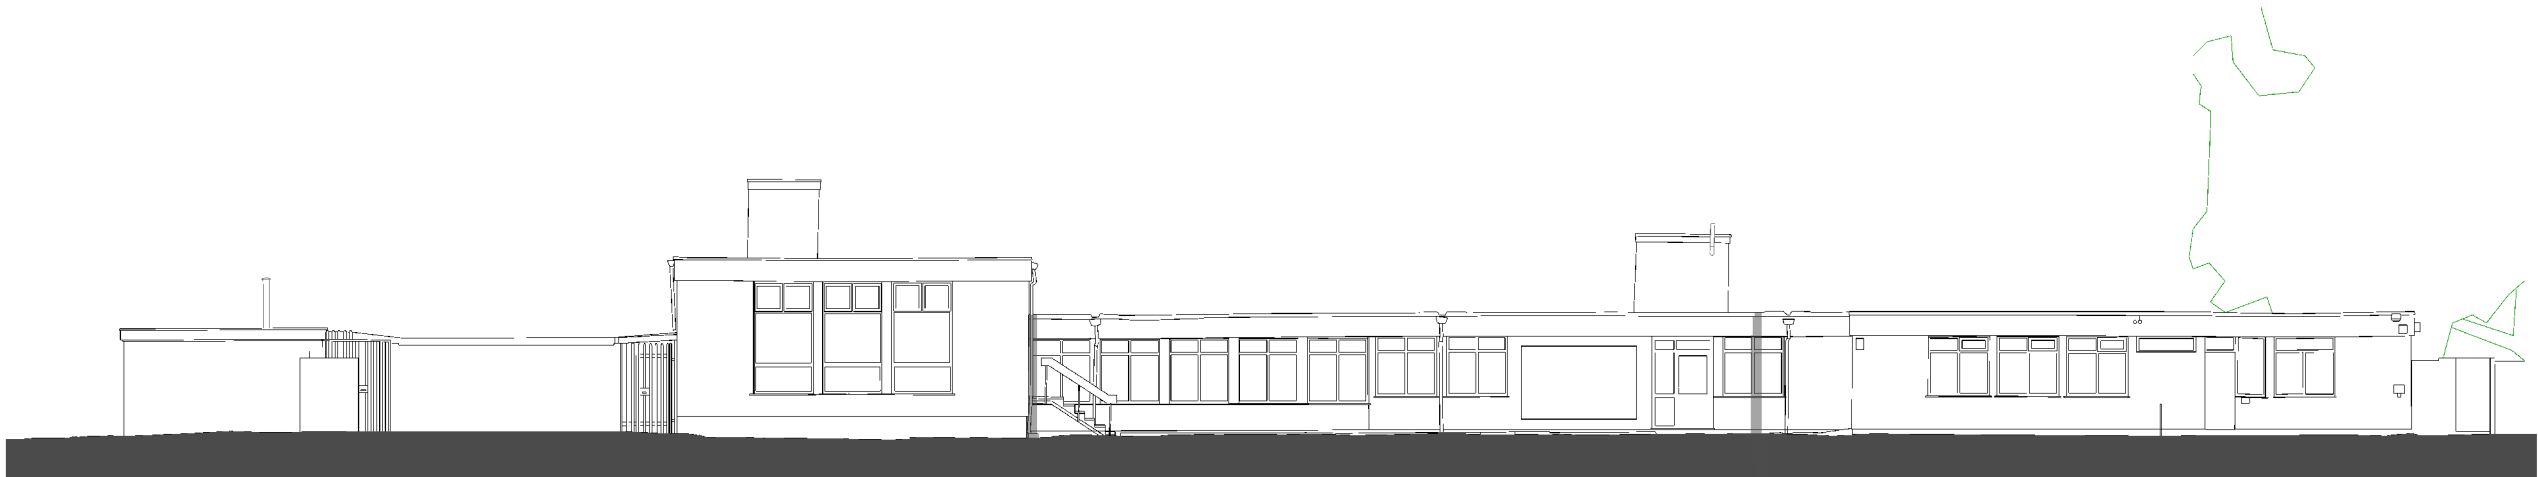


All dimensions to be checked on site. Figured dimensions to be read in preference to scaled. Brock Carmichael accepts no responsibility for any unauthorised amendments to the drawing and does not permit unauthorised copying of the drawing.

This drawing is copyright and remains the property of BCA unless otherwise agreed.

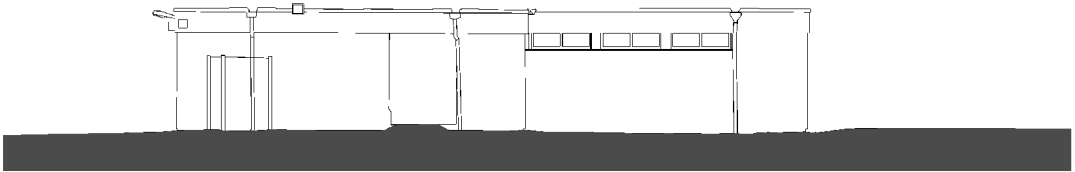

Date	Rev.	Description	Issued
23/03/23	P1	Final Comment for Planning	OB

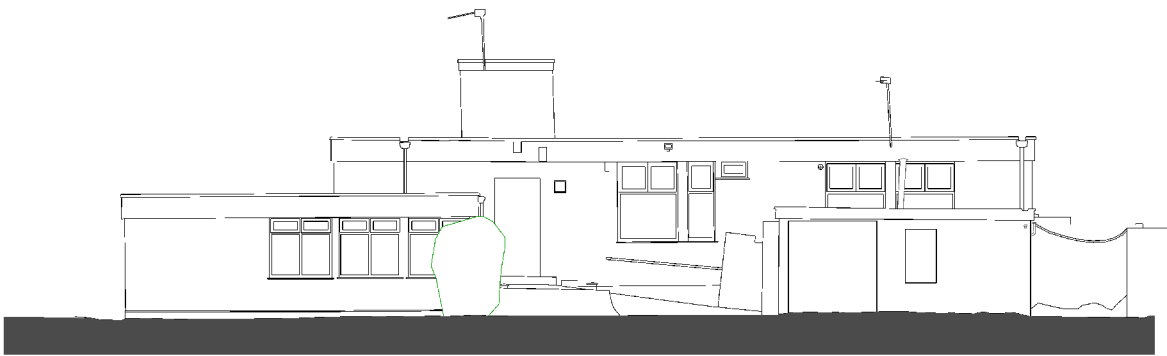

Brock Carmichael
19 Old Hall Street
Liverpool, L3 9JQ
brockcarmichael.co.uk
+44 (0) 151 242 6222

Client	Green Circle Leisure	Drawn By	CIB
BCA Project Ref	22 017	Checked By	JC
Project Title	Kirkby Valley Golf Course	Date	23.03.2023
Drawing Title	Existing Golf Club House Elevations	Status	S1
Drawing Reference	22017-BCA-AC-ZZ-DR-A-05000	Revision	P1
		Scale @ A3	1:200