


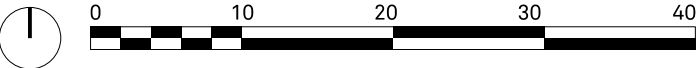

Notes

This document is © Falconer Chester Hall Limited.
All drawing measurements shall not be obtained by scaling. Any discrepancies on this document to be immediately reported to the Architect. Verify all dimensions and levels prior to construction. This Document shall be read in conjunction with related documents, specifications and associated models.



KEY PLAN



P02	05.12.23	RB	RB	Client details amended
P01	09.04.23	RB	RB	First Issue
Rev:	Date:	By:	Chk By:	Rev Note:

**FALCONER
CHESTER
HALL**

London | Liverpool | Manchester | www.fcharchitects.com | +44(0)151 243 5800

FCH

Project Title Okell Drive, Knowsley			
Client Gormac Developments Ltd			
Drawing Title Proposed Block Plan			
Drawing No. P23036-FCH-XX-XX-DR-A-1200			
Status S2	Issue suitable for: Information	Date 09.04.23	Rev P02
Job No. P23-036	Drawing Stage Planning	Scale 1:500 @ A3	Drawn By RB
			Checked By RB