


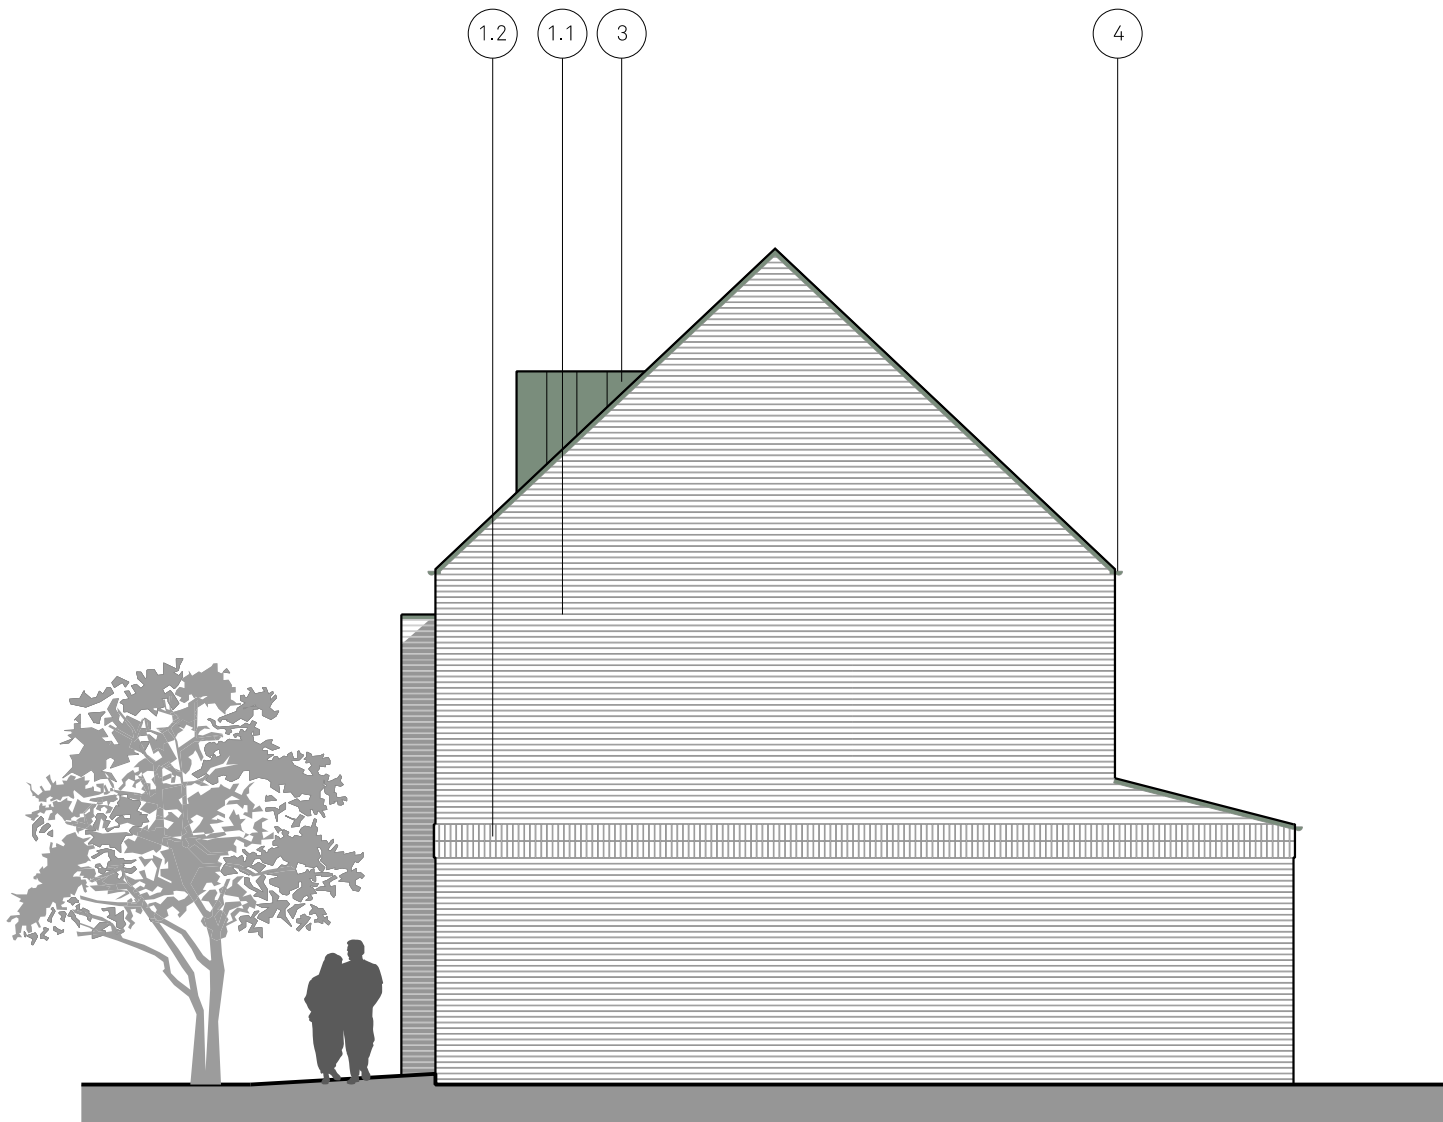

MATERIAL KEY

- 1. Multi grey/brown brick Con Mosso by Wienerberger or similar approved
- 1.1 Stecher bond
- 1.2 Soldier course bond
- 1.3 Flemish bond with recessed headers. Headers to be glazed white brick
- 2. Powder coated aluminium frame windows and rooflights colour grey or similar approved
- 3. Standing seam zinc roof colour grey
- 4. Zinc rainwater pipes colour grey
- 5. Stained timber doors colour grey
- 6. Glazed brick - colour white

Notes

This document is © Falconer Chester Hall Limited.
All drawing measurements shall not be obtained by scaling. Any discrepancies on this document to be immediately reported to the Architect. Verify all dimensions and levels prior to construction. This Document shall be read in conjunction with related documents, specifications and associated models.



KEY PLAN



P02	05.12.23	RB	RB	Client details amended
P01	23.04.23	RB	RB	First Issue
Rev:	Date:	By:	Chk By:	Rev Note:

FALCONER
CHESTER
HALL

London | Liverpool | Manchester | www.fcharchitects.com | +44(0)151 243 5800

FCH

Project Title
Okell Drive, Knowsley

Client
Gormac Developments Ltd

Drawing Title
Proposed Side Elevation- Block B

Drawing No.
P23036-FCH-BB-XX-DR-A-1403

Status	Issue suitable for:	Date
S2	Information	09.04.23
Job No.	Drawing Stage	Scale
P23-036	Planning	1:100 @ A3

Rev
P02

Drawn By
RB

Checked By
RB