

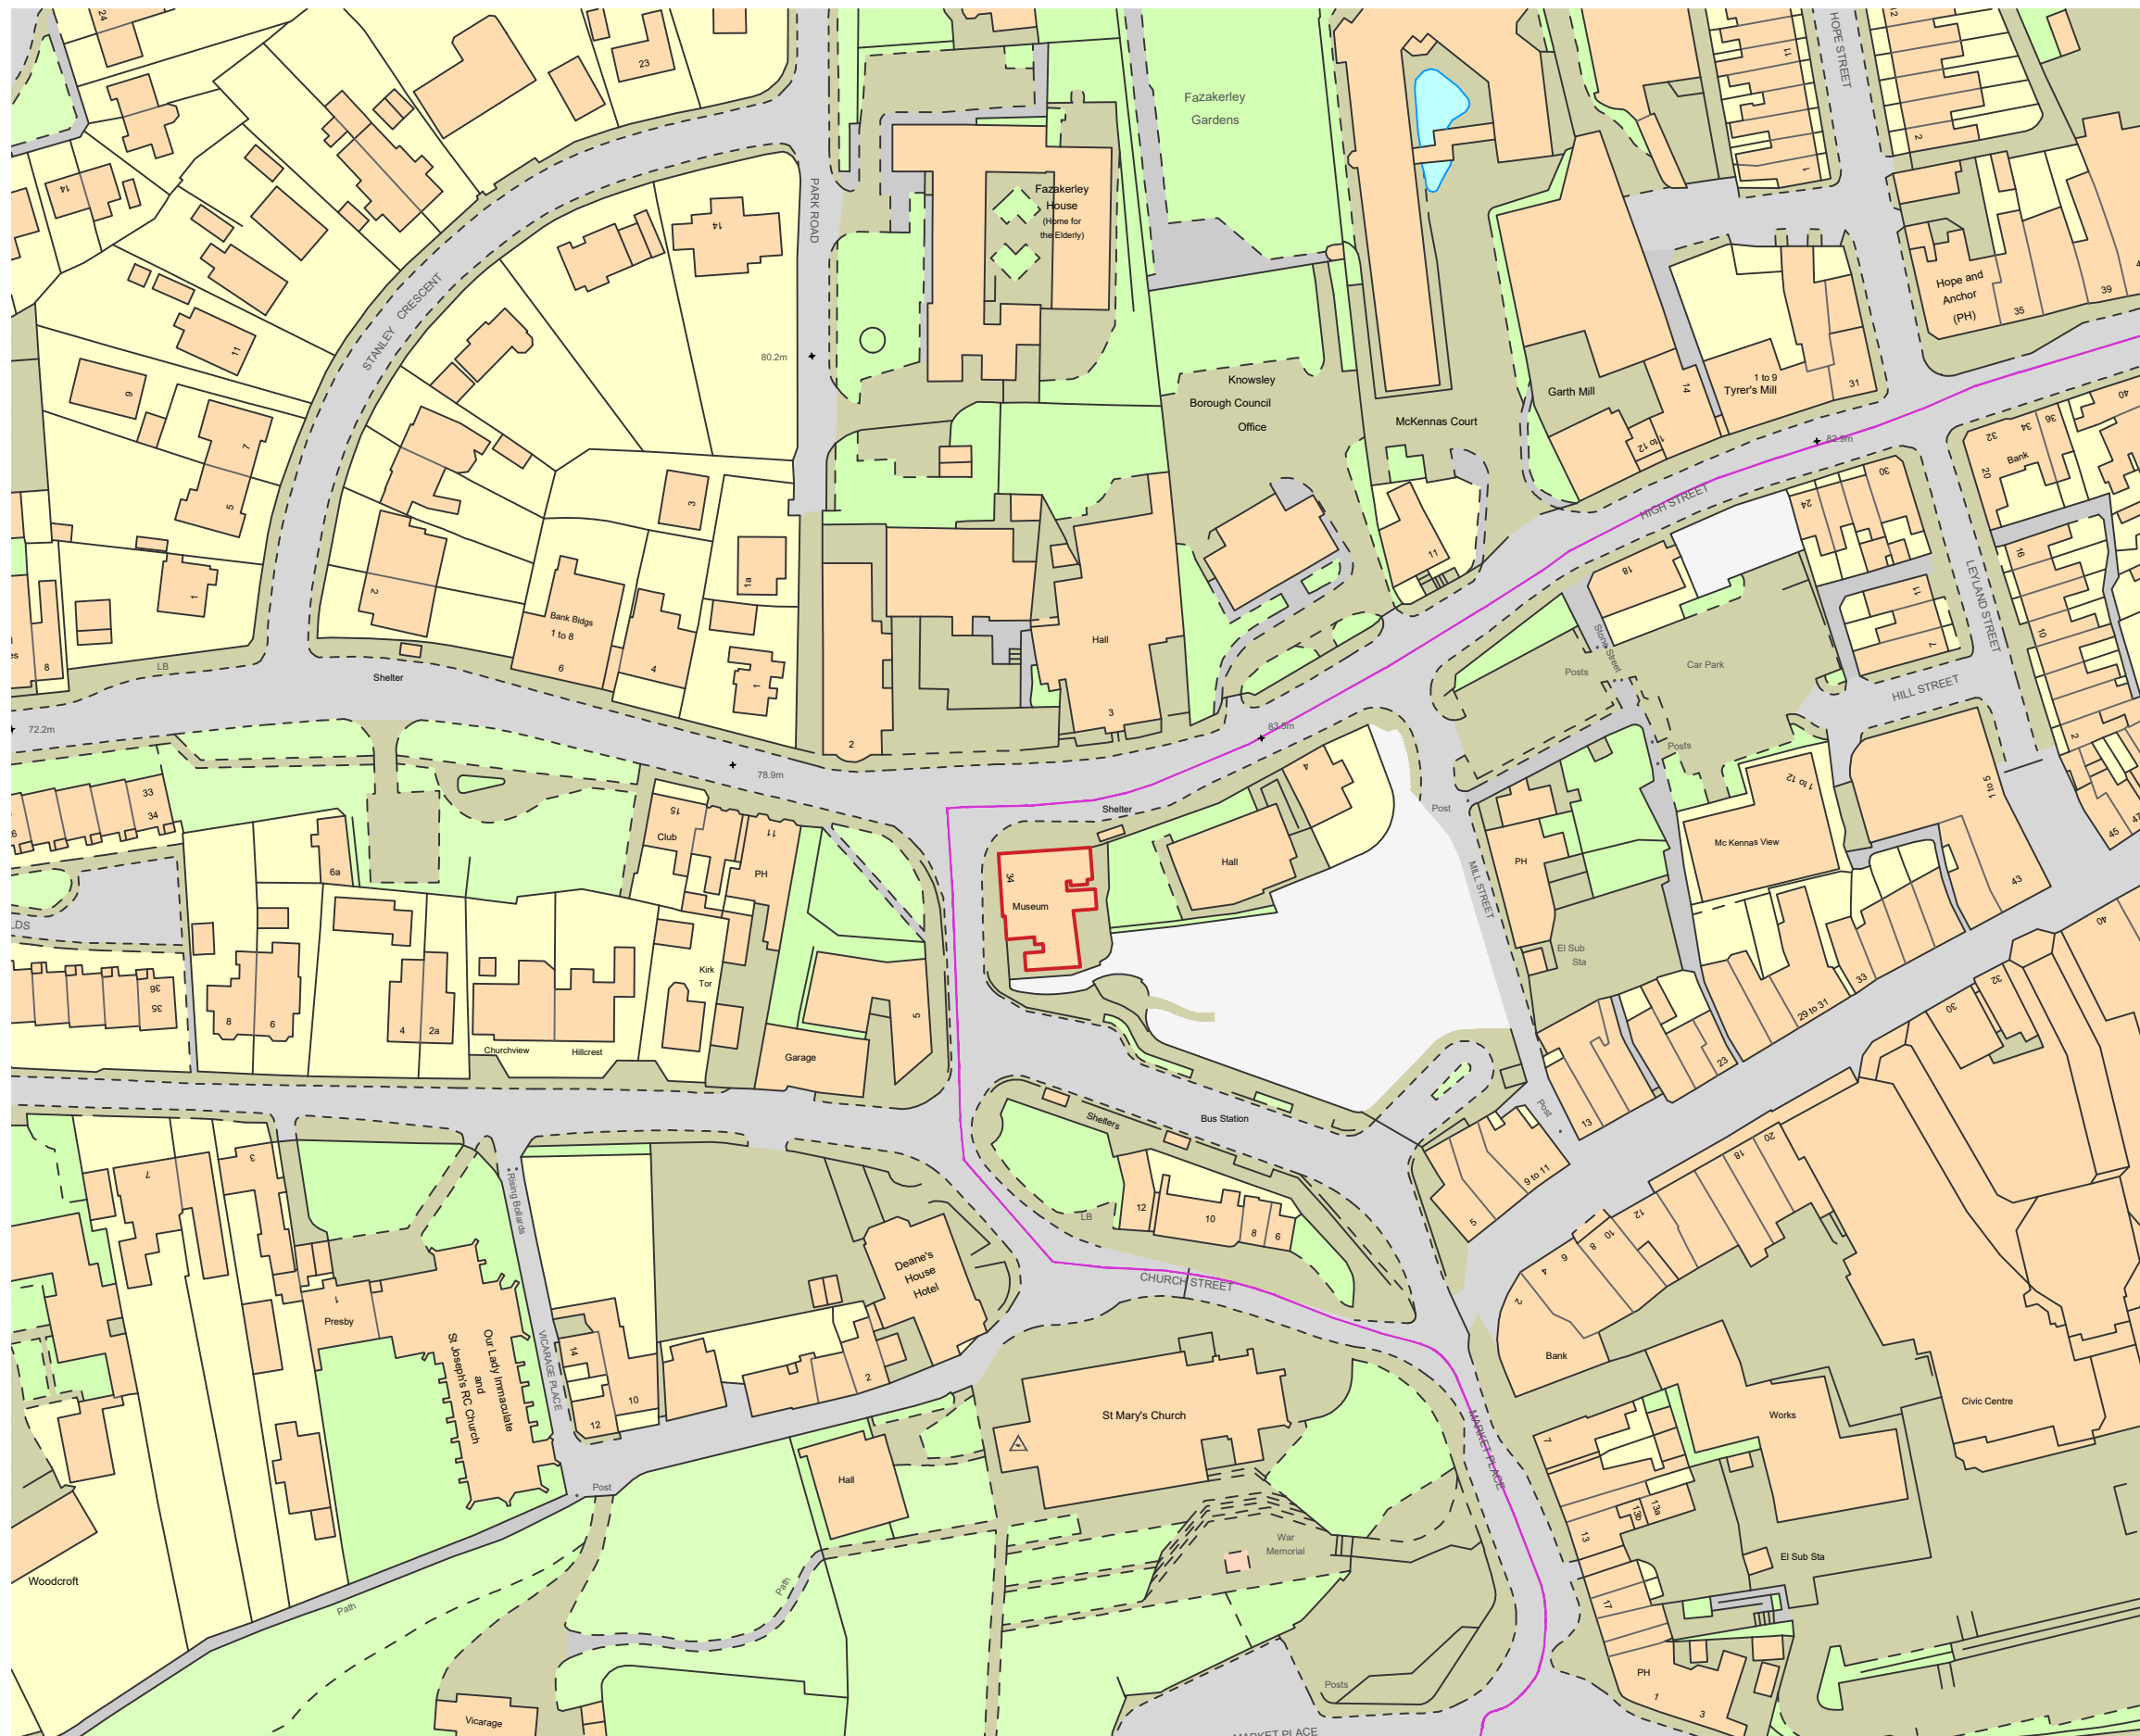


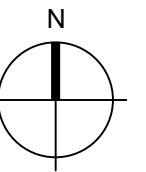

GENERAL NOTES

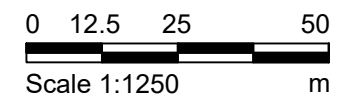

Notes					Drawing Status	
-------	--	--	--	--	----------------	--	--	

Donald Insall Associates
Chartered Architects and Historic Building Consultants

Bridgegate House, 5 Bridge Place
Chester CH1 1SA
(+44) 01244 350 063
chester@insall-architects.co.uk

34 Church Street & 8-14 Kemble Street

34 Church Street Plans Existing Site Location Plan

Project CSPR.01	No 4000	
Scale (A3) 1: 1250	Status F	Revision 0

This drawing can be scaled from for the purposes of planning and tender