



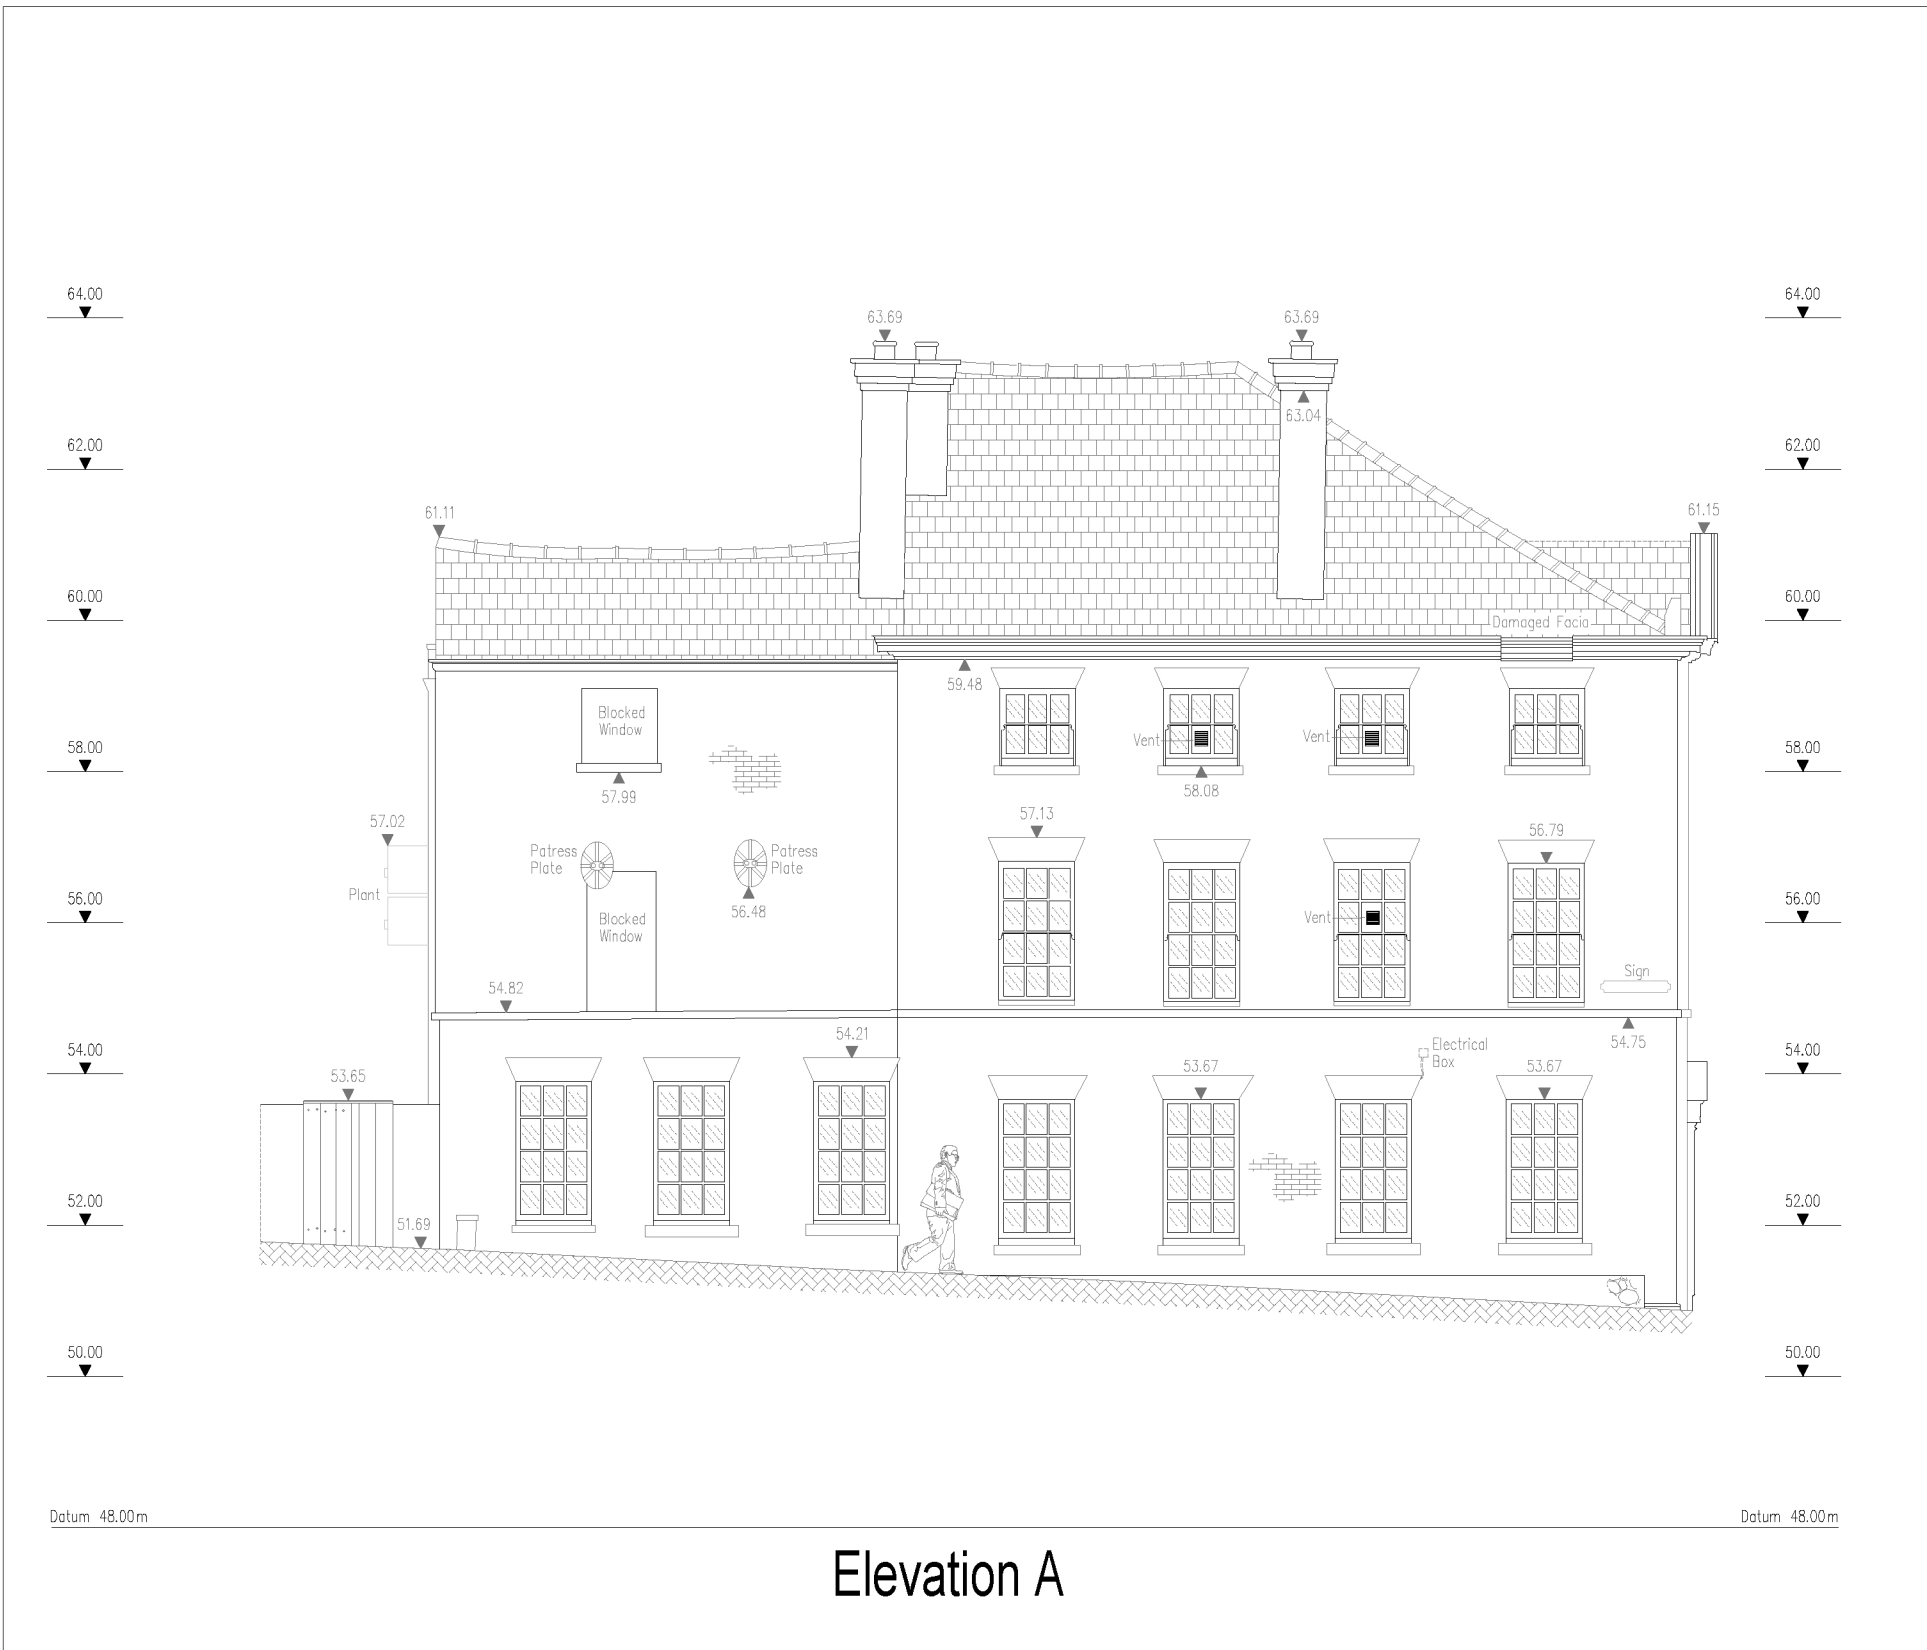

Elevation A



Elevation C

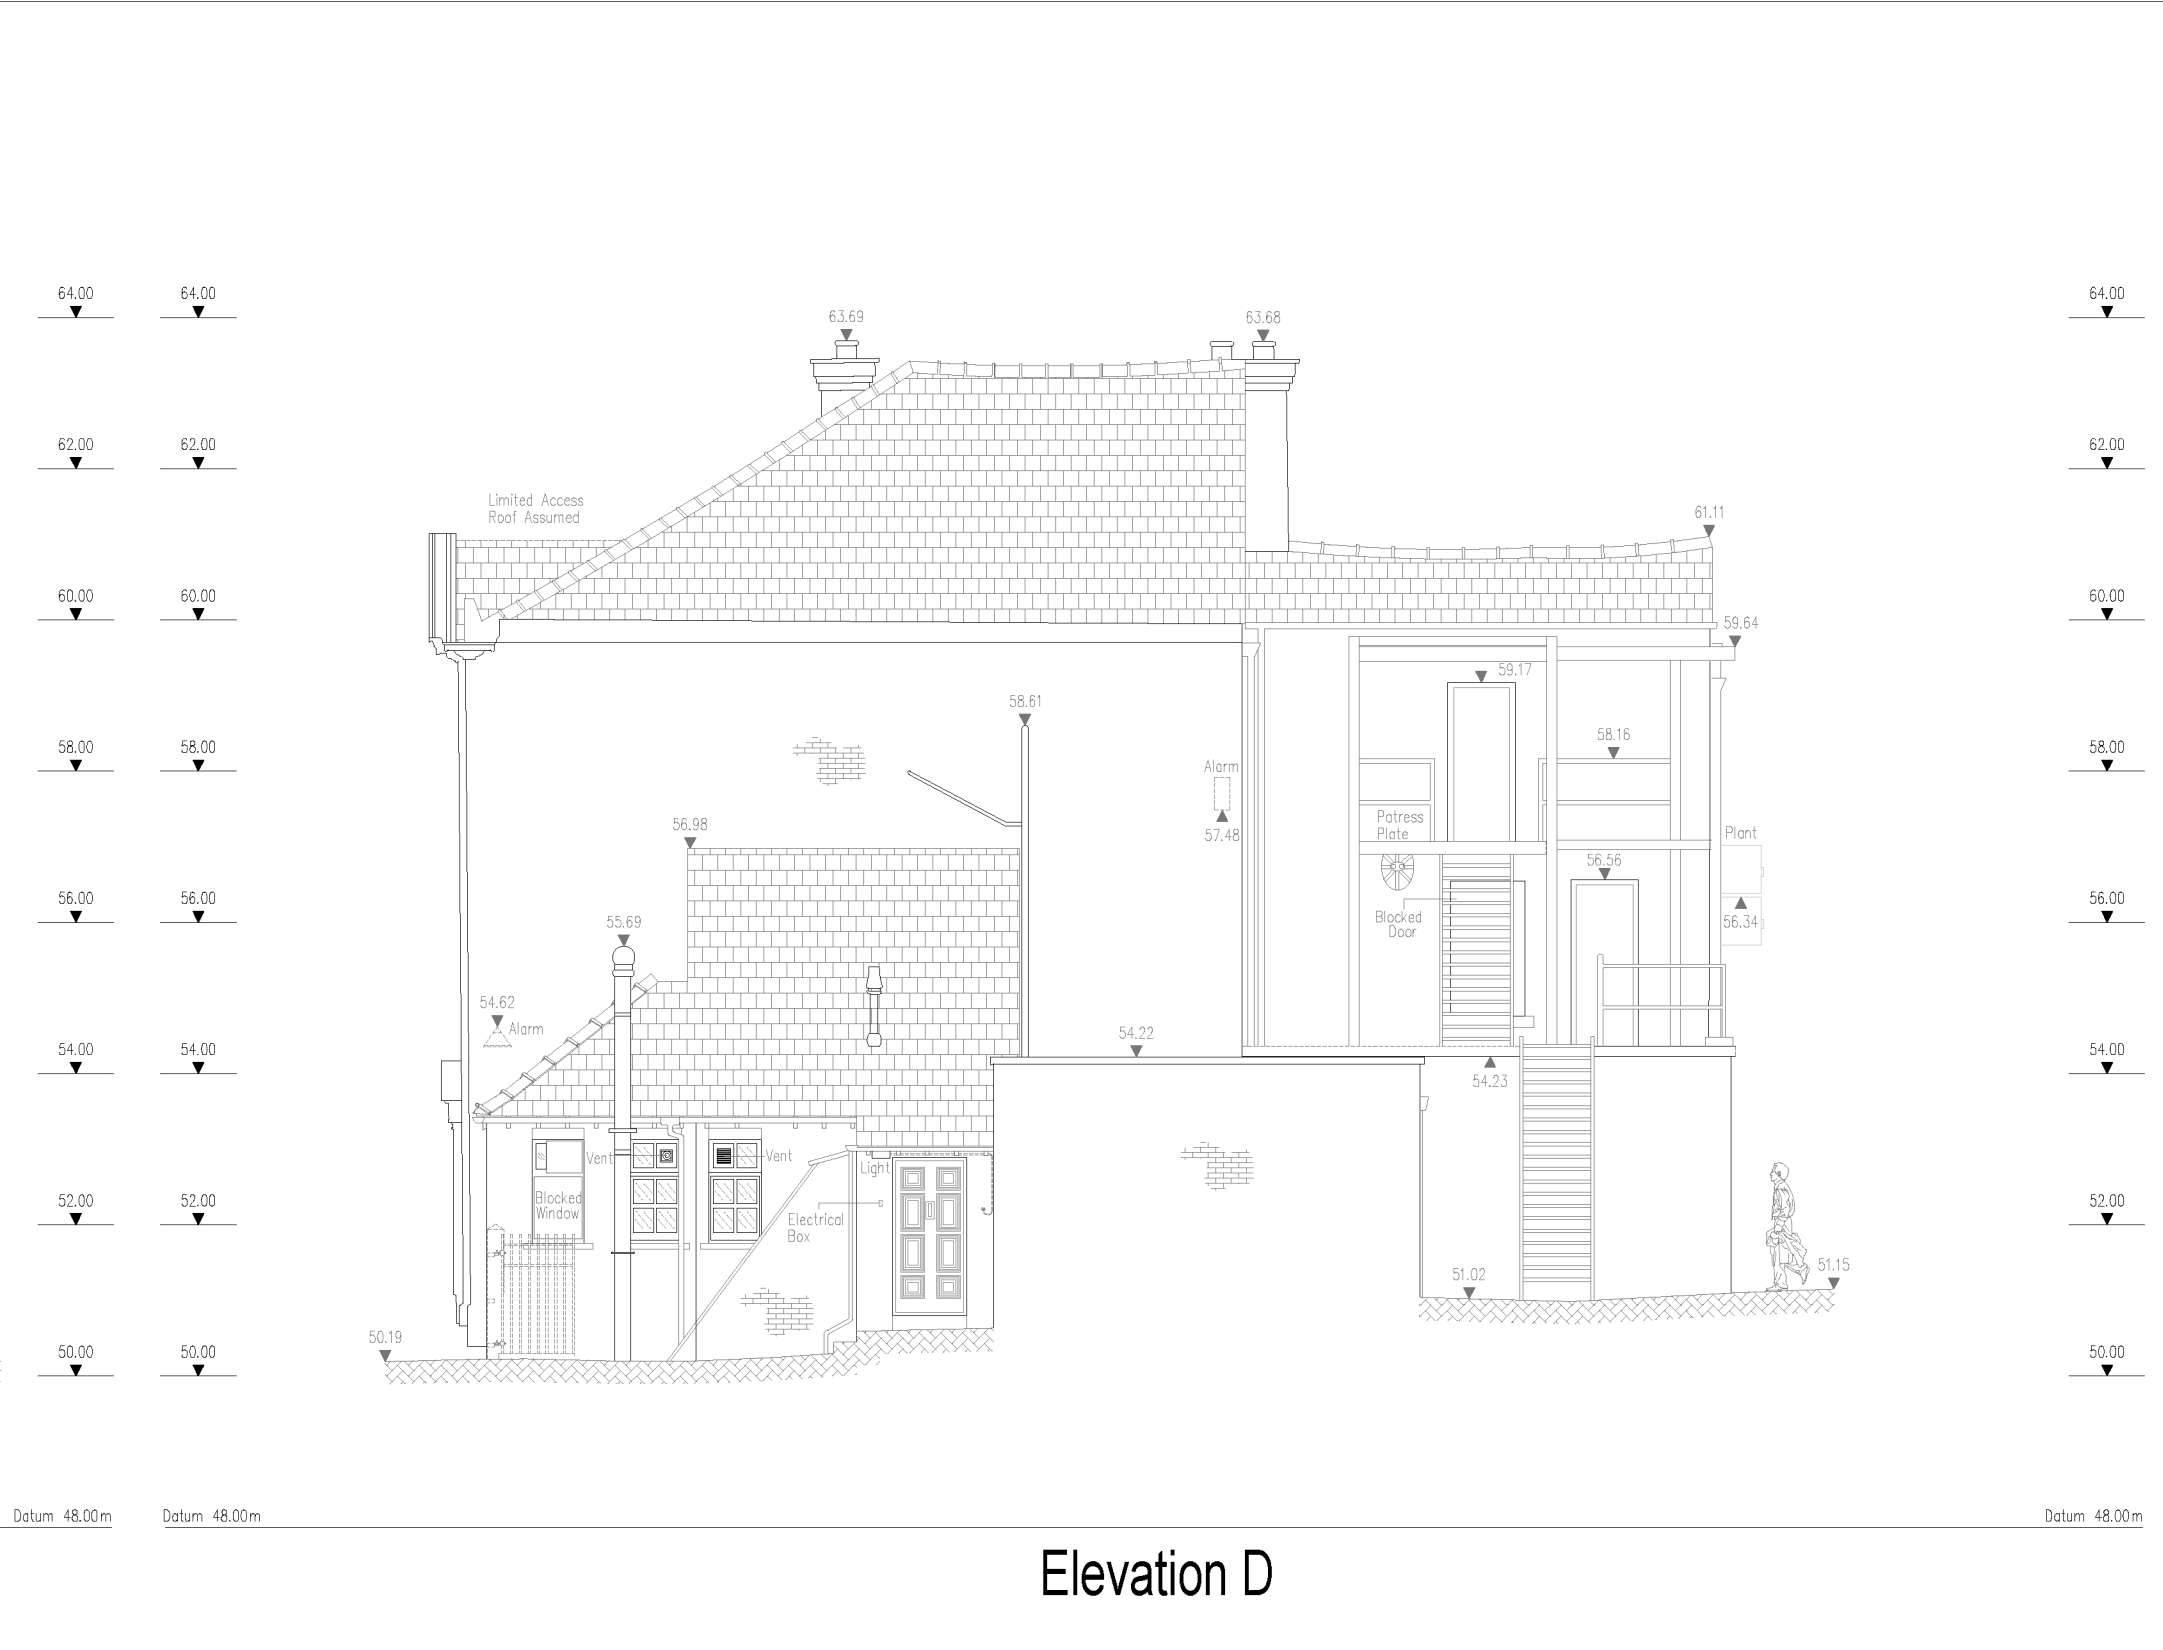

Elevation D



Elevation B



Elevation E

Notes: 24/08/2021 17:04:44


Drawings are based on survey data and may not accurately represent what is physically present.

Do not scale from this drawing. All dimensions are to be verified on site before proceeding with the work.

All dimensions are in millimeters unless noted otherwise.

Purcell shall be notified in writing of any discrepancies.

Key Plan
not to scale

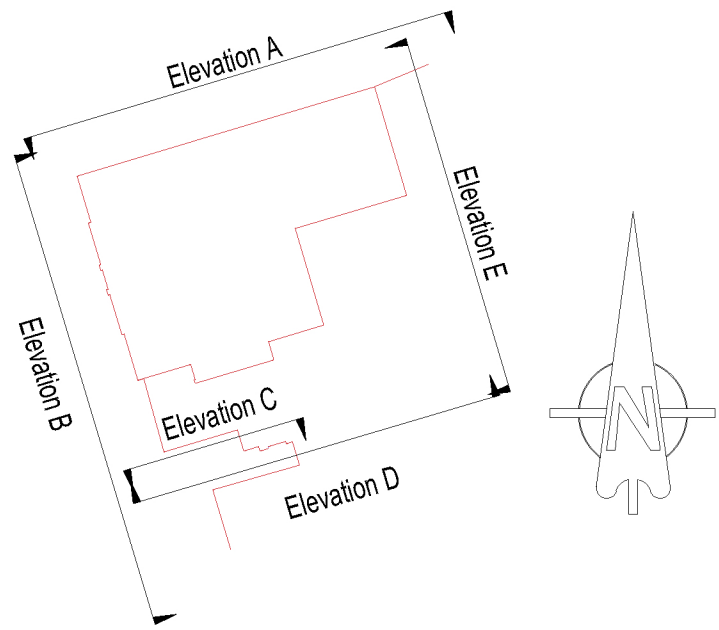


P01	24/08/2021	MP	DW	As Indicated
REV	DATE	BY	CHK	DESCRIPTION

CLIENT
Knowsley Metropolitan Borough Council

PROJECT
Cockpit House, Prescott

JOB NUMBER
241085

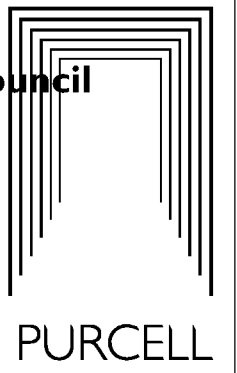

TITLE
Cockpit House
As Existing Elevations

SIZE	SCALE	LAST REVISED	DRAWN	CHECKED
A1L	1:100	24/08/2021	MP	DW
REV	SUITABILITY/REASON FOR ISSUE			
P01	S4 - Planning			
DRAWING NAME 241085-PUR-ZZ-ZZ-DR-A-1002				

St James', 79 Oxford Street, Manchester, M1 6FQ
© PURCELL 2019. PURCELL ® IS THE TRADING NAME OF PURCELL ARCHITECTURE LTD.

I 1002 Cockpit House As Existing Elevations
I:100

This drawing can be scaled from for the purposes of planning and tender

