


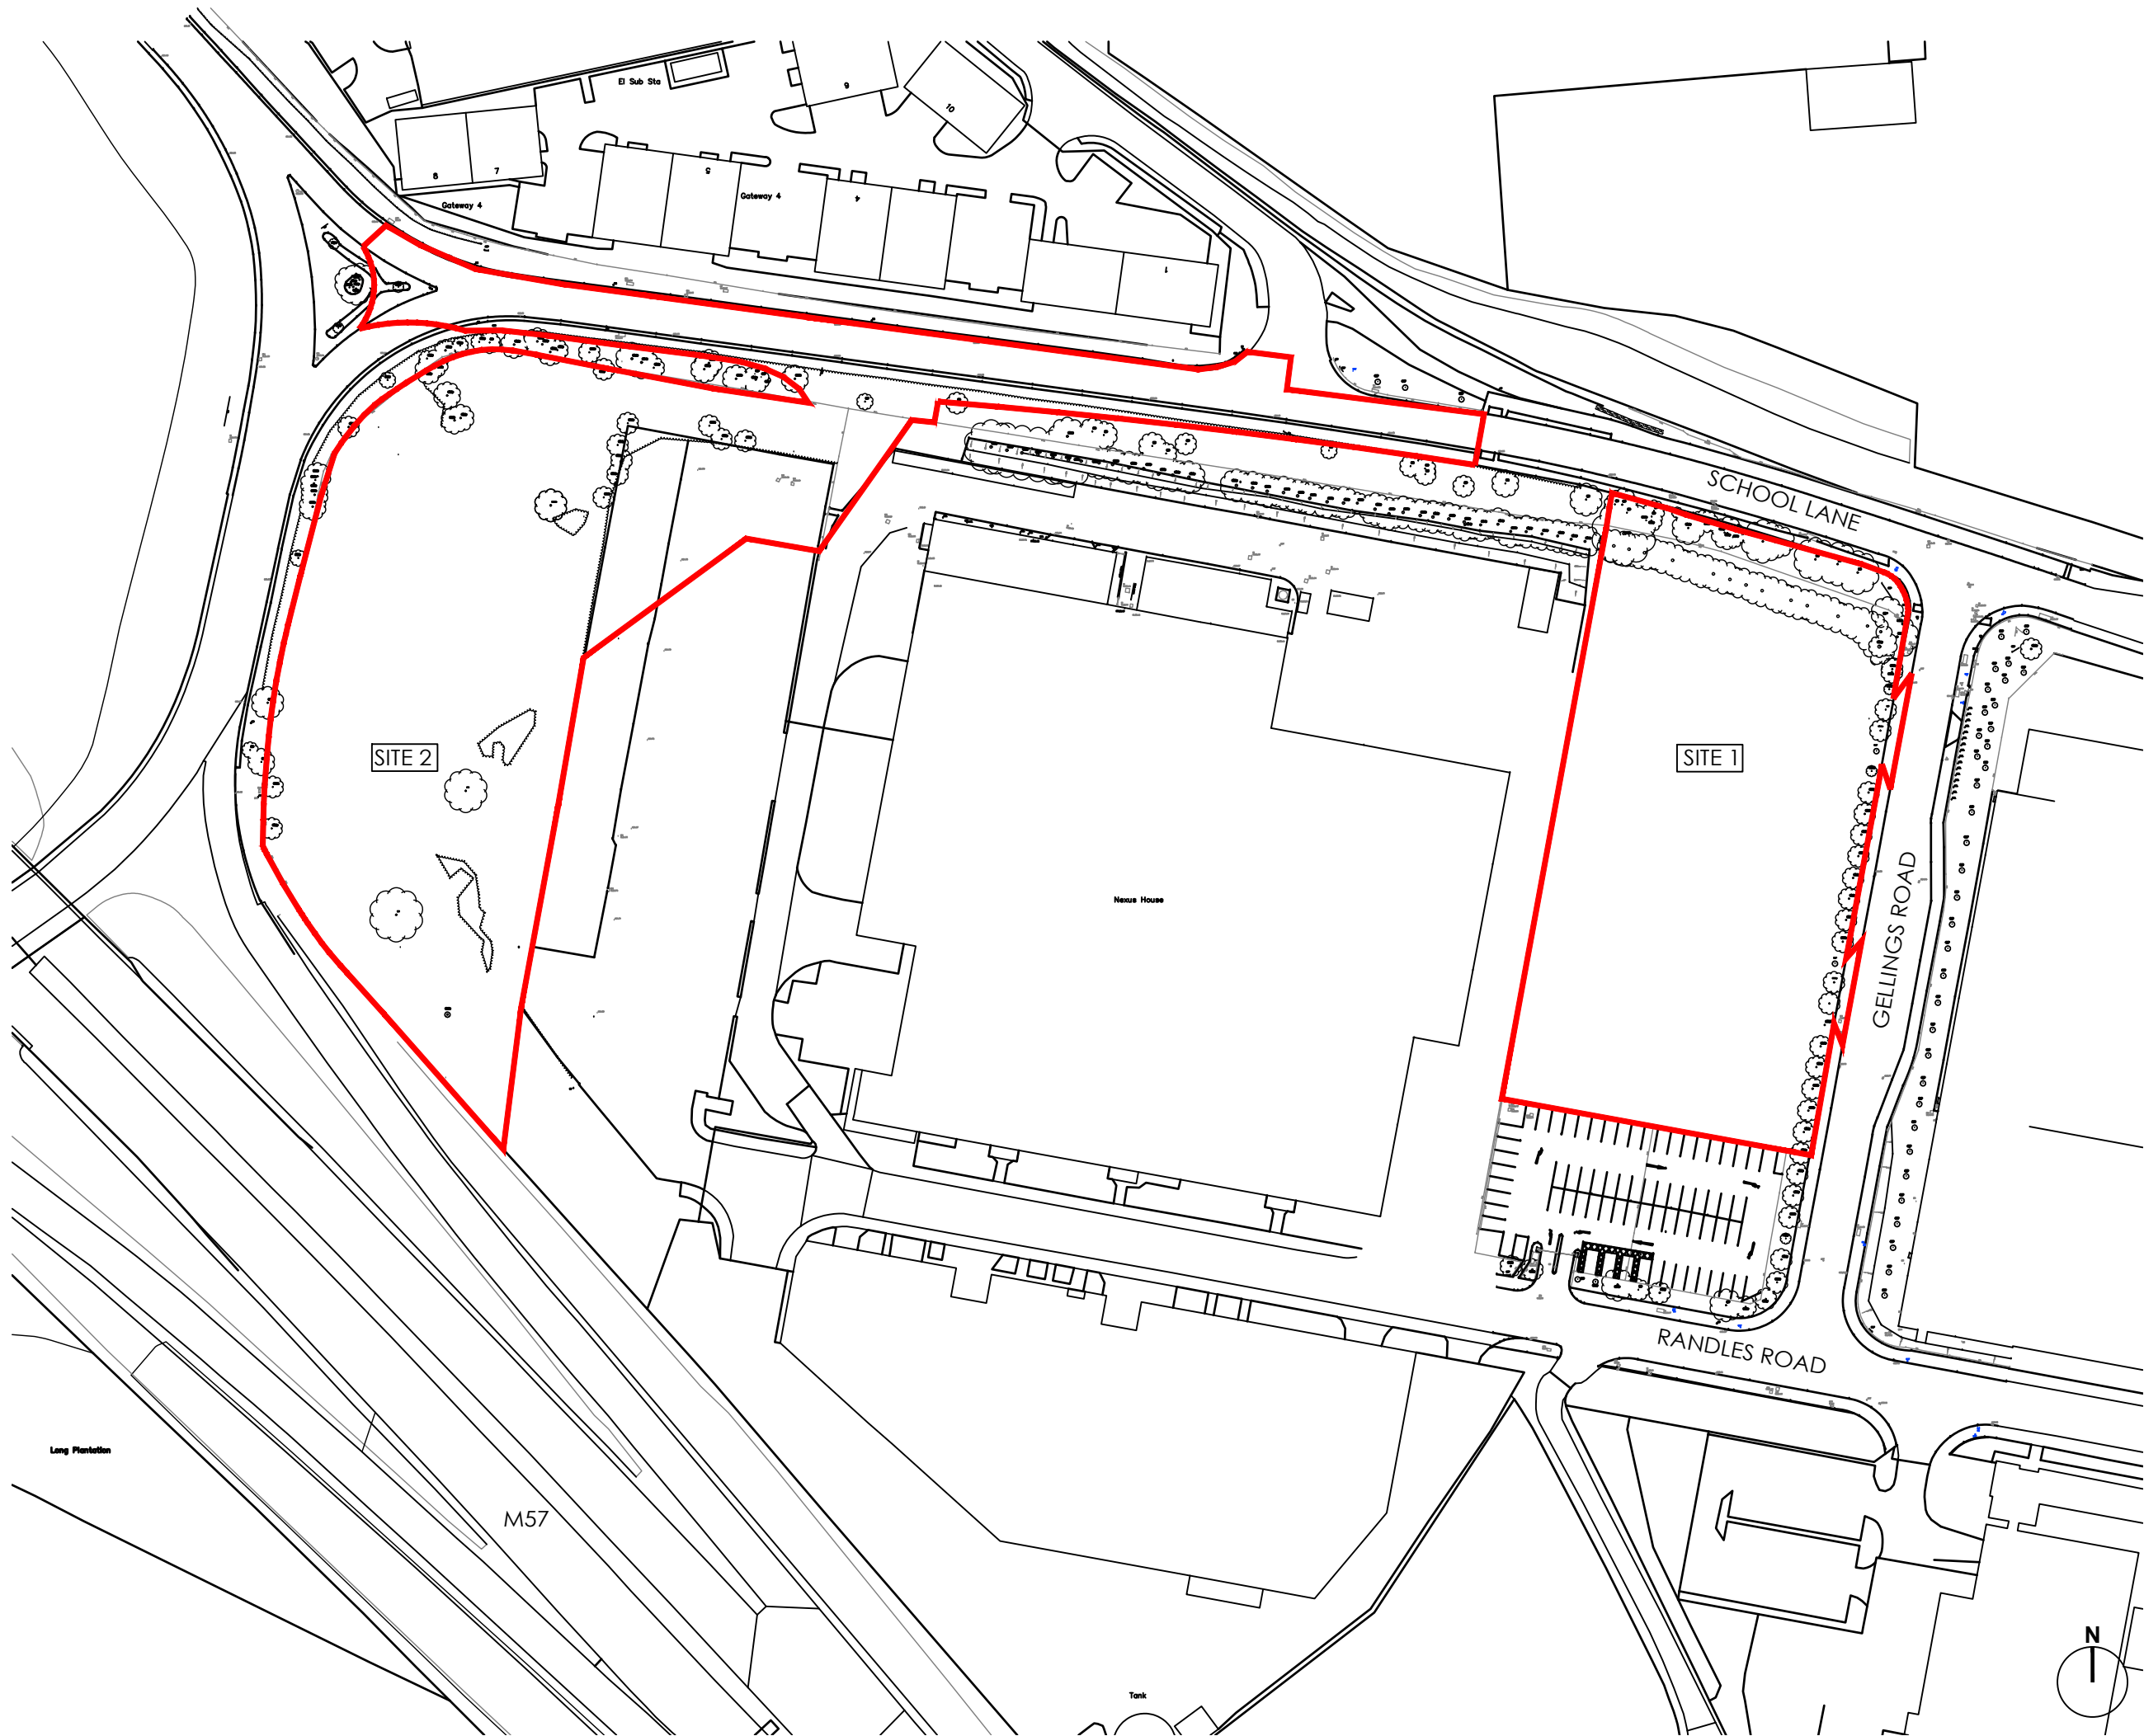

General Notes

All site dimensions shall be verified by the Contractor on site prior to commencing any works.

Do not scale from this drawing.

Only work to written dimensions.

This drawing is the property of Fletcher-Rae (UK) Limited (t/a Fletcher-Rae) and copyright is reserved by them. The drawing is not to be copied or disclosed by or to any unauthorised persons without the prior written consent of Fletcher-Rae (UK) Limited.



Site Area

Site 1: 7632 sqm

Site 2: 12,141 sqm

Total: 19,773 sqm

(4.88 Acres

1.97 Hectares)

Revision A First Issue 11.04.19 AR

Scale 1:1250@A3

Status PLANNING

Drawn by AR

Date 03.04.19

Client

TILSTONE MANAGING WAREHOUSE

REIT PLC

Project

GELLINGS ROAD, KNOWSLEY

Drawing Description

EXISTING SITE LAYOUT

Drawing No. 19008_PL01

Rev. A

fletcher|rae
Architects | Master Planners | Designers

Hill Quays, 5 Jordan Street, Manchester, M15 4PY

t ■ +44 (0)161 242 1140

f ■ +44 (0)161 242 1141

w ■ www.fletcher-rae.com

e ■ info@fletcher-rae.com