




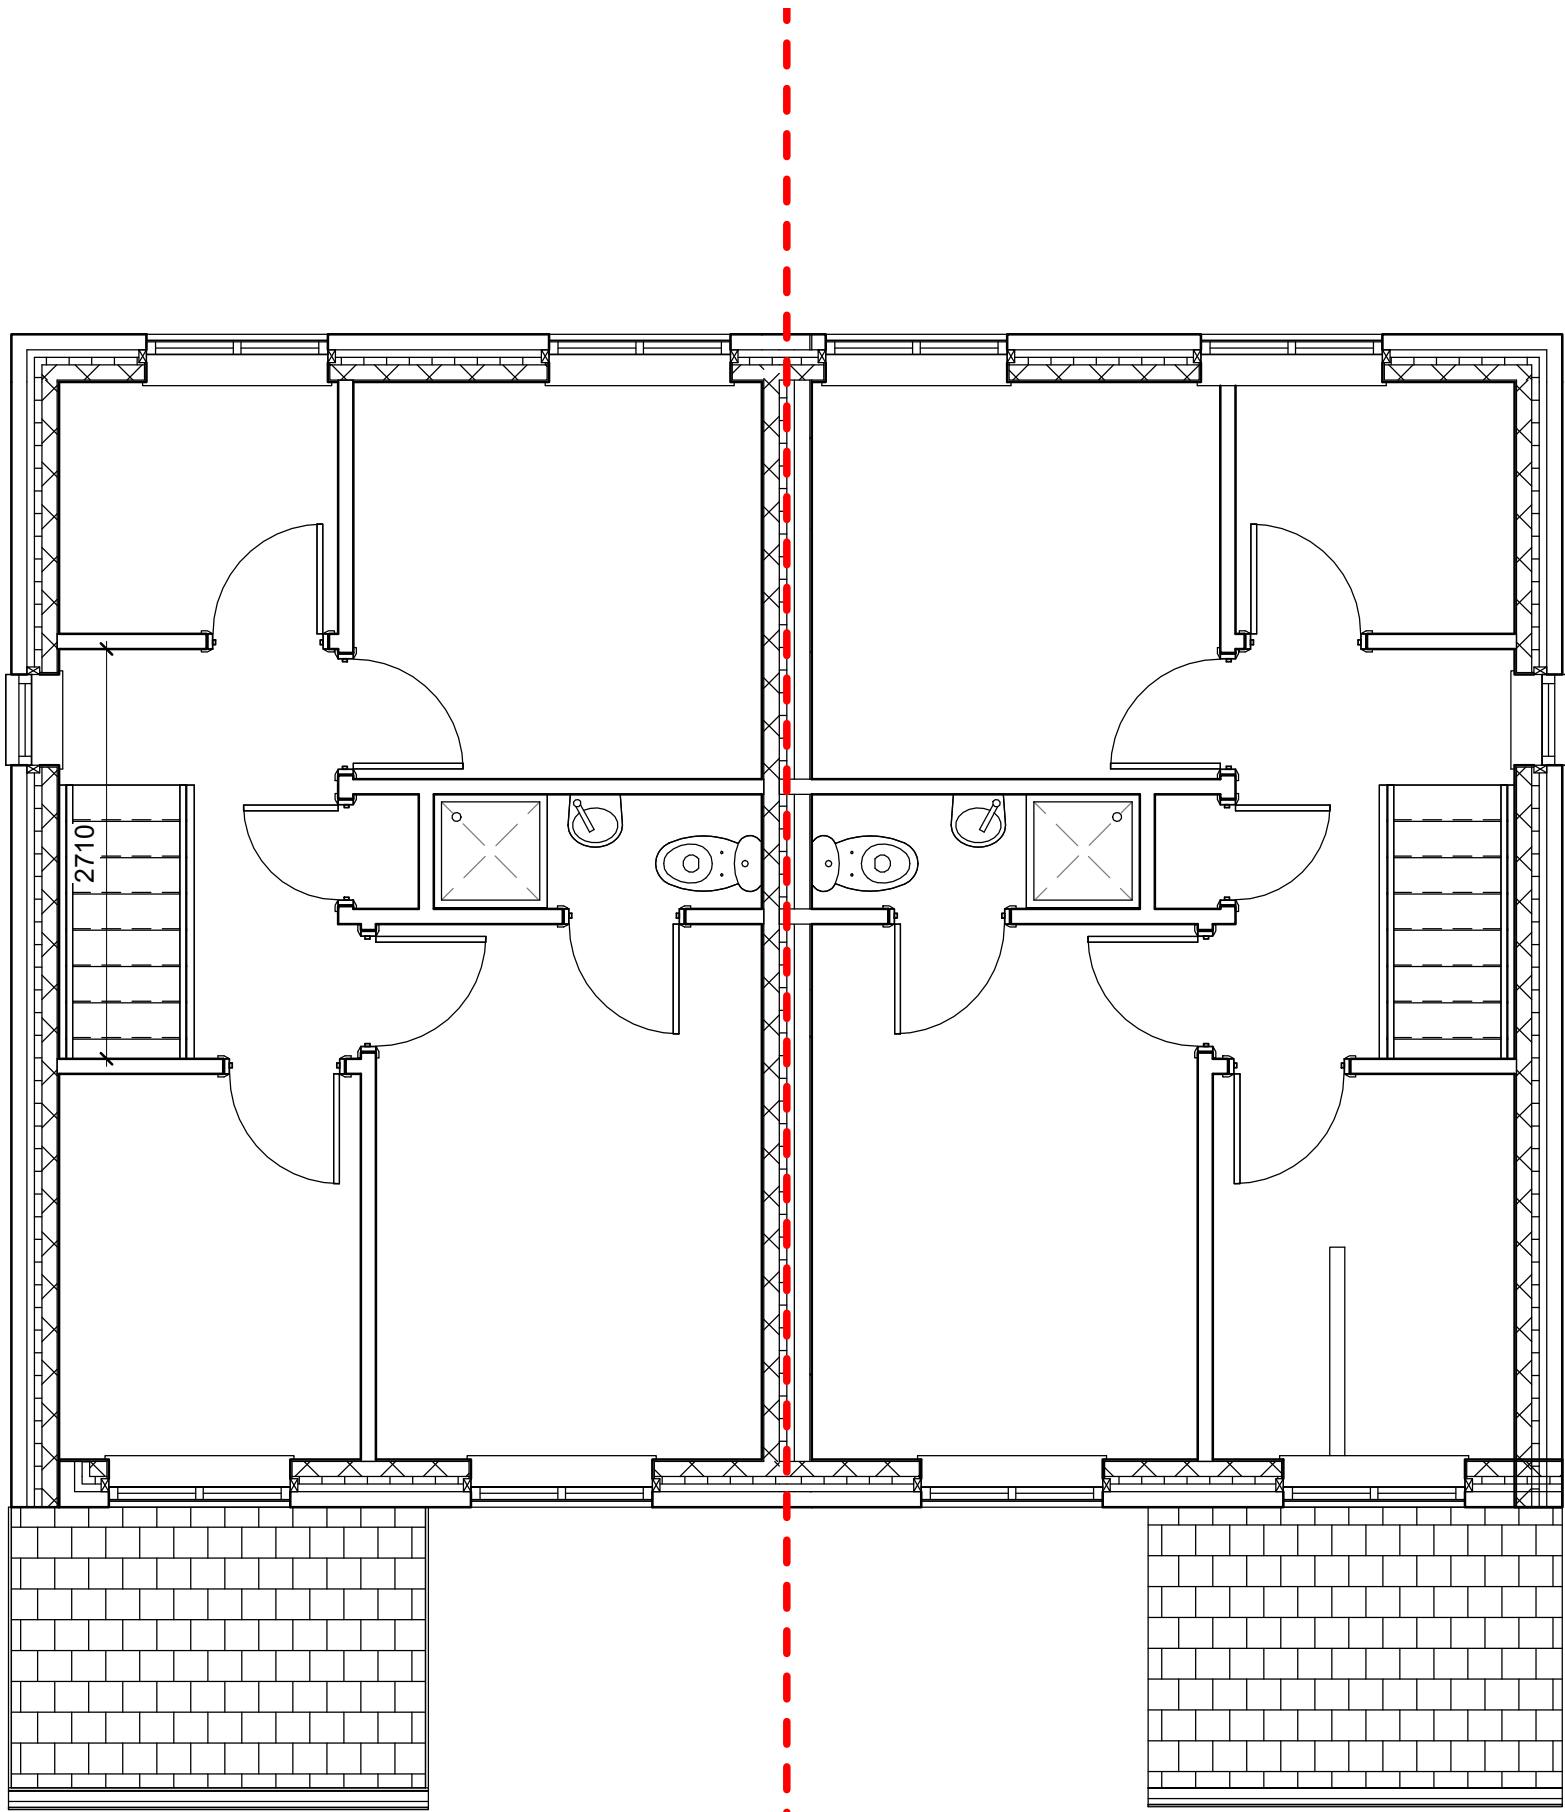


4 Existing First Floor
1 : 50

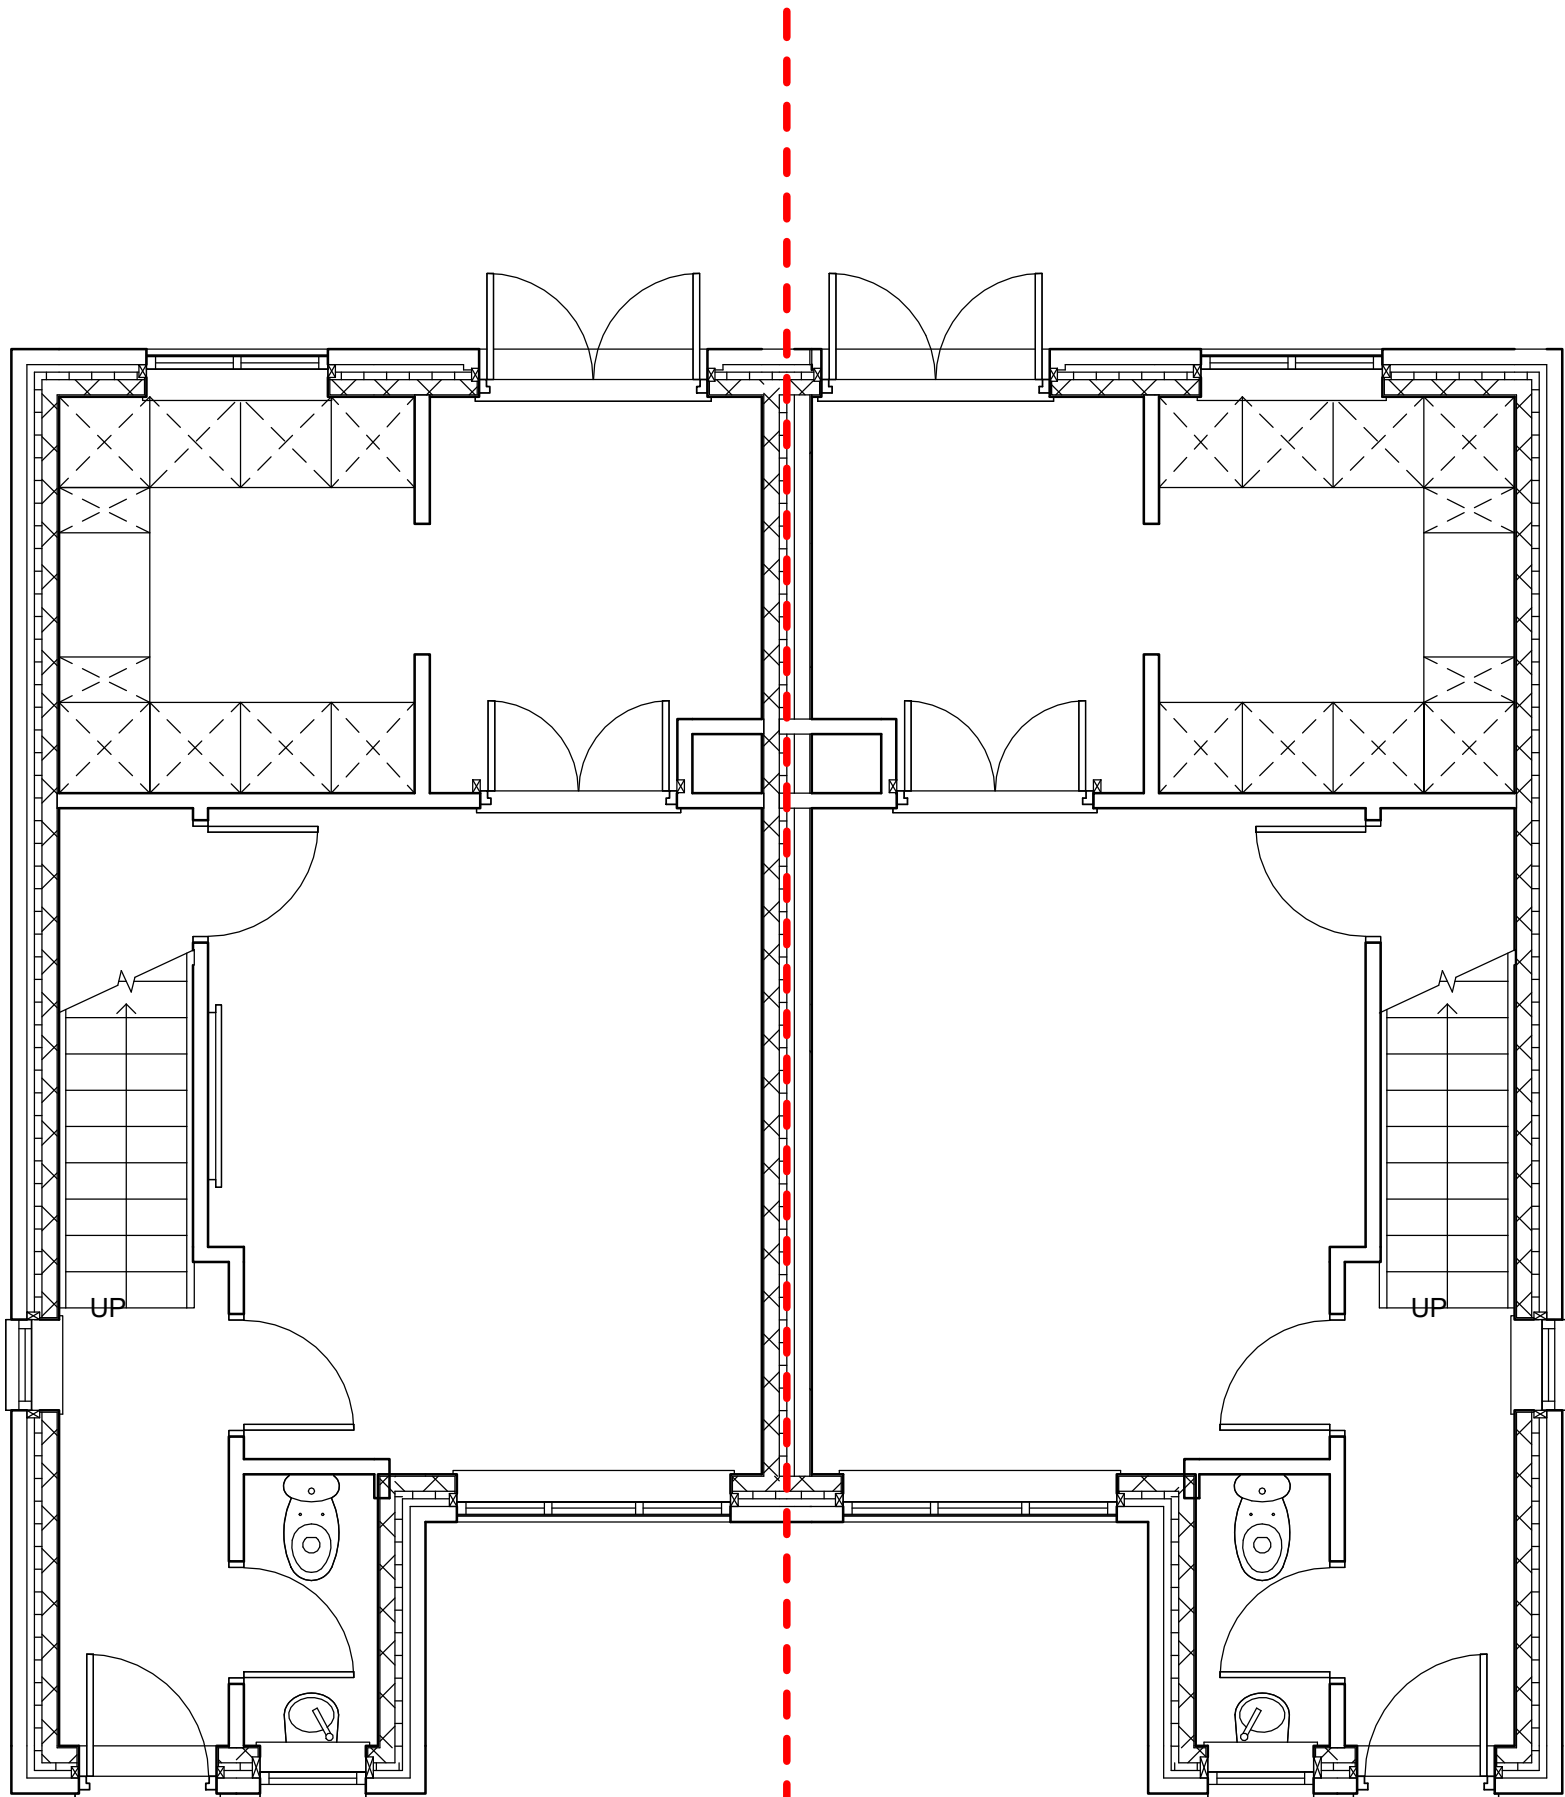


1 Existing Ground Floor
1 : 50

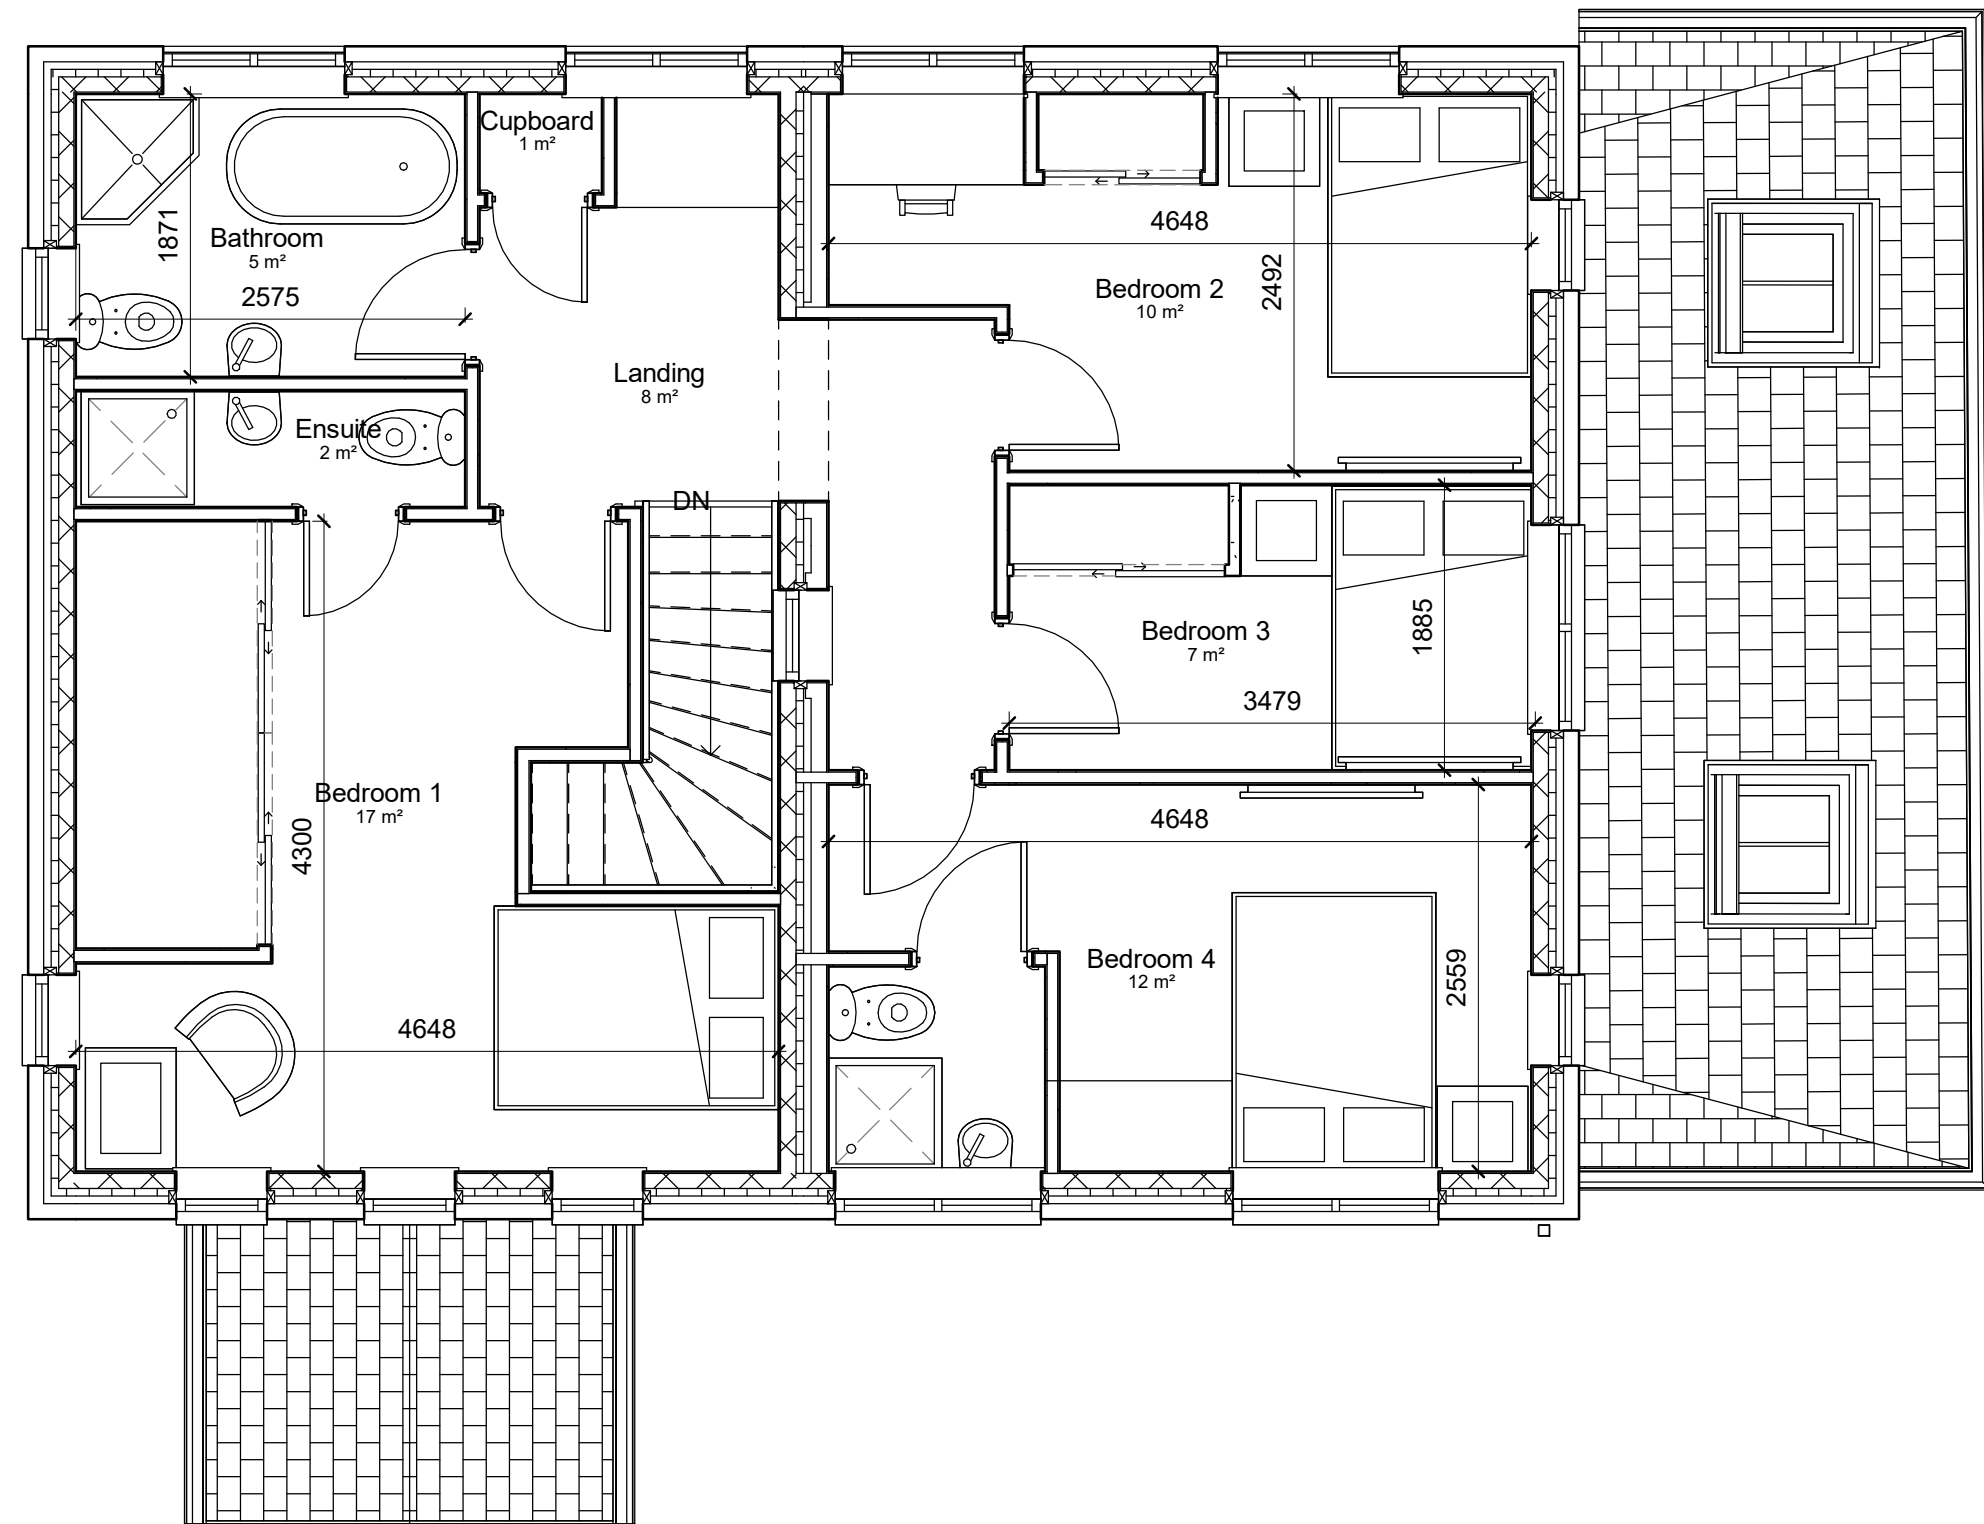

2 Proposed First Floor
1 : 50

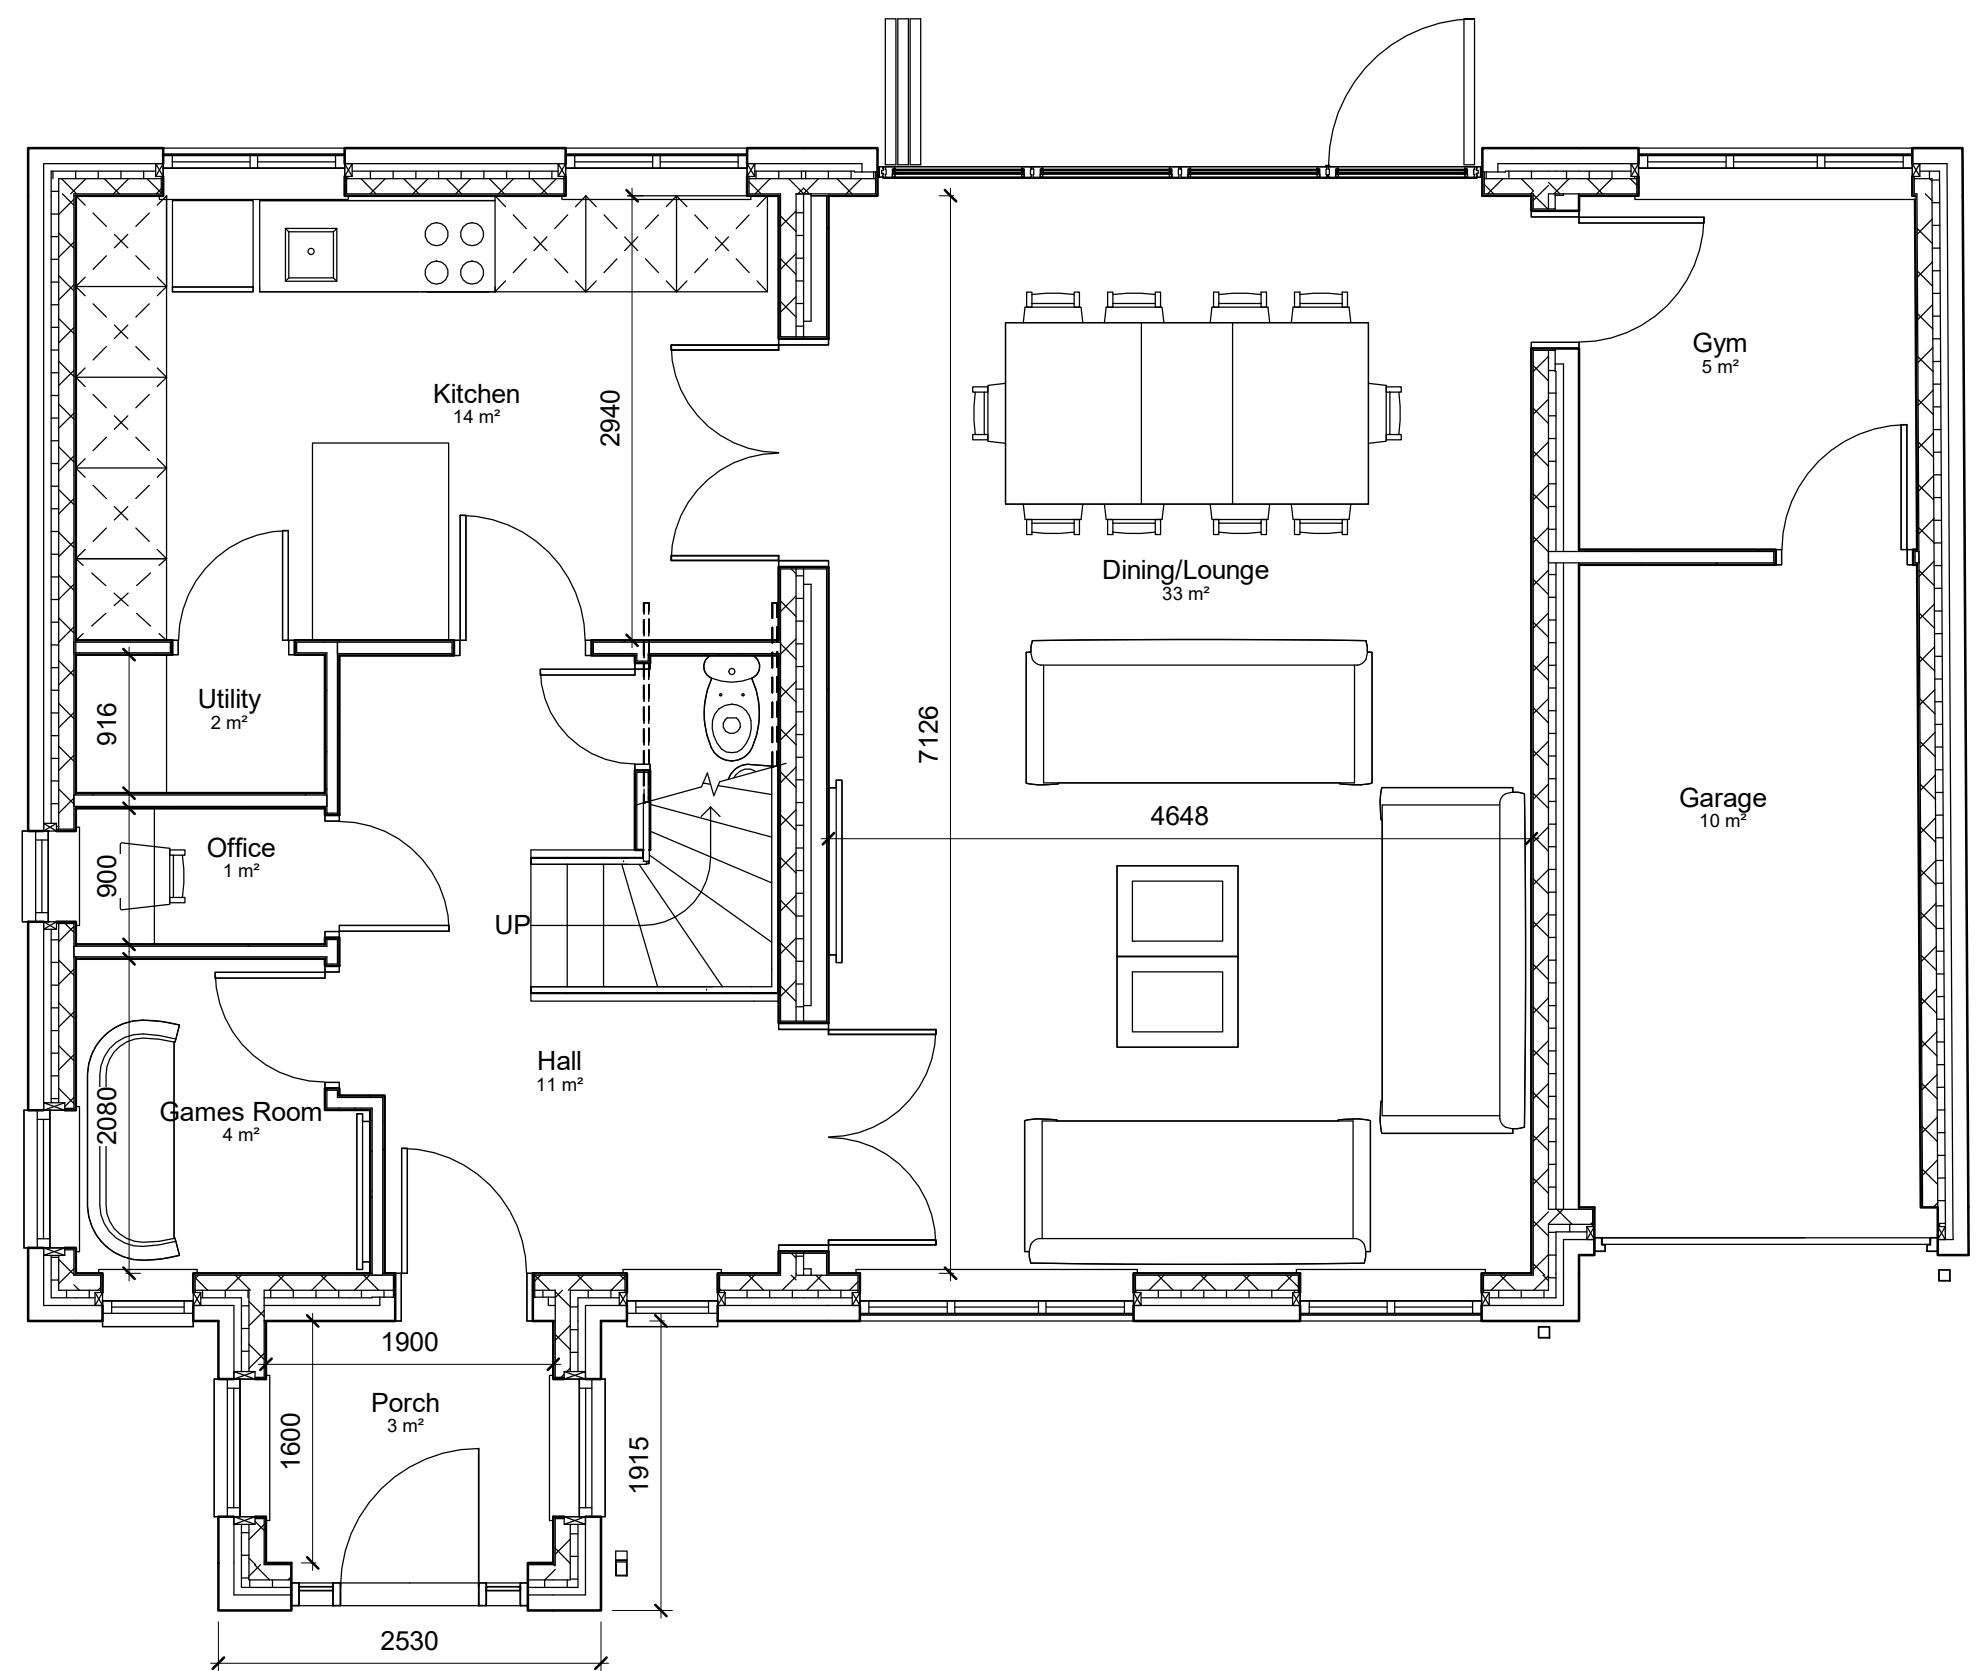


3 Proposed Ground Floor
1 : 50

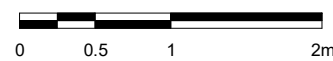

Notes

Revision History

No.	Description	Date
2	Issued for Planning	21/04/22
1	Issued to Client for comments	15/03/22

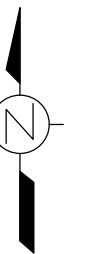

JRCHITECTS Ltd.

Project	6 Haywood Road
Client	N/A
Title	GA Plans
Number	JRC029-SK-001
Scale	1 : 50@ A1
Revision	2
Status	Planning
Date	21/04/22