



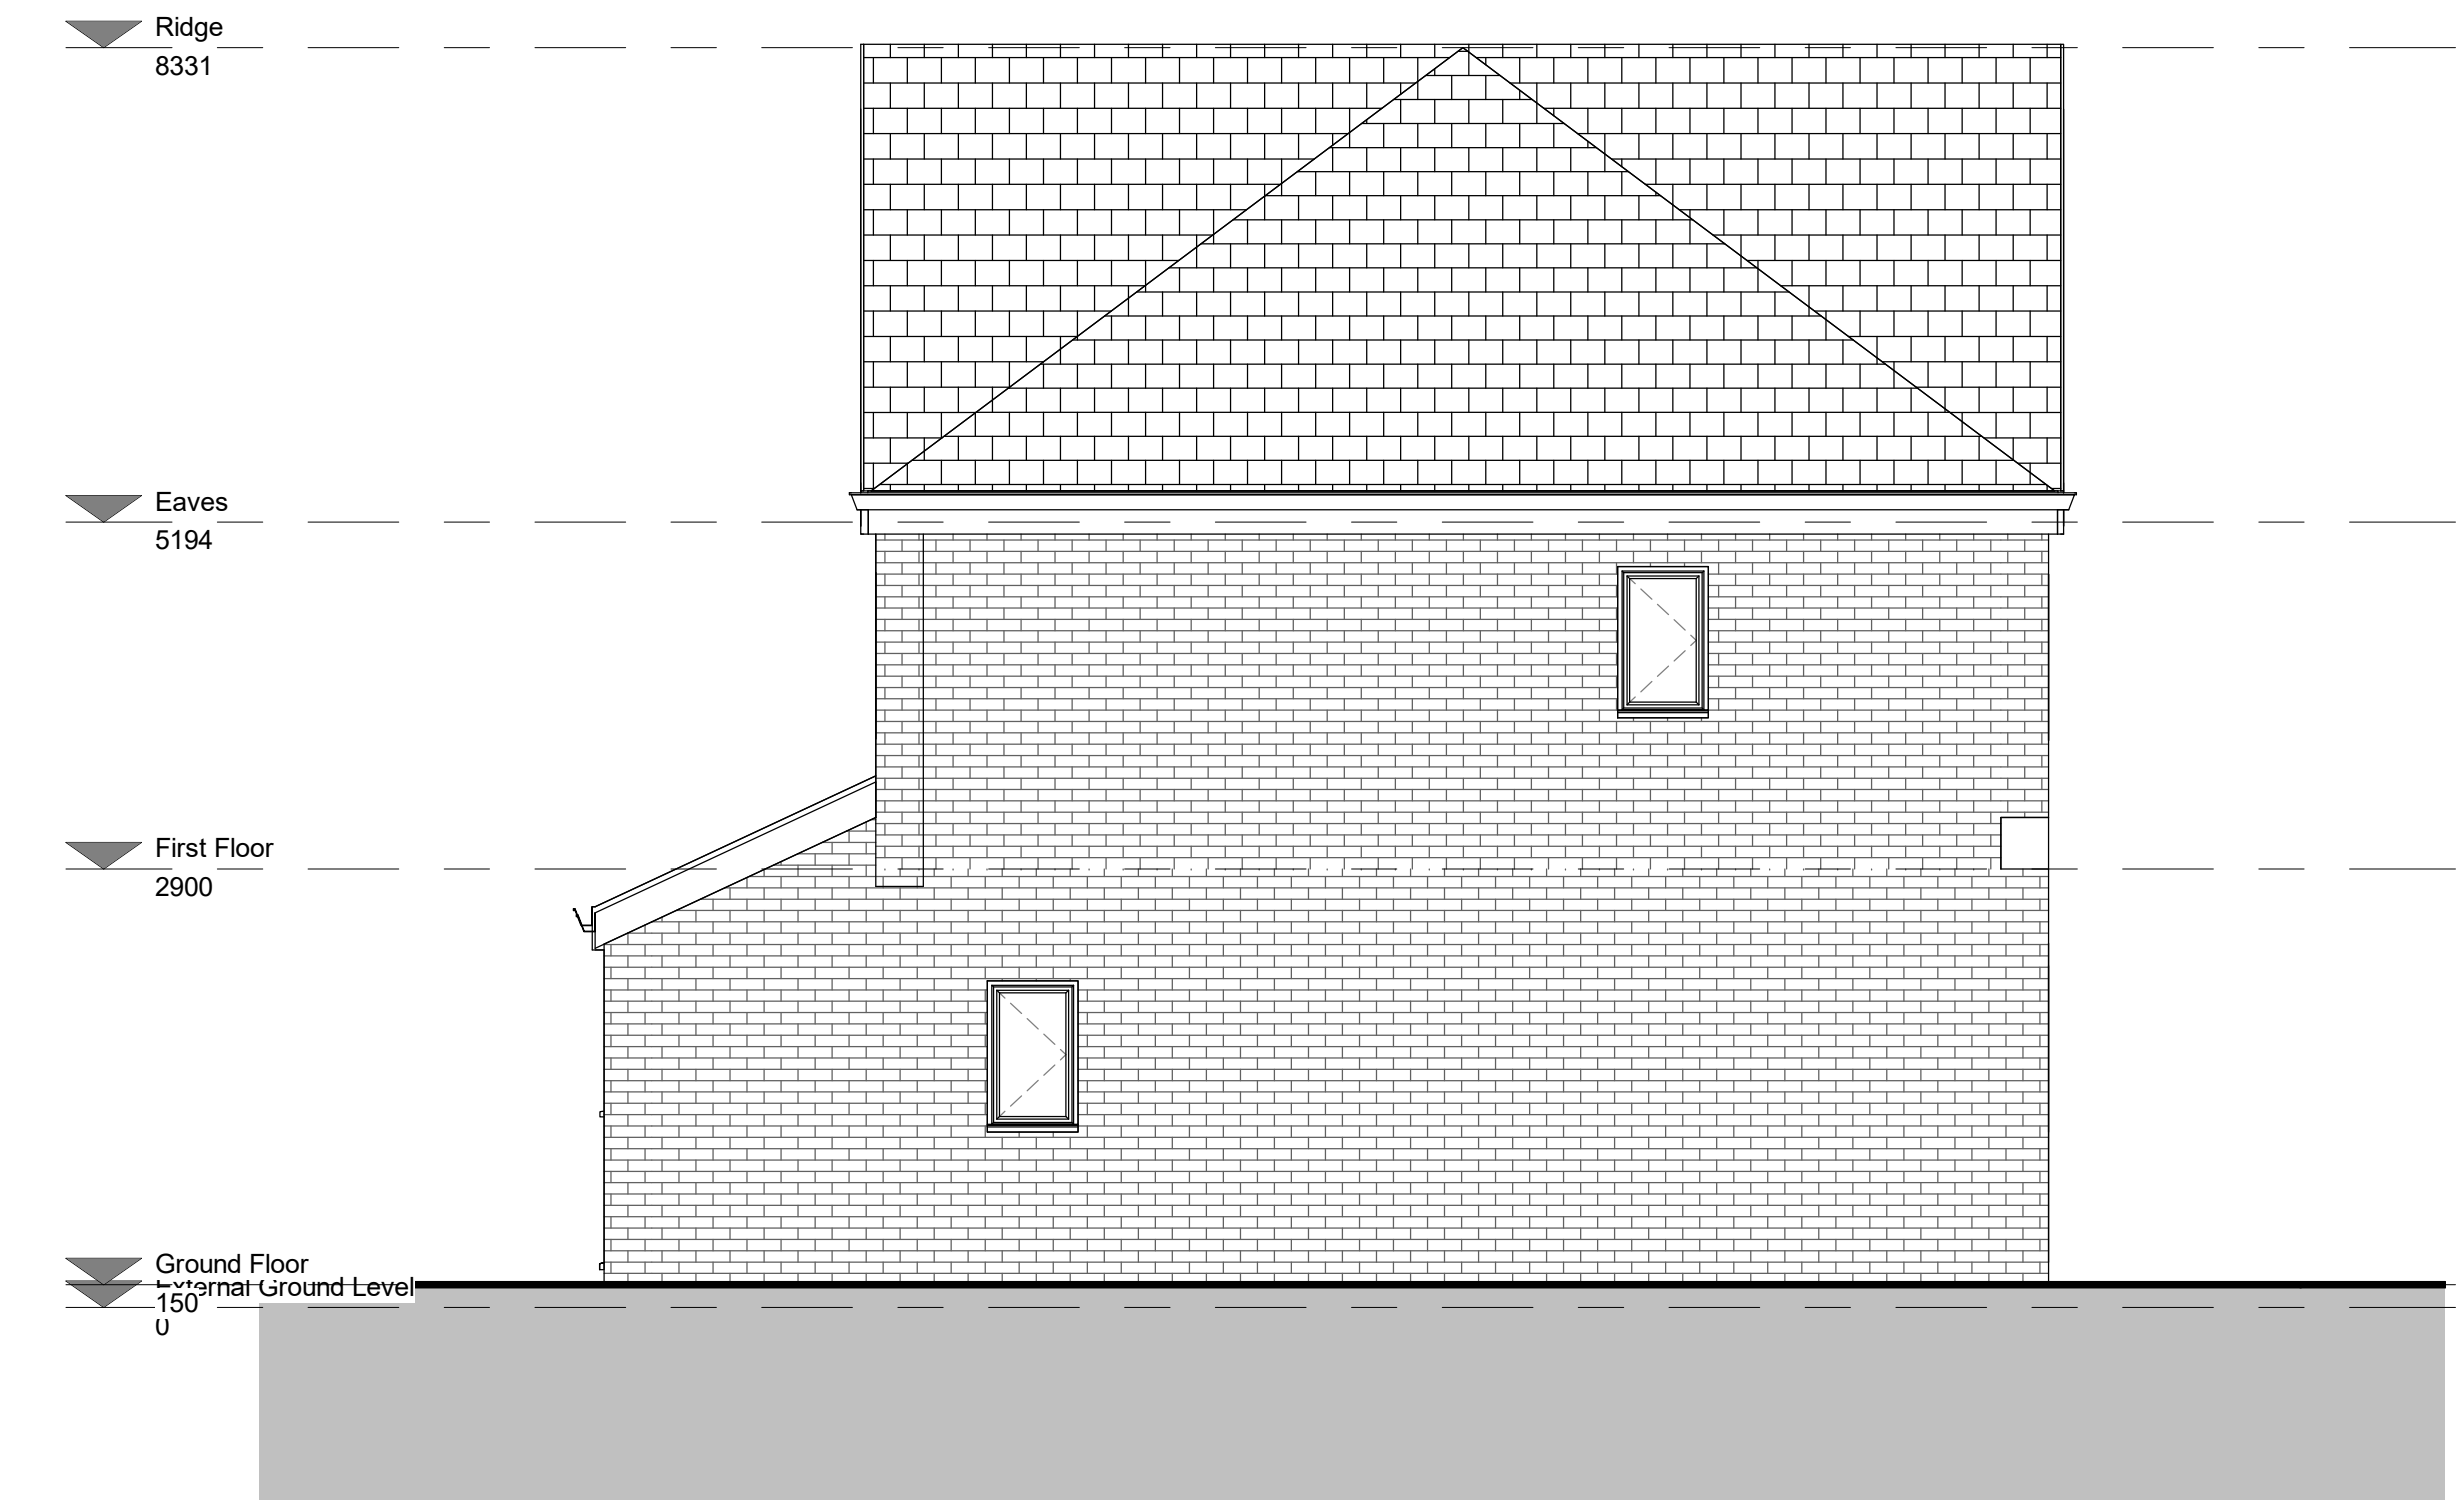


1 Existing Right Elevation
1 : 50

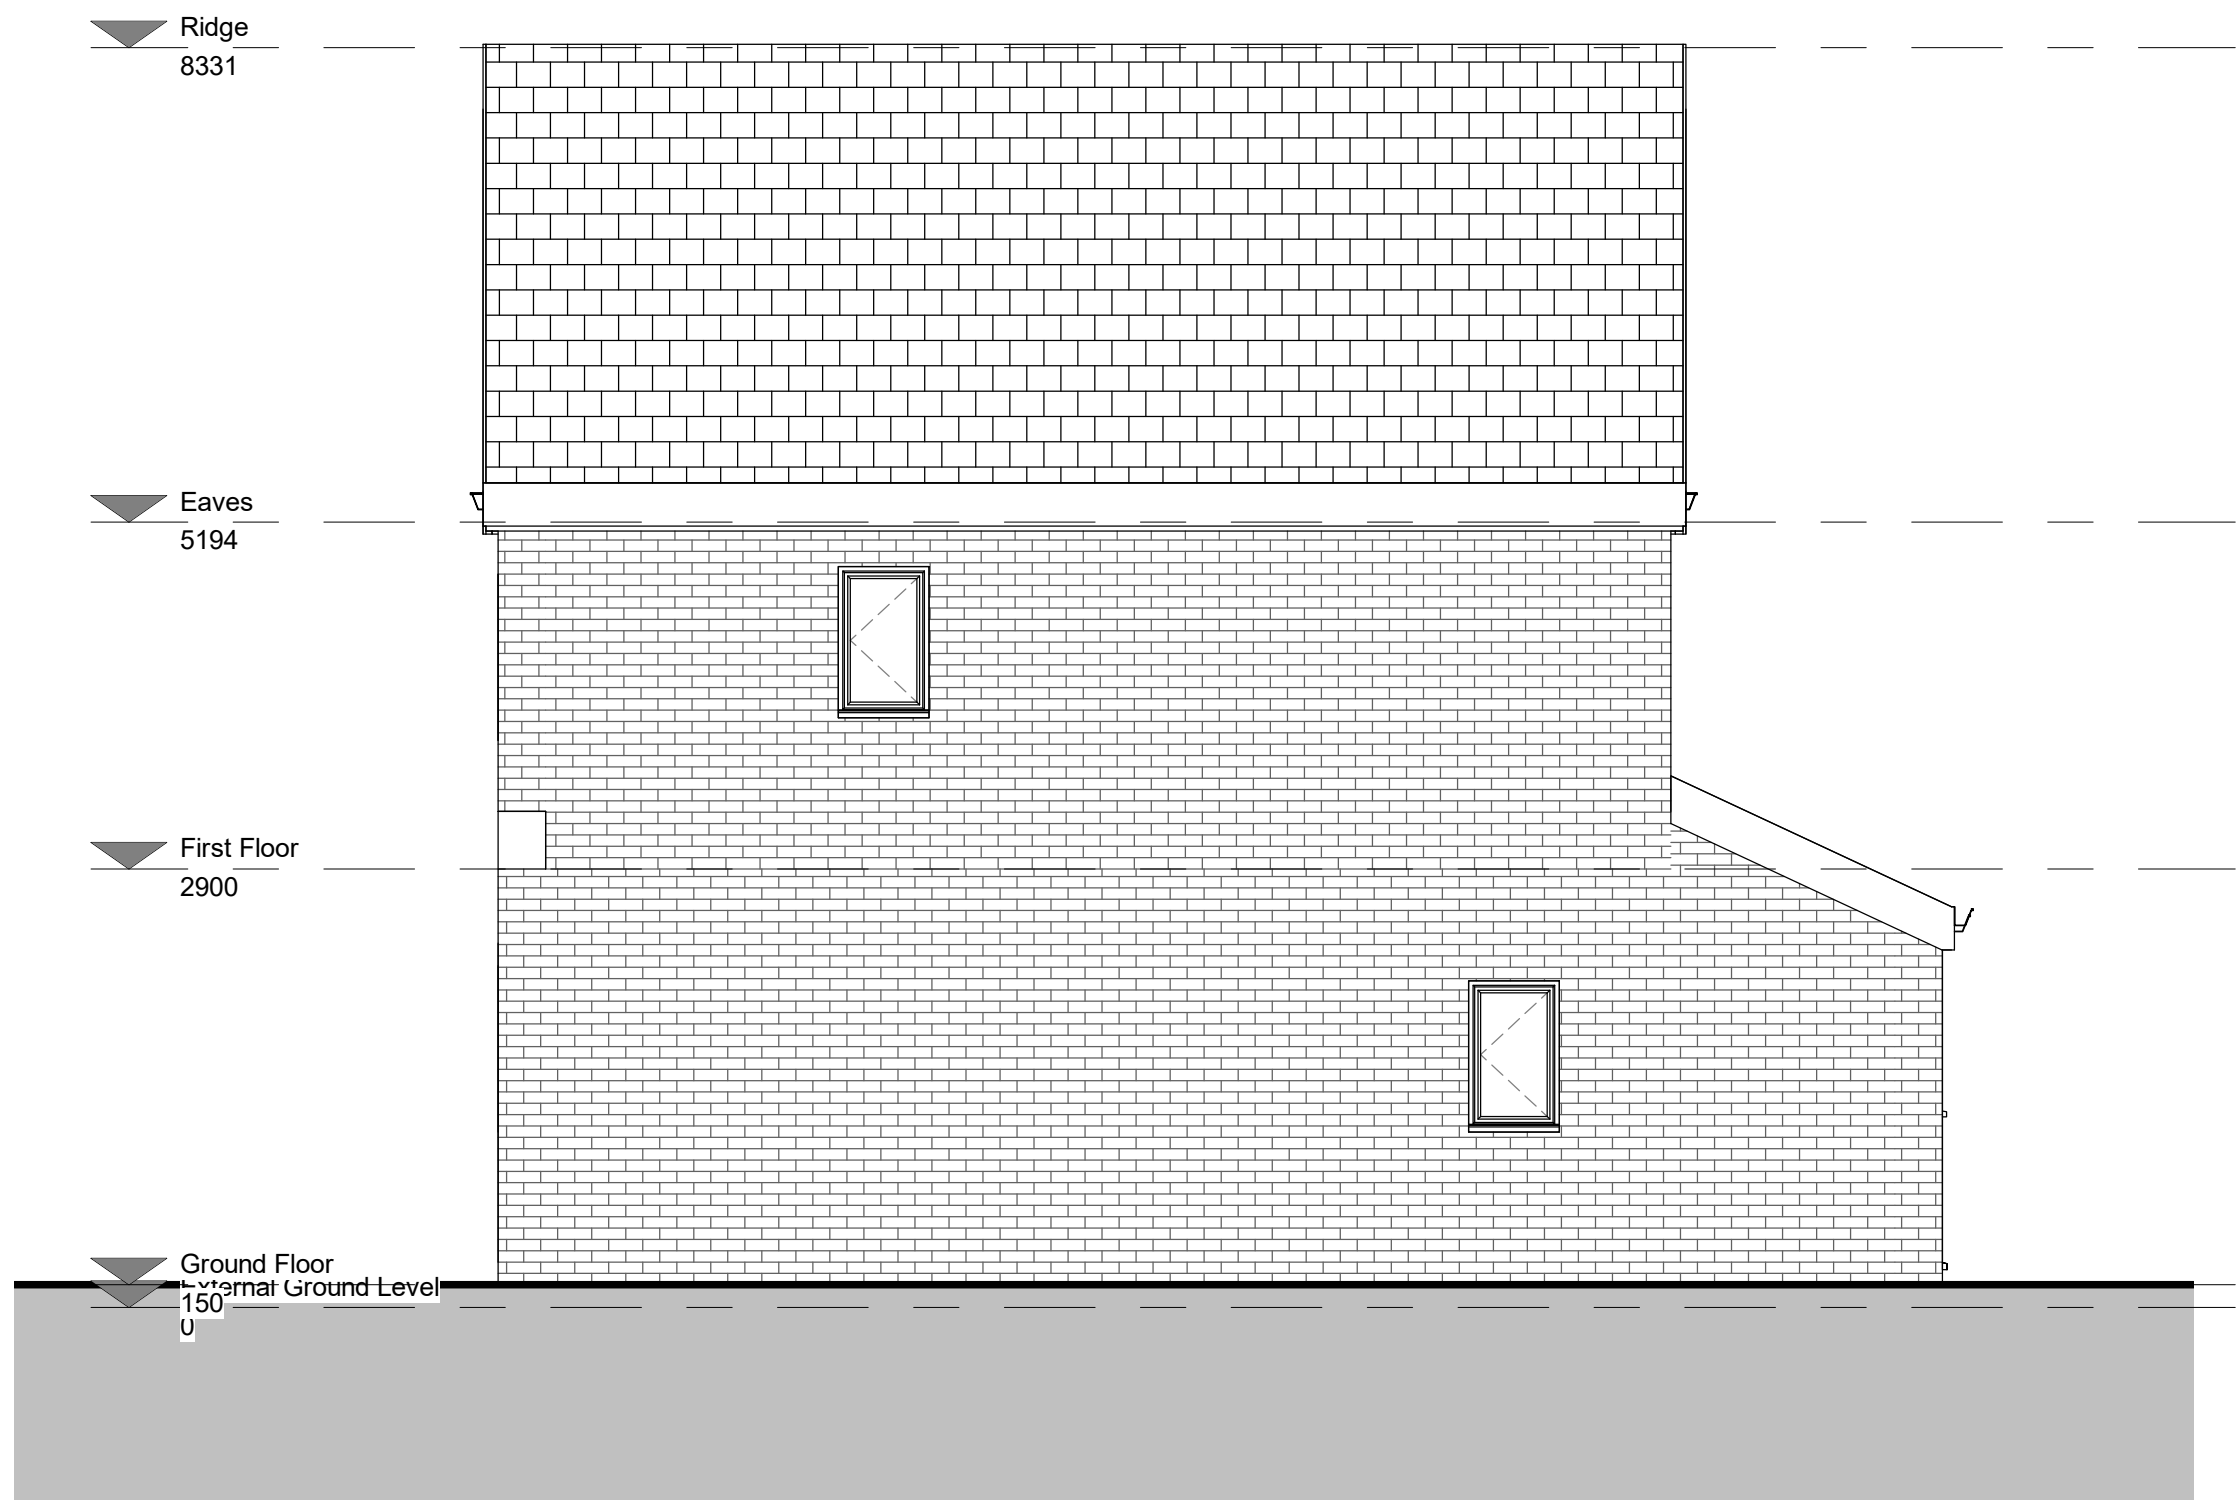

2 Existing Left Elevation
1 : 50



4 Proposed Right Elevation
1 : 50

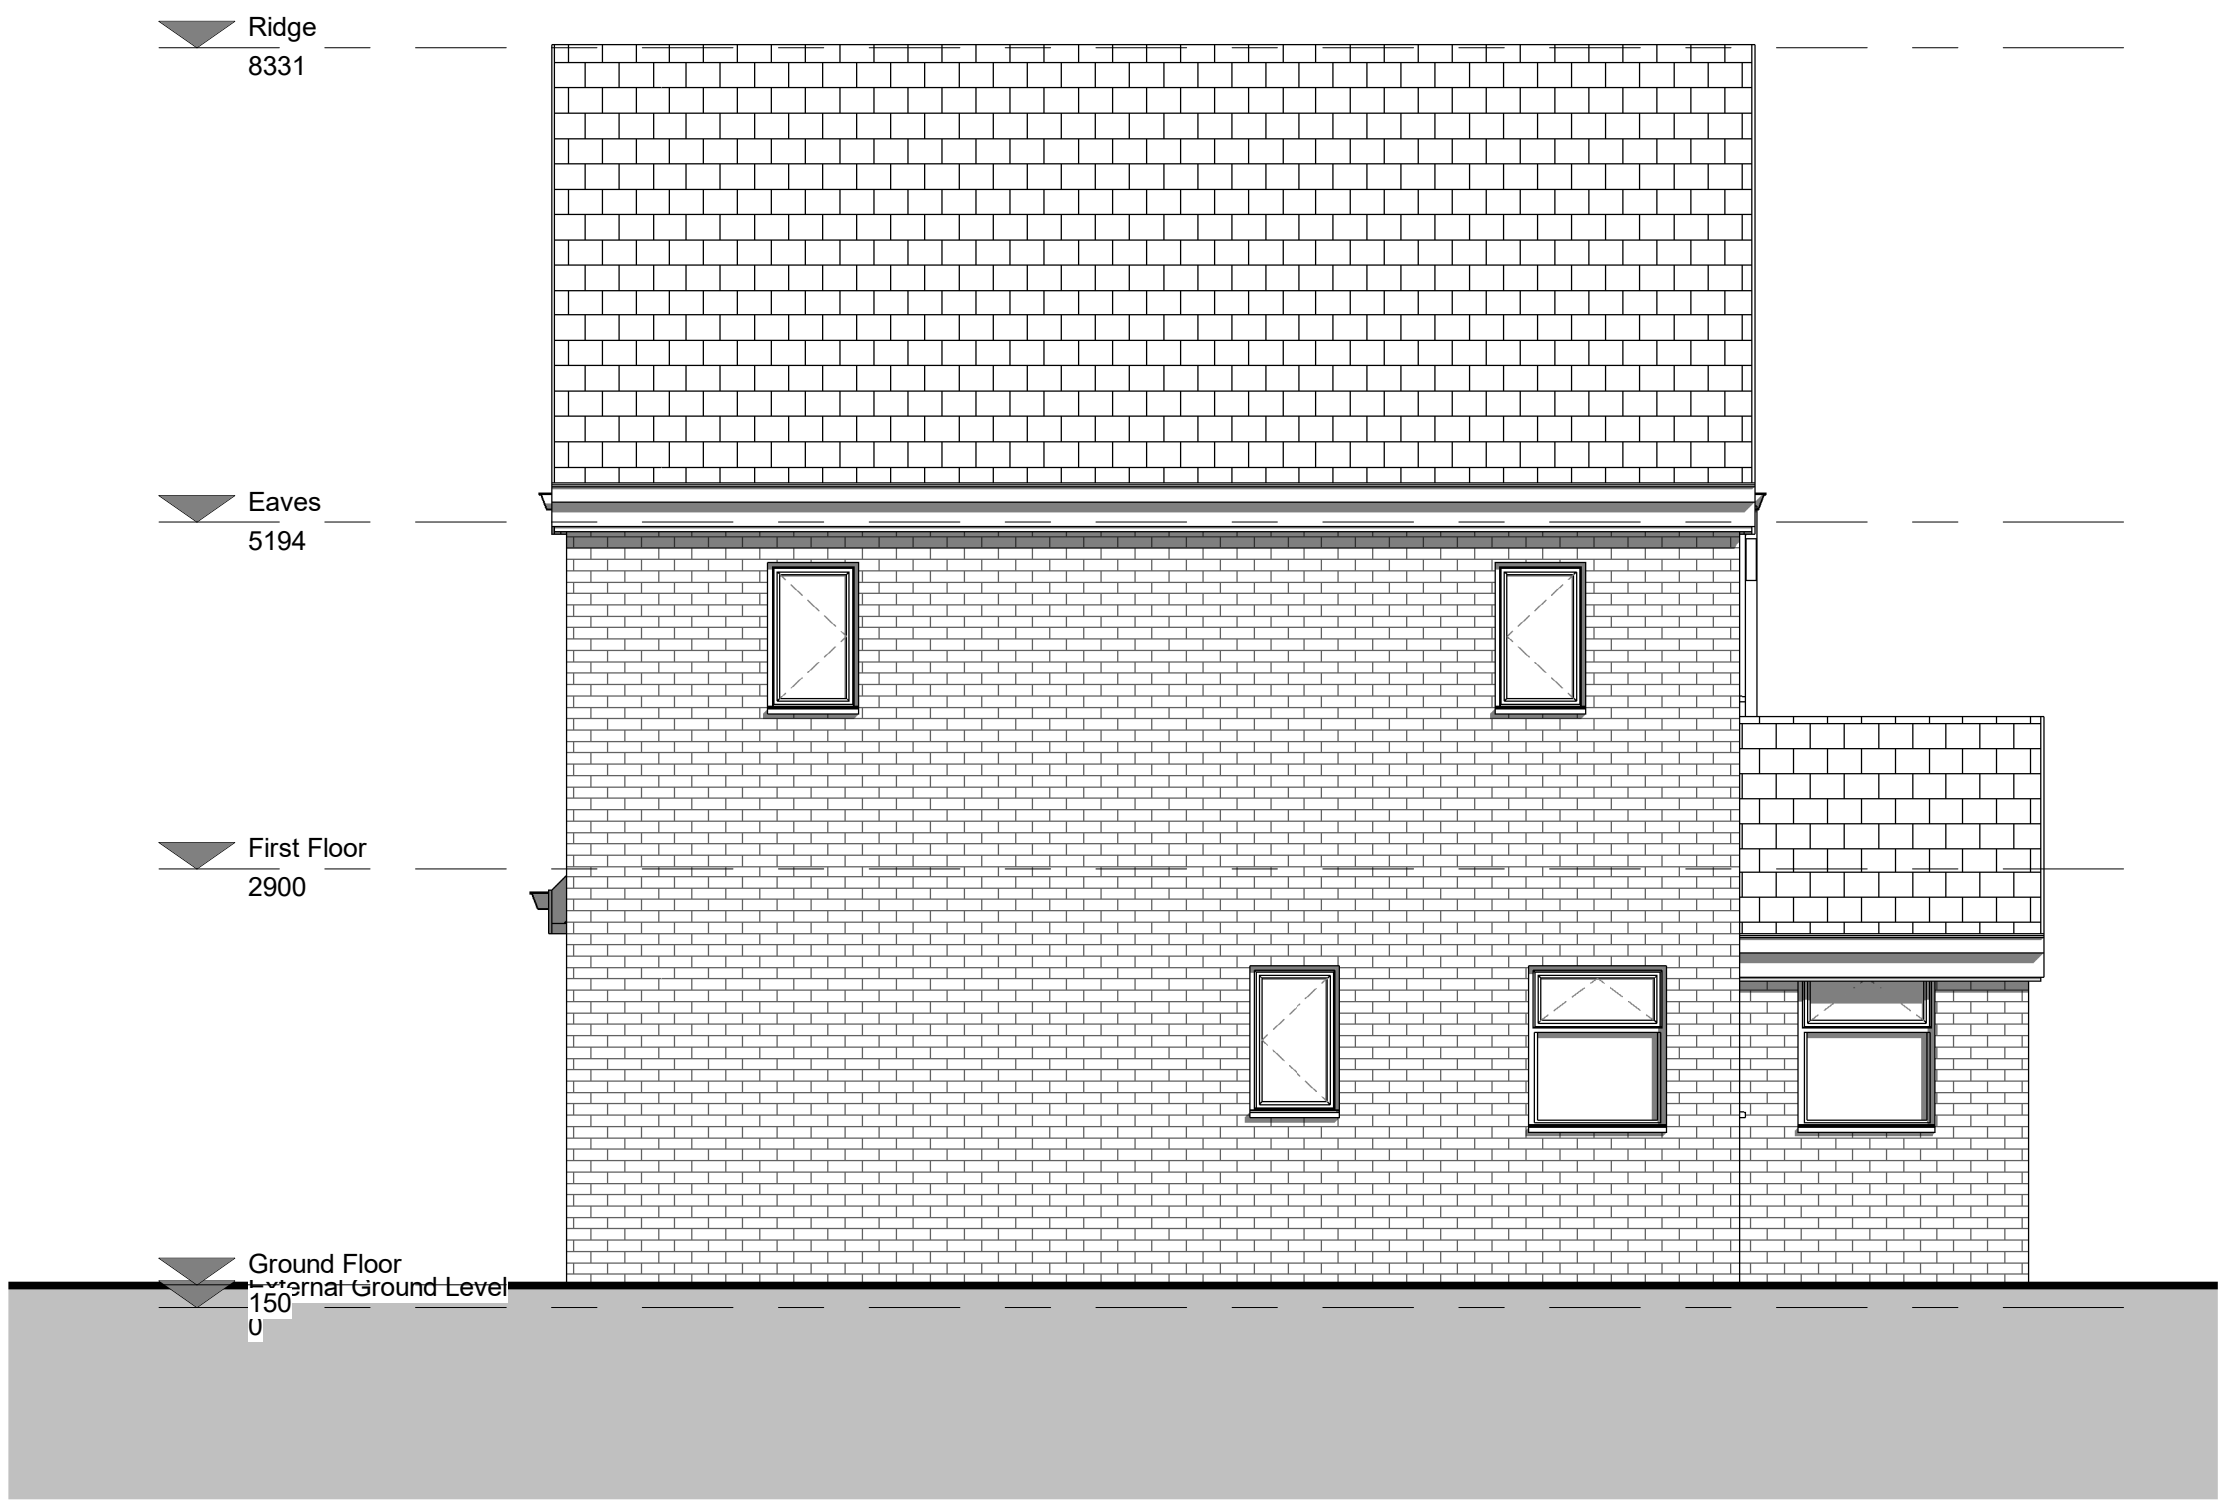


3 Proposed Left Elevation
1 : 50



Notes

Revision History

No.	Description	Date
1	Issued for Planning	21/04/22

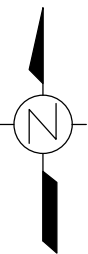

JRCHITECTS Ltd.

Project	6 Haywood Road
Client	N/A
Title	Elevations 02
Number	JRC029-SK-004
Scale	1 : 50@ A1
Revision	1
Status	Planning
Date	21/04/22