



TRENCH PROFILES
SCALE: NTS


SECTION A-A
TRENCH CROSS-SECTION
FOOTPATH / VERGE

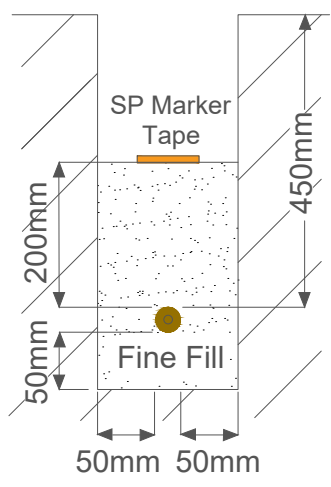


SECTION B-B
TRENCH CROSS-SECTION
ROAD CROSSING

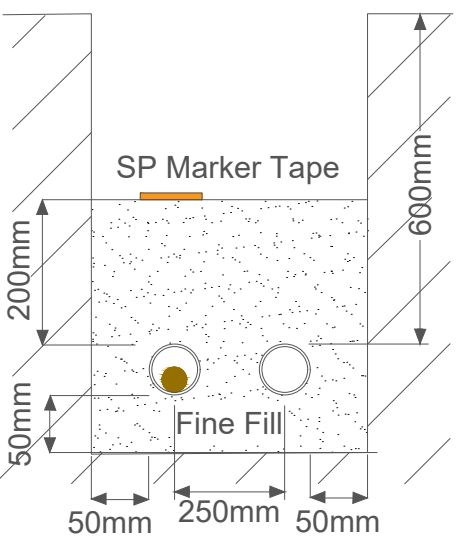



SECTION C-C
FOOTPATH / VERGE
PILOT / 11kV / PILOT / 11kV

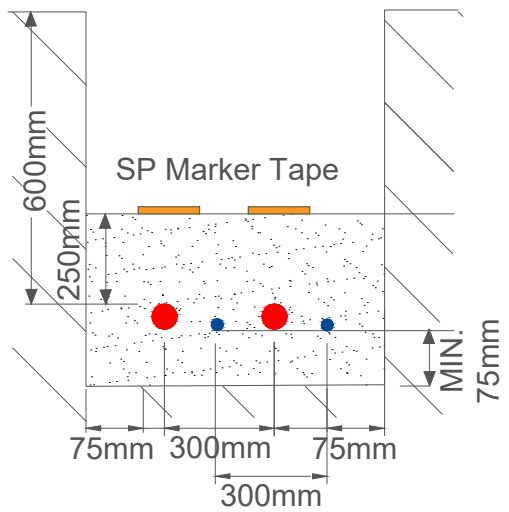



SECTION D-D
FOOTPATH / VERGE
LV / PILOT / 11kV / PILOT / 11kV

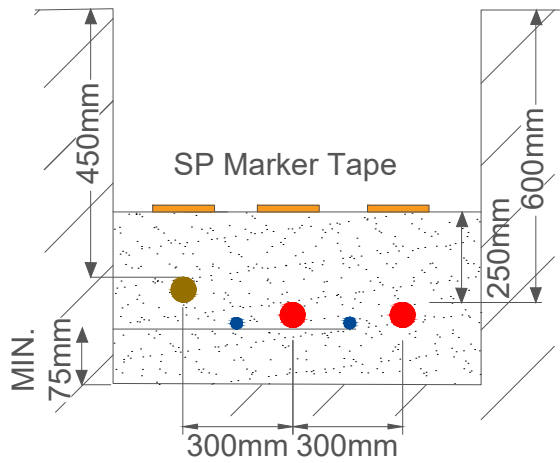

SELECT
HIGH / LOW EPR
(If site has Substation)

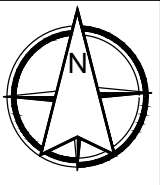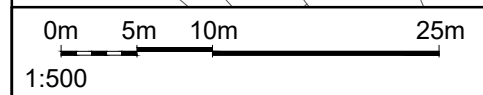

SP MANWEB ELECTRIC KEY	
PROPOSED LV SERVICE (GEN)	
PROPOSED LV (GEN)	
PROPOSED HV	
PROPOSED EHV (UG)	
AS LAID/EXISTING LV SERVICE	
AS LAID/EXISTING LV (UG)	
AS LAID/EXISTING HV (UG)	
AS LAID/EXISTING EHV UG	
EXISTING LV OVERHEAD	
EXISTING HV OVERHEAD	
EXISTING EHV OVERHEAD	
PROPOSED DISCONNECTED	
POT END	
SERVICE JOINT	
LV STRAIGHT JOINT	
LV BREACH JOINT	
HV STRAIGHT JOINT	
HV BREACH JOINT	
STREET LIGHTING C.P	
STREET LIGHTING COLUMN	
MINI PILLAR	
LINK BOX	
EARTH SPIKE	
CU EARTH CABLE	
TOUCAN CROSSING PILLAR	
METERING UNIT KIOSK	
FIBRE CABINET	
PLOTS WITH CONNECTIONS OFF EXISTING DNO MAINS	
FILTER TRENCH	
SWALE	
ATTENUATION TANK	
POROUS PAVING	
ROAD CROSSING DUCTS	
To be installed by developer	

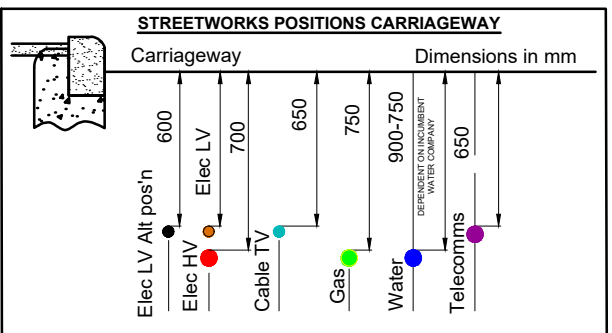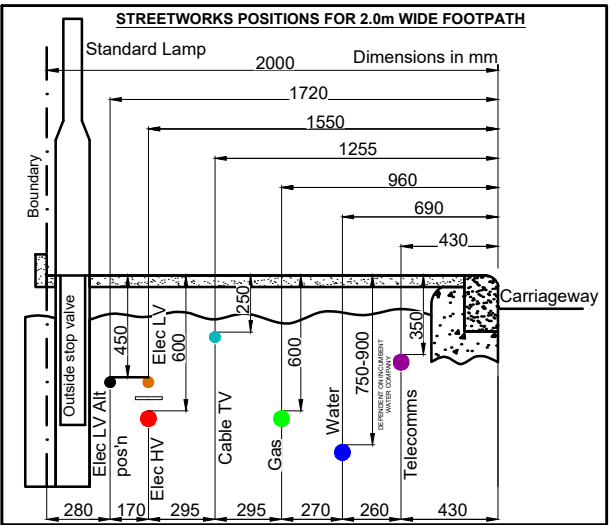

001 Preliminary Design. BM/GH 14.07.26

Rev Revision Details By Date

lastmile
Last Mile D&B (North & Scotland) Limited
Fenick House, Lister Way,
Hamilton International Technology Park,
Glasgow, G72 0FT
Tel: 03300 587 400 Email: sales@lastmile.co.uk

Drawing Title: DNO Electric Layout

DNO Reference: S263867

Project Reference: EDB8487_Dye House, off Acorn Drive, Prescot, L34 1NL

Drawing Number: EDB8487_ASSET077286_EL_200

Client: Tyson Construction Ltd

OS Grid Reference: 345858 / 392780

Utility: EL Revision: 001

Drawn By: BM Checked By: GH

Date Drawn: 14.07.26 Date Checked: 14.07.26

Sheet Size: A1 Scale: 1:500

Sheet: 1 OF 1 Title Block: V.07.26.A

DESIGN NOT
APPROVED