



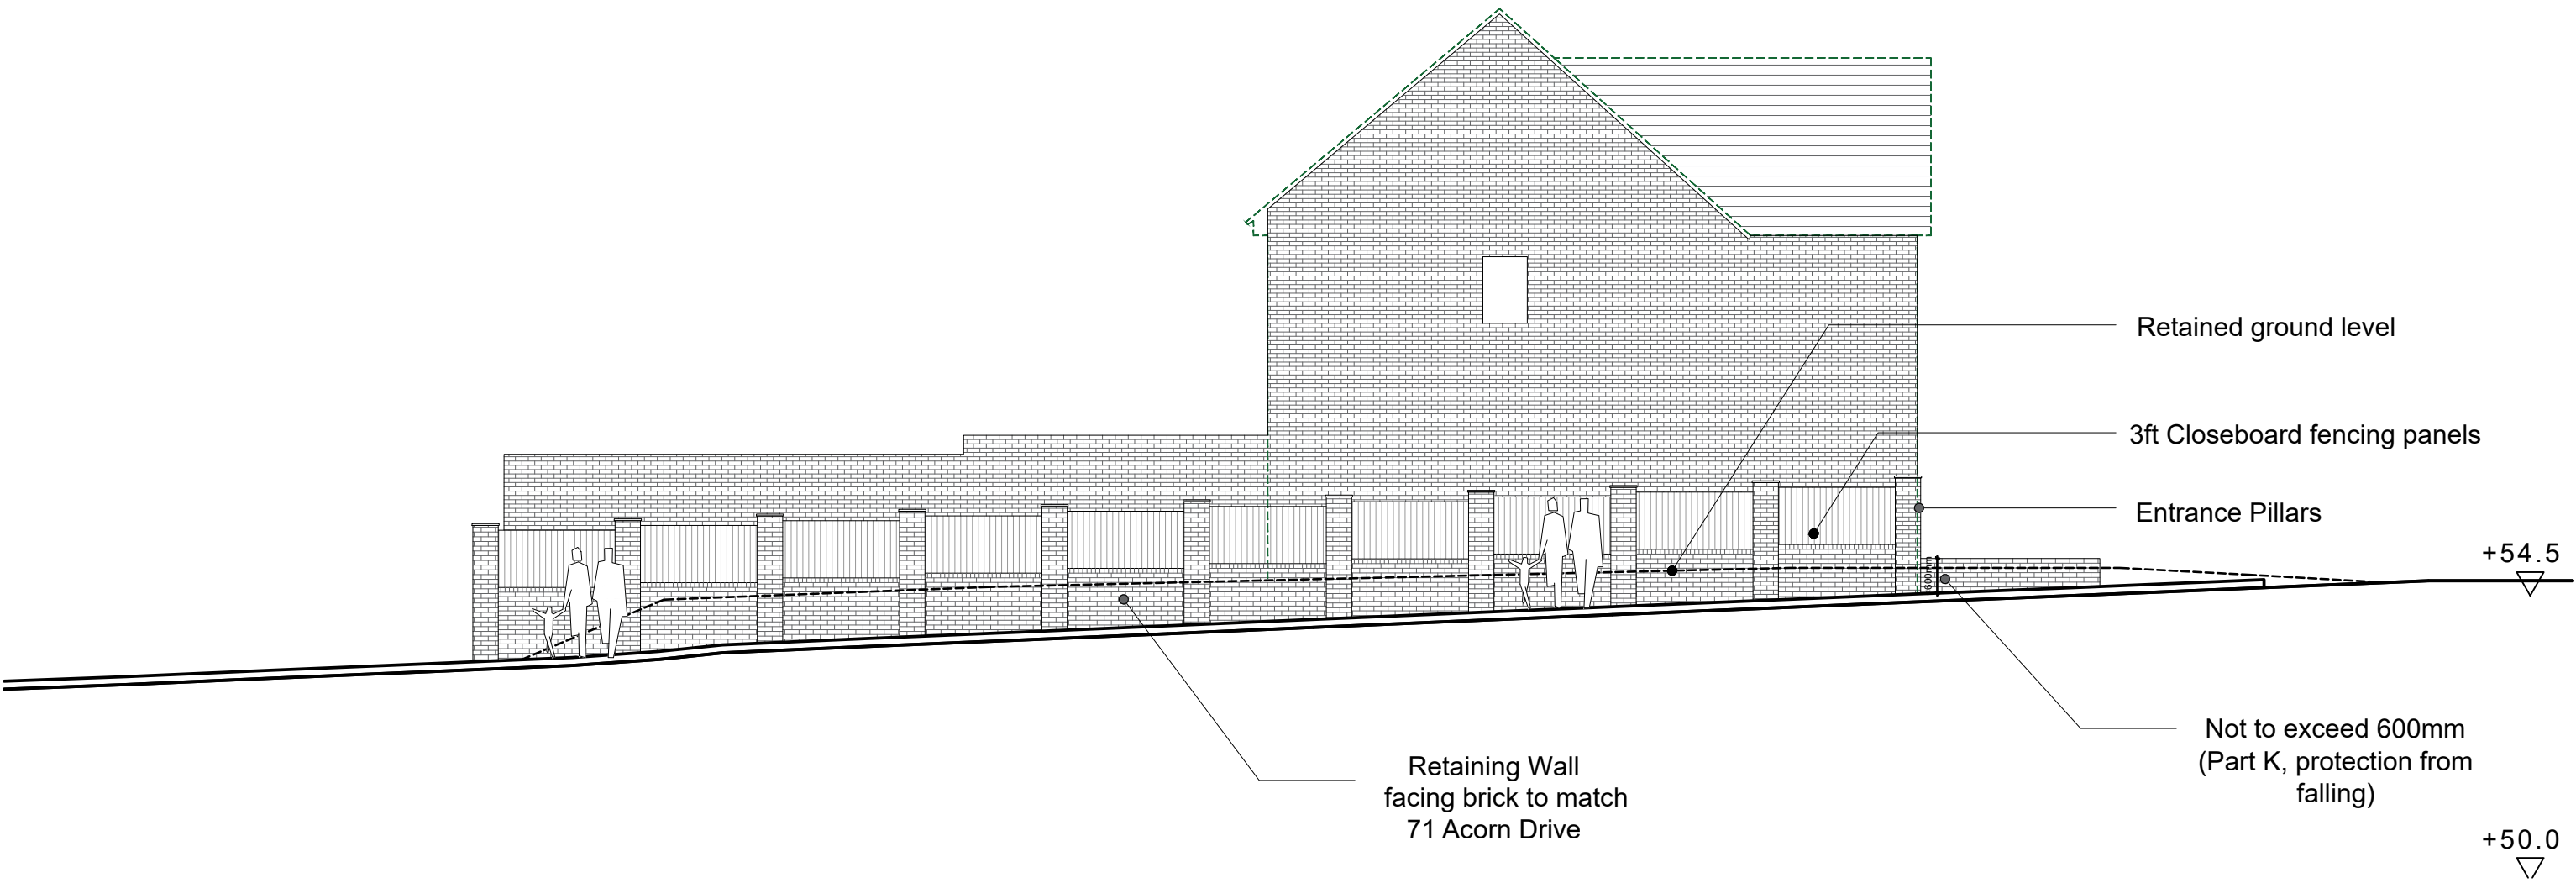


Site Entrance Retaining Wall Elevation
1:100@A1

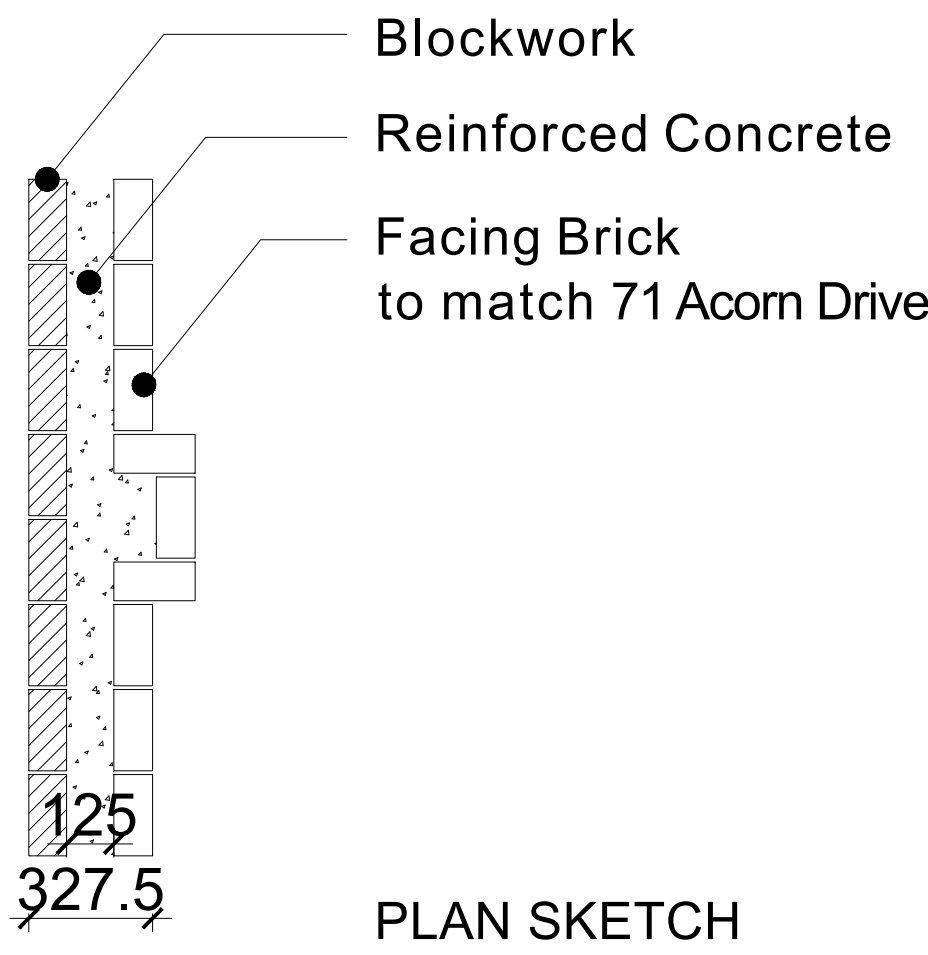

PLAN SKETCH

Site Entrance Retaining Wall Plan
1:20 @ A1

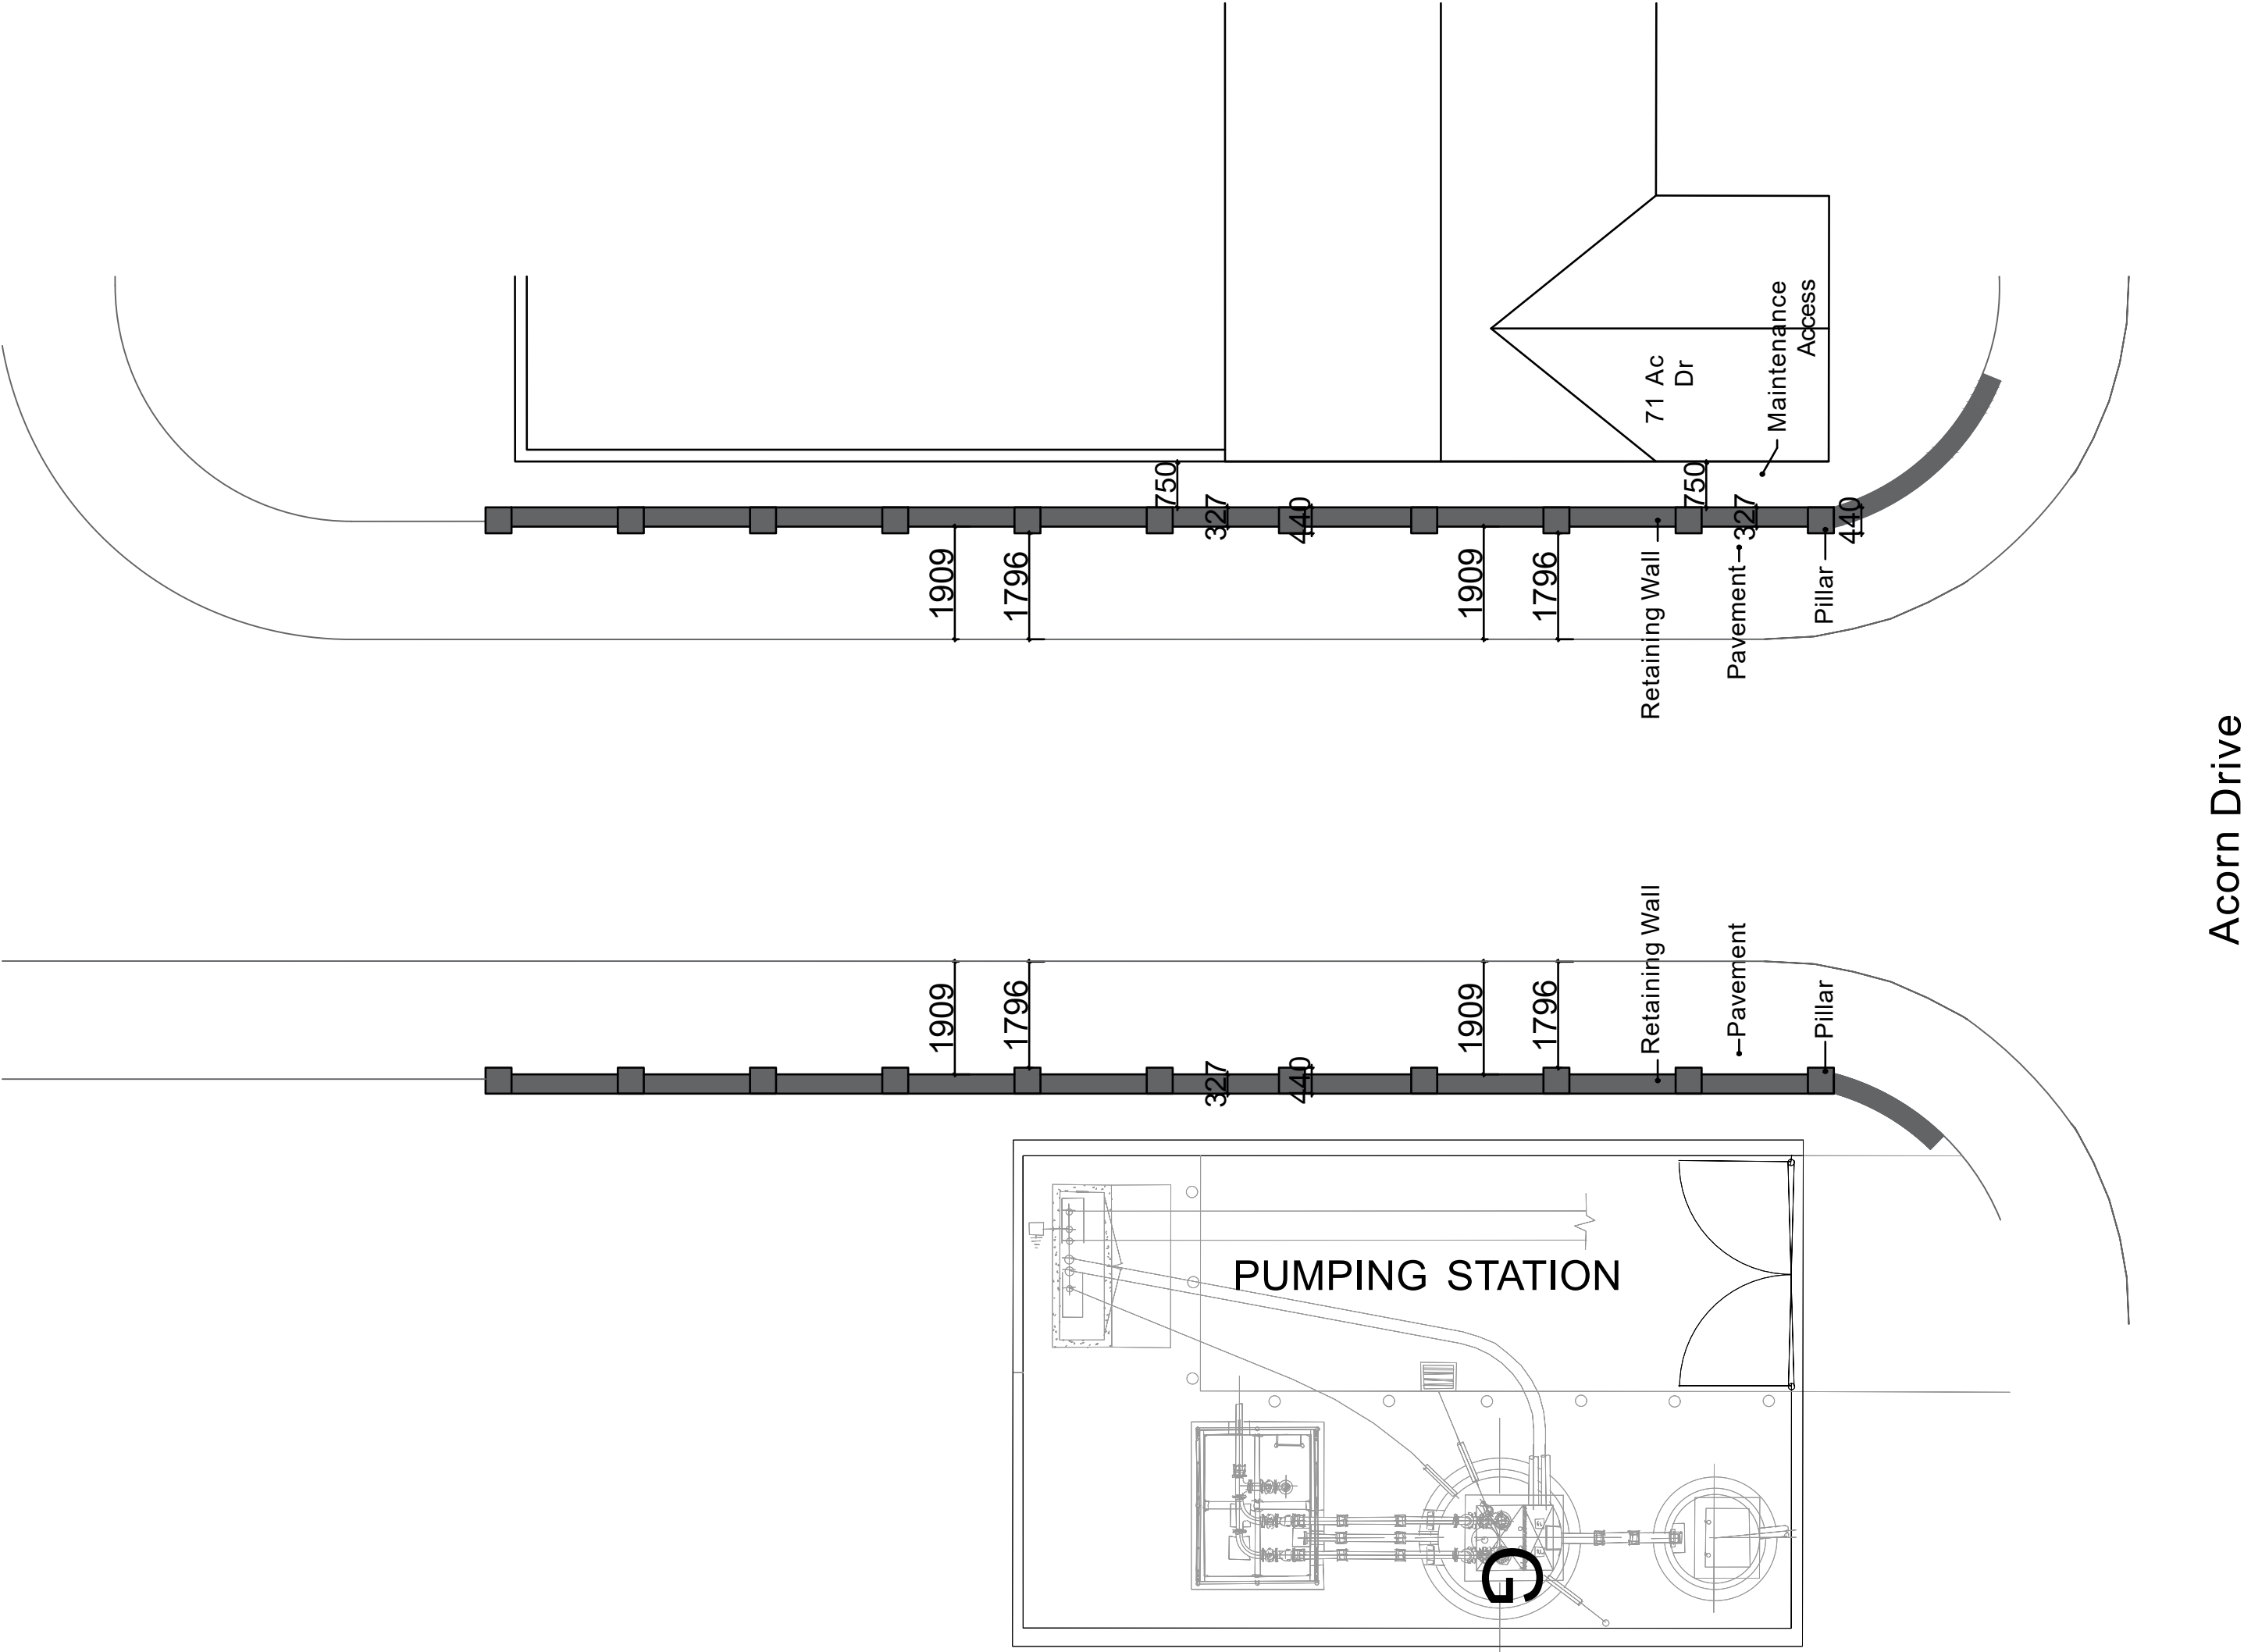

Site Entrance Retaining Wall Plan
1:100@A1



Location Key