





FE Front Elevation
1:50

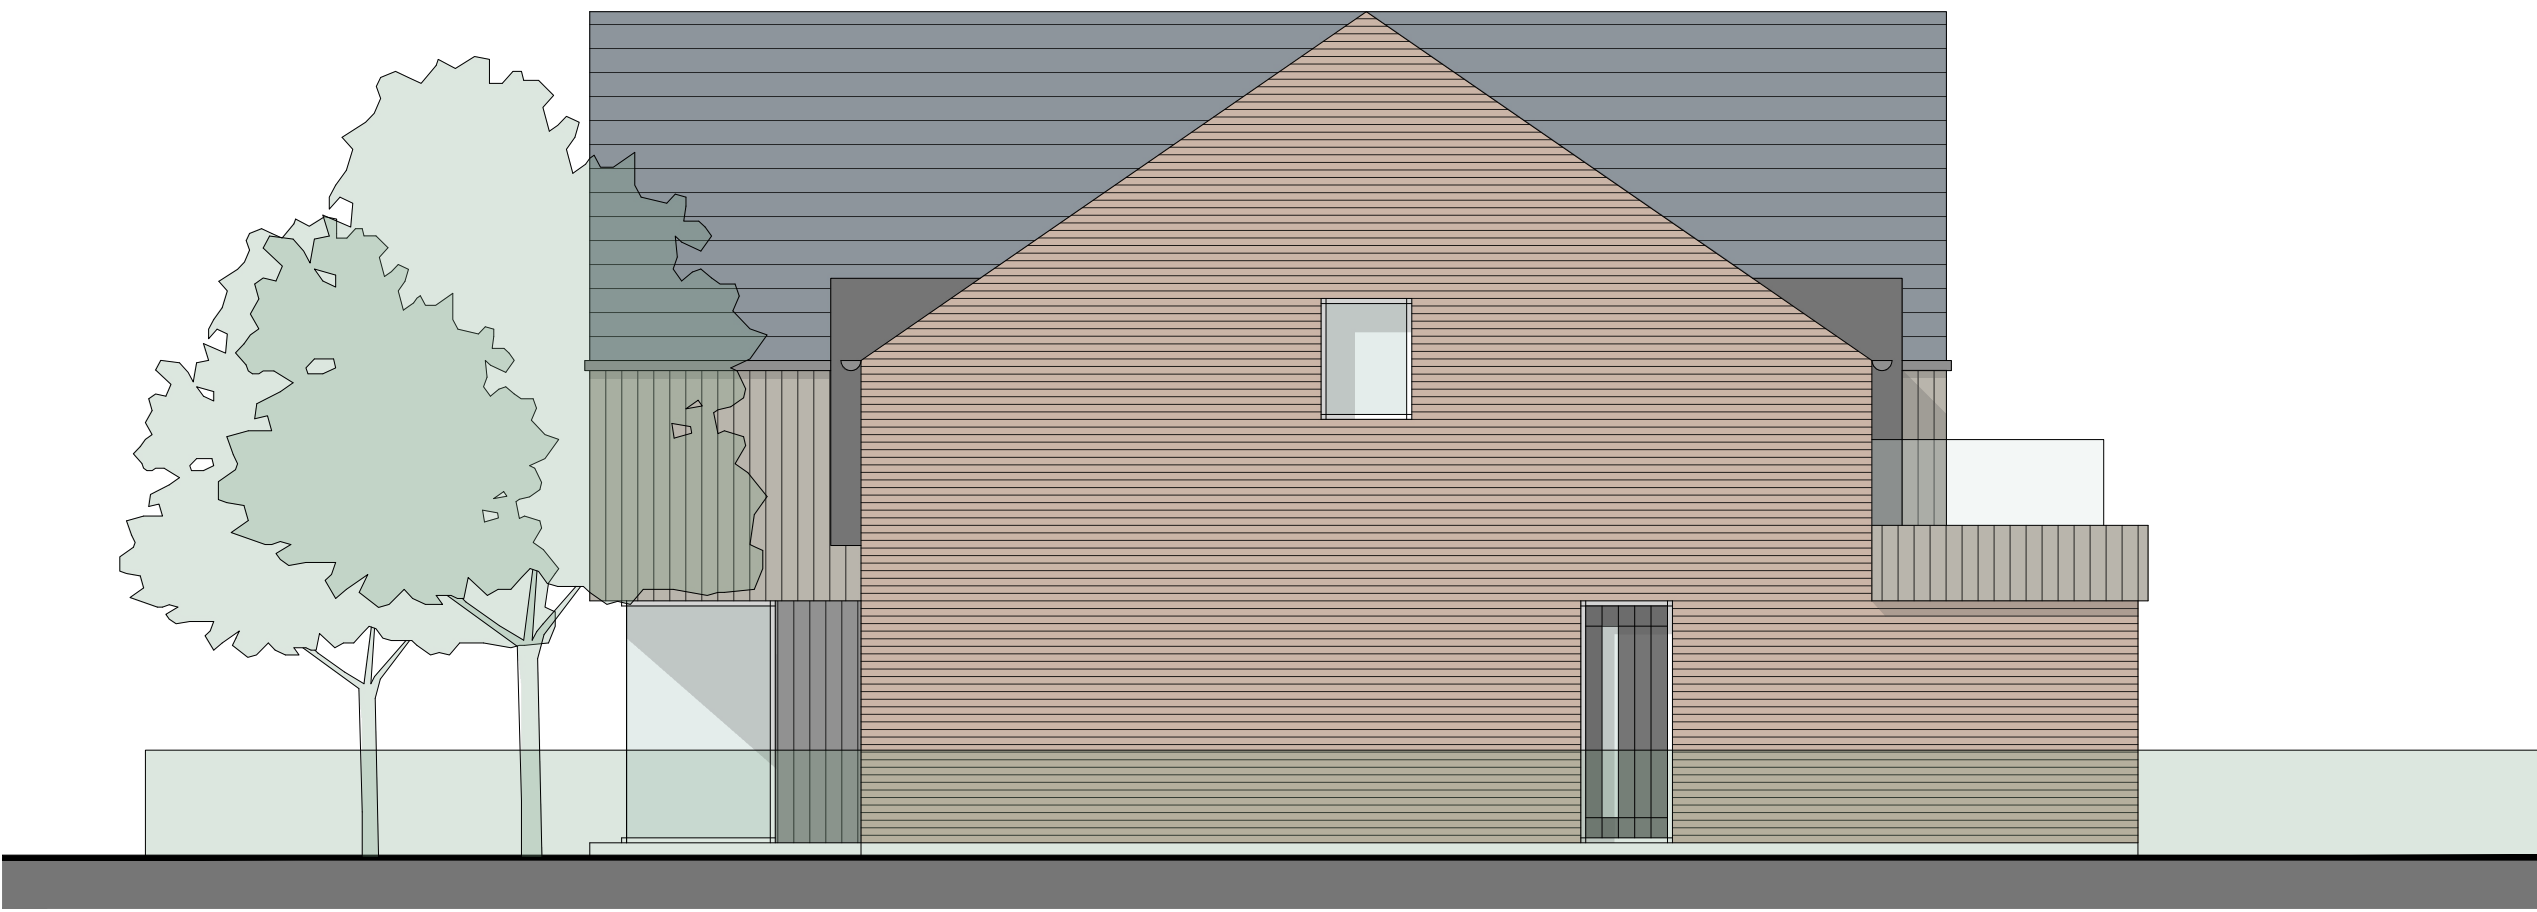


SE Side Elevation
1:75

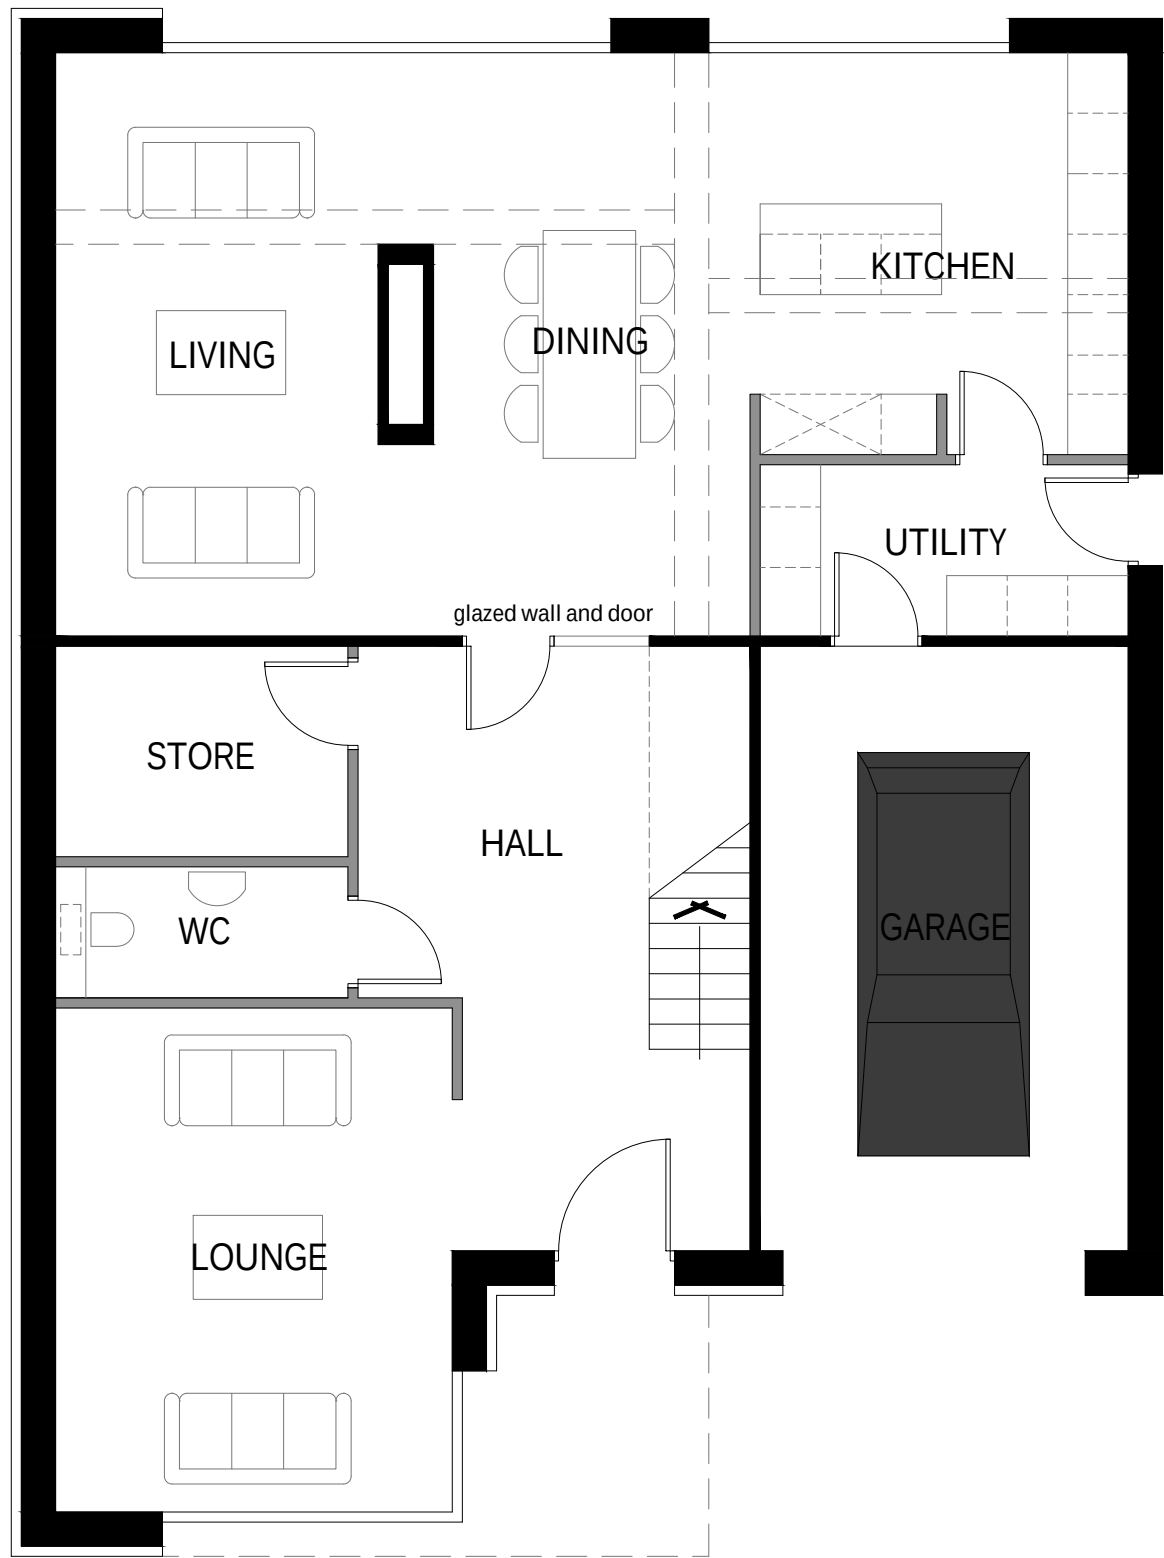

0 5m 10m


GF Ground Floor Plan
1:75

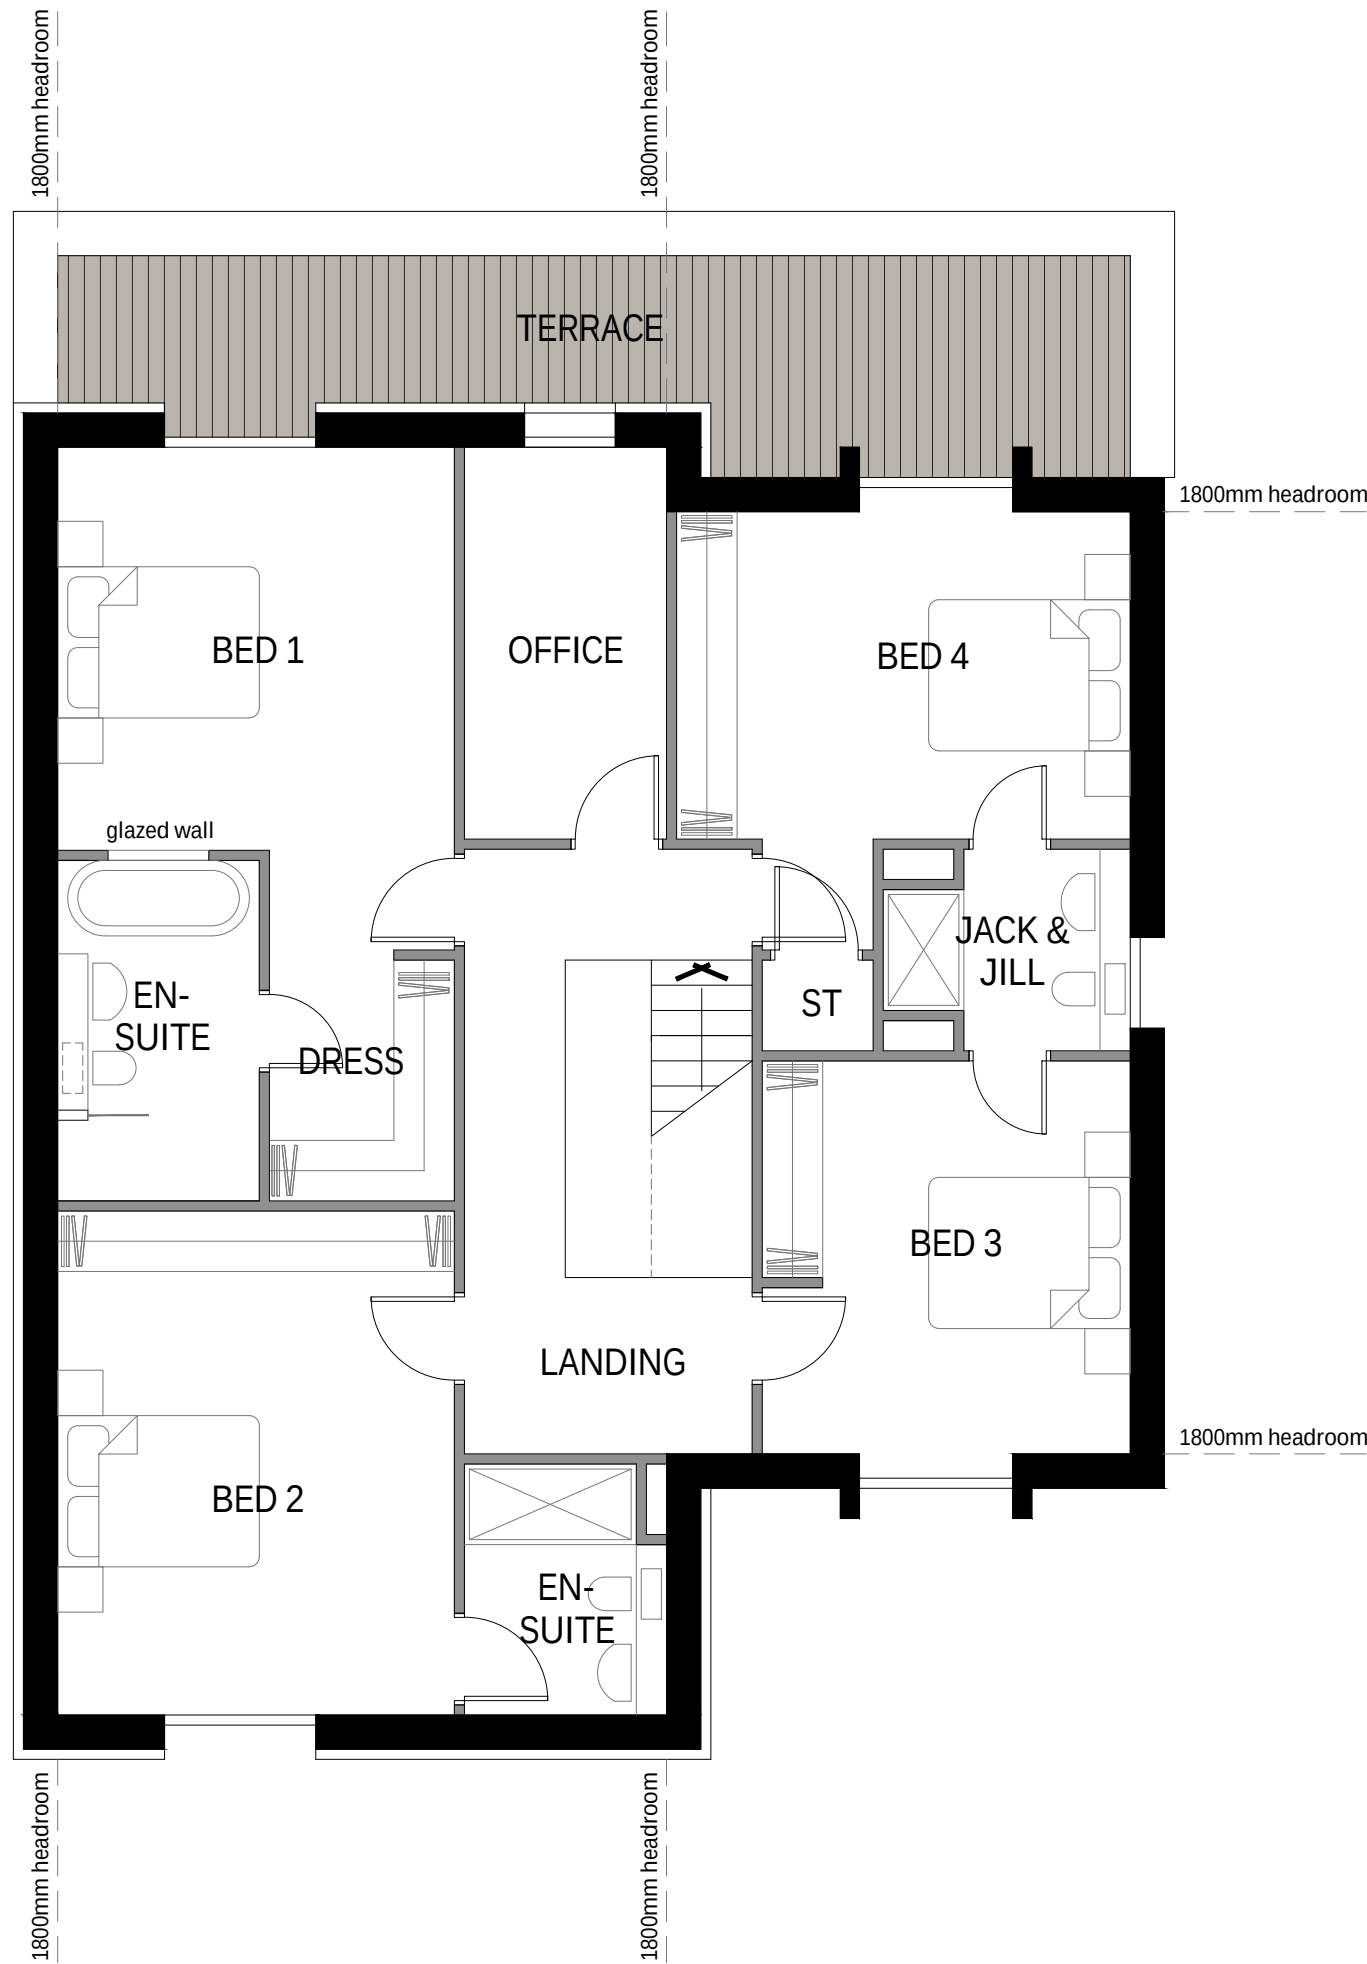

1F First Floor Plan
1:75



RE Rear Elevation
1:75

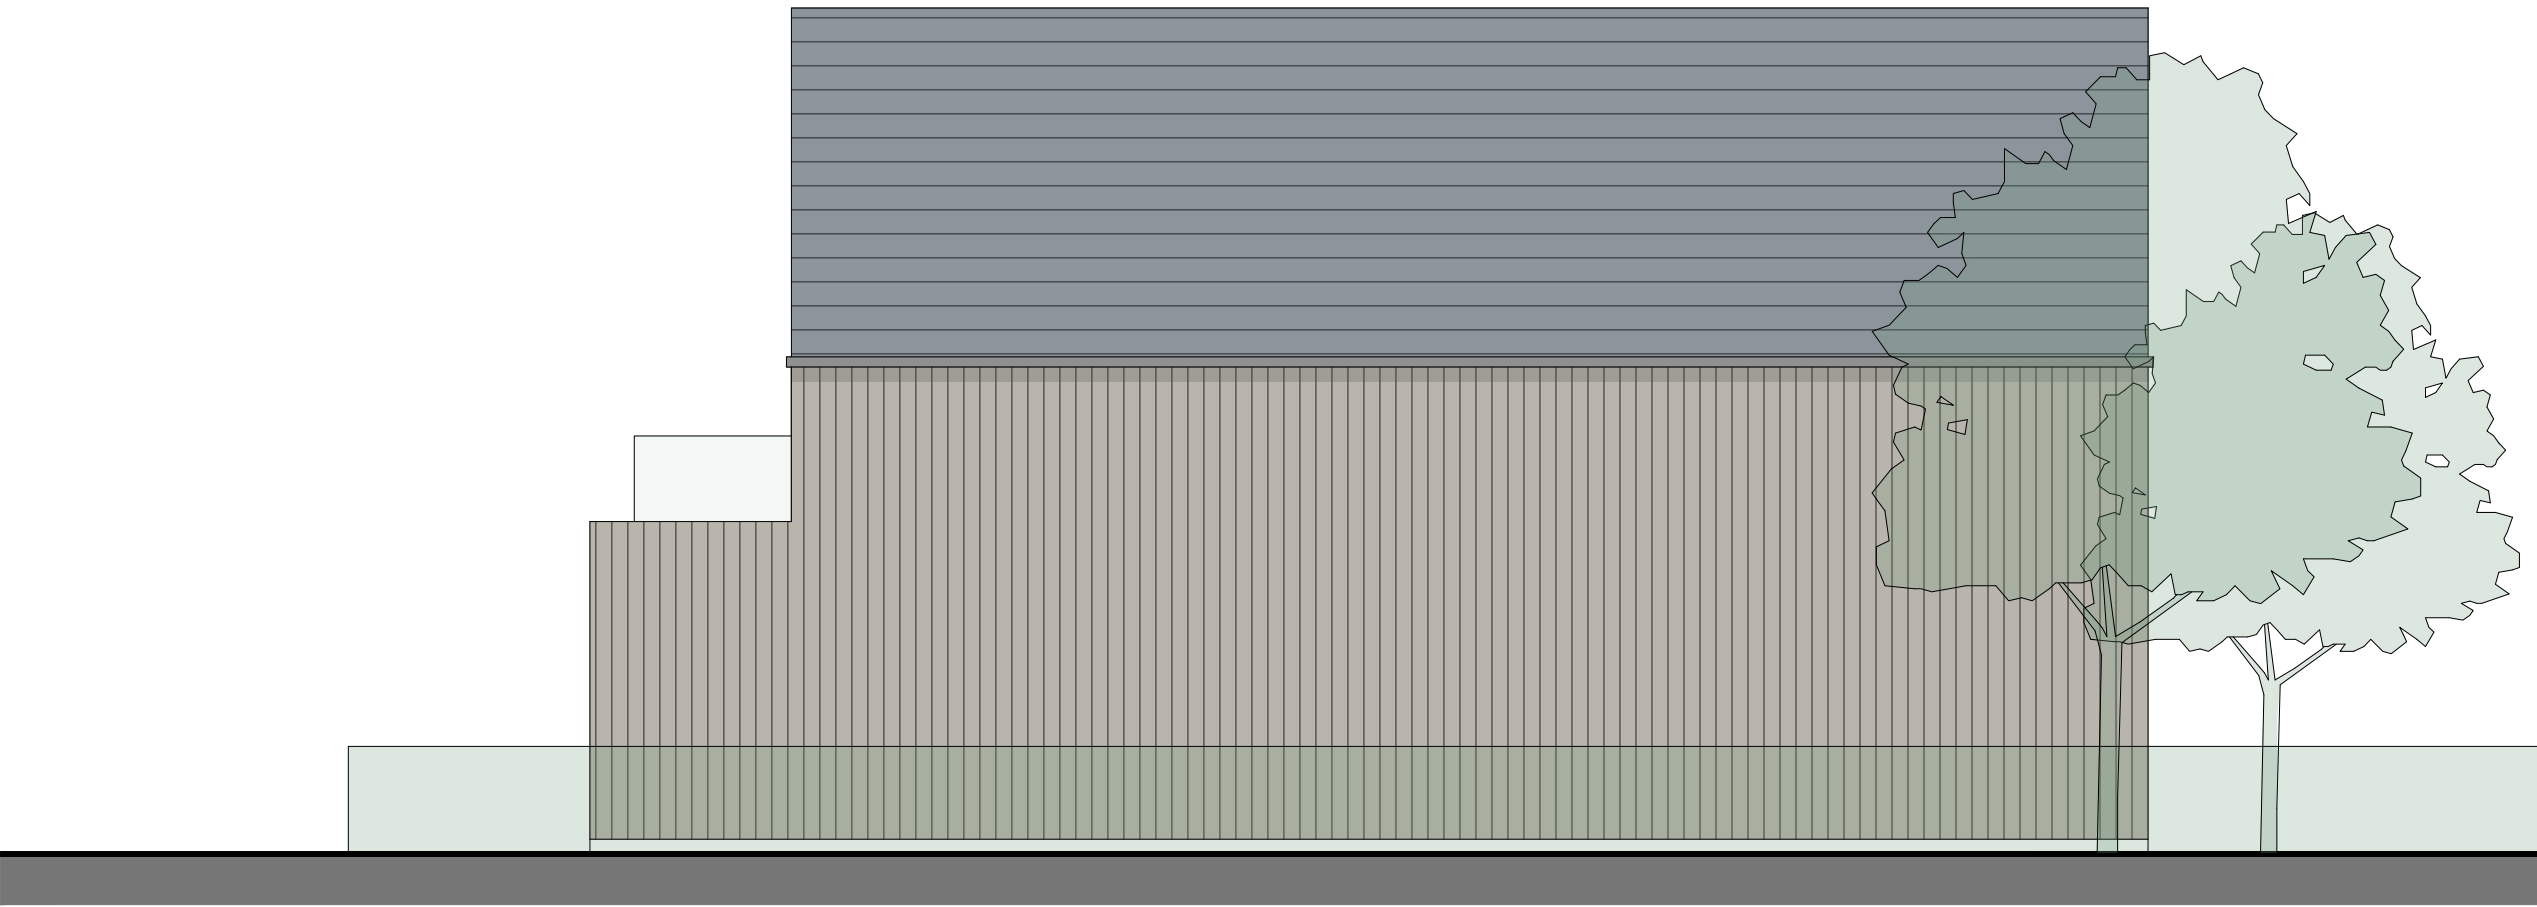

SE Side Elevation
1:75