



KEY

GENERAL INFORMATION

PLANNING APP BOUNDARY

Wider Works by Others

WATERCOURSE

HARDWORKS

PAVING TYPE A

TO PEDESTRIAN AREAS

MACADAM

TO VEHICULAR AREAS

MACADAM

TO PEDESTRIAN AREAS

SOFTWORKS

EXISTING TREE REMOVED /RETAINED

REFER TO TREE SURVEY/ ARB REPORT

CLEAR-STEM SPECIMEN TREE PLANTING

TO STATION & CAR PARK

REFER TO PLANTING SCHEDULE

MULTI-STEM SPECIMEN TREE PLANTING

TO STATION & CAR PARK

REFER TO PLANTING SCHEDULE

NATIVE TREE PLANTING

TO HABITAT AREAS

REFER TO PLANTING SCHEDULE

SUB CANOPY & UNDERSTORY PLANTING

TO NATIVE TREE PLANTING

REFER TO PLANTING SCHEDULE

ORNAMENTAL SHRUB & GRASSES

REFER TO PLANTING SCHEDULE

NATIVE HEDGE

REFER TO PLANTING SCHEDULE

CLIMBER PLANTING

REFER TO PLANTING SCHEDULE

RAIN GARDEN PLANTING

REFER TO PLANTING SCHEDULE

NEUTRAL GRASSLAND ENHANCEMENT

HABITAT AREAS

REFER TO PLANTING SCHEDULE / SHEET 3004

NEUTRAL GRASSLAND CREATION

HABITAT AREAS

REFER TO PLANTING SCHEDULE / SHEET 3004

MODIFIED GRASSLAND PLANTING

HABITAT AREAS

REFER TO PLANTING SCHEDULE / SHEET 3004

RETAINED HABITATS

FURNITURE

FEATURE SEATING

SUBJECT TO FUTURE DETAIL

BIN

SUBJECT TO FUTURE DETAIL

LIGHTING LOCATIONS

REFER TO LIGHTING STRATEGY (ARUP)

P01.3	02/03/22	Updated for planning			
P01.2	11/08/21	Updated for planning			
P01.1	21/07/21	Issued for planning			
Rev	Date	Description of Revisions	Drawn	Chkd	Appr
Status Issued for Planning					Suitability

NetworkRail

Contractor(s)

SEED Architects

LAYER studio

W

T

E

layer.studio

01625 523 157

manchester or

newcastle@layer.studio

Location/ Level

No Specific Location

Type

Drawing

Sub Type

Plan

Role

Architect

Discipline

Architecture

Volume/ System

No specific volume or system

Phasing

Proposed

Grip Stage

4

Project

Headbolt Lane Station

Drawing Title

Planning Application Drawing - Landscape Plan

Designed		Signed		Date	
Drawn		Signed		Date	
Checked		Signed		Date	
Approved		Signed		Date	
Scale(s)	1:800	ELR & Mileage			
Alternative Reference				Sheet	1 of 1
Drawing Number			170248-1584-ZZ-ZZZ-DRG-A-AR-013006	Revision	P01.3

Indicative locations of trees removed, for further detail refer to Headbolt Lane Tree Survey Plan Figures 1.1 & 2

Refer to Drawing 000014 1/3

Refer to civils drawings

Path for maintenance access

Habitat areas refer to Landscape Management & Maintenance Plan / Drawing 000013

Refer to Drawing 000014 3/3

Refer to Drawing 000014 2/3

For wider track works refer to engineering drawings


Indicative locations of trees removed, for further detail refer to Headbolt Lane Tree Survey Plan Figures 1.1 & 2

Sheet Size A1 594 x 841



Refer to civils drawings

Habitat areas refer to Landscape Management & Maintenance Plan /Drawing 000013 Landscape and Ecology Strategy

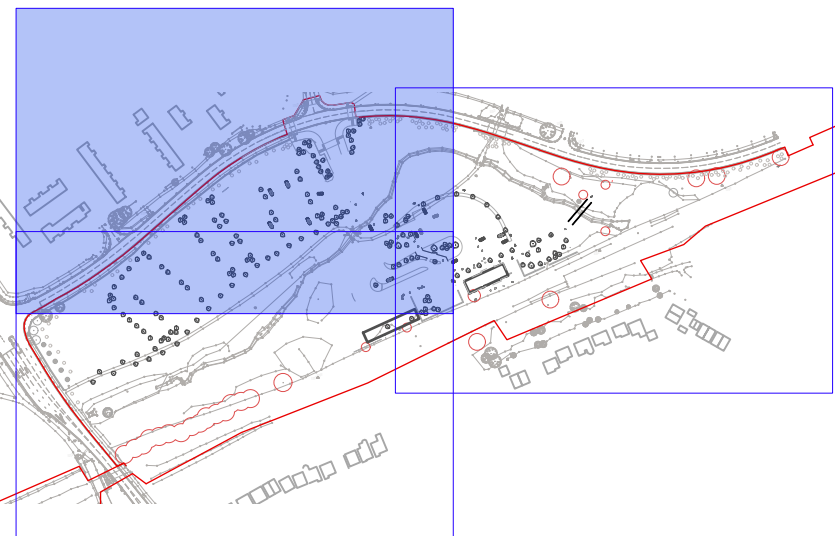

LOCATION PLAN
SCALE 1:5000 @ A1

Indicative locations of trees removed, for further detail refer to Headbolt Lane Tree Survey Plan Figures 1.1 & 2

KEY	
GENERAL INFORMATION	
	PLANNING APP BOUNDARY Wider Works by Others
	WATERCOURSE
HARDWORKS	
	PAVING TYPE A TO PEDESTRIAN AREAS
	MACADAM TO VEHICULAR AREAS
	MACADAM TO PEDESTRIAN AREAS
SOFTWORKS	
	EXISTING TREE REMOVED /RETAINED REFER TO TREE SURVEY/ ARB REPORT
	CLEAR-STEM SPECIMEN TREE PLANTING TO STATION & CAR PARK REFER TO PLANTING SCHEDULE
	MULTI-STEM SPECIMEN TREE PLANTING TO STATION & CAR PARK REFER TO PLANTING SCHEDULE
	NATIVE TREE PLANTING TO HABITAT AREAS REFER TO PLANTING SCHEDULE
	SUB CANOPY & UNDERSTORY PLANTING TO NATIVE TREE PLANTING REFER TO PLANTING SCHEDULE
	ORNAMENTAL SHRUB & GRASSES REFER TO PLANTING SCHEDULE
	NATIVE HEDGE REFER TO PLANTING SCHEDULE
	CLIMBER PLANTING REFER TO PLANTING SCHEDULE
	RAIN GARDEN PLANTING REFER TO PLANTING SCHEDULE
	NEUTRAL GRASSLAND ENHANCEMENT HABITAT AREAS REFER TO PLANTING SCHEDULE / SHEET 3004
	NEUTRAL GRASSLAND CREATION HABITAT AREAS REFER TO PLANTING SCHEDULE / SHEET 3004
	MODIFIED GRASSLAND PLANTING HABITAT AREAS REFER TO PLANTING SCHEDULE / SHEET 3004
	RETAINED HABITATS
FURNITURE	
	FEATURE SEATING SUBJECT TO FUTURE DETAIL
	BIN SUBJECT TO FUTURE DETAIL
	LIGHTING LOCATIONS REFER TO LIGHTING STRATEGY (ARUP)

P01.3	02/03/22	Updated for planning			
P01.2	11/08/21	Updated for planning			
P01.1	21/07/21	Issued for planning			
Rev	Date	Description of Revisions	Drawn	Chkd	Appr
Status Issued for Planning					Suitability



Contractor(s)
SEED Architects

W T E
layer.studio
01625 523 157
manchester or
newcastle@layer.studio

Location/ Level	No Specific Location	
Type	Drawing	Sub Type Plan
Role	Architect	Dicipline Architecture
Volume/ System	No specific volume or system	
Phasing	Proposed	Grip Stage 4

Project
Headbolt Lane Station

Drawing Title
**Planning Application Drawing
Landscape Plan Zoom in 1 of 3**

Designed		Signed	Date
Drawn		Signed	Date
Checked		Signed	Date
Approved		Signed	Date
Scale(s)	1:400	ELR & Mileage	
Alternative Reference			Sheet 1 of 3
Drawing Number 170248-1584-ZZ-ZZZ-DRG-A-AR-013030			Revision P01.3



KEY

GENERAL INFORMATION

PLANNING APP BOUNDARY

Wider Works by Others

WATERCOURSE

HARDWORKS

PAVING TYPE A

TO PEDESTRIAN AREAS

MACADAM

TO VEHICULAR AREAS

MACADAM

TO PEDESTRIAN AREAS

SOFTWORKS

EXISTING TREE REMOVED /RETAINED

REFER TO TREE SURVEY/ ARB REPORT

CLEAR-STEM SPECIMEN TREE PLANTING

TO STATION & CAR PARK

REFER TO PLANTING SCHEDULE

MULTI-STEM SPECIMEN TREE PLANTING

TO STATION & CAR PARK

REFER TO PLANTING SCHEDULE

NATIVE TREE PLANTING

TO HABITAT AREAS

REFER TO PLANTING SCHEDULE

SUB CANOPY & UNDERSTORY PLANTING

TO NATIVE TREE PLANTING

REFER TO PLANTING SCHEDULE

ORNAMENTAL SHRUB & GRASSES

REFER TO PLANTING SCHEDULE

NATIVE HEDGE

REFER TO PLANTING SCHEDULE

CLIMBER PLANTING

REFER TO PLANTING SCHEDULE

RAIN GARDEN PLANTING

REFER TO PLANTING SCHEDULE

NEUTRAL GRASSLAND ENHANCEMENT

HABITAT AREAS

REFER TO PLANTING SCHEDULE / SHEET 3004

NEUTRAL GRASSLAND CREATION

HABITAT AREAS

REFER TO PLANTING SCHEDULE / SHEET 3004

MODIFIED GRASSLAND PLANTING

HABITAT AREAS

REFER TO PLANTING SCHEDULE / SHEET 3004

RETAINED HABITATS

FURNITURE

FEATURE SEATING

SUBJECT TO FUTURE DETAIL

BIN

SUBJECT TO FUTURE DETAIL

LIGHTING LOCATIONS

REFER TO LIGHTING STRATEGY (ARUP)

P01.3	02/03/22	Updated for planning			
P01.2	11/08/21	Updated for planning			
P01.1	21/07/21	Issued for planning			
Rev	Date	Description of Revisions	Drawn	Chkd	Appr
Status Issued for Planning					Suitability

NetworkRail

Contractor(s)

SEED Architects

Layer studio

W

layer.studio

T

01625 523 167

E

manchester or

newcastle@layer.studio

Location/ Level

No Specific Location

Type

Drawing

Sub Type

Plan

Role

Architect

Discipline

Architecture

Volume/ System

No specific volume or system

Phasing

Proposed

Grip Stage

4

Project

Headbolt Lane Station

Drawing Title

Planning Application Drawing
Landscape Plan Zoom in 3 of 3

Designed		Signed	Date
Drawn		Signed	Date
Checked		Signed	Date
Approved		Signed	Date
Scale(s)	1:400	ELR & Mileage	
Alternative Reference		Sheet	3 of 3
Drawing Number		Revision	
170248-1584-ZZ-ZZZ-DRG-A-AR-013032		P01.3	

Indicative locations of trees removed, for further detail refer to Headbolt Lane Tree Survey Plan Figures 1.1 &2

LOCATION PLAN

SCALE 1:5000 @ A1

Sheet Size A1 594 x 841