


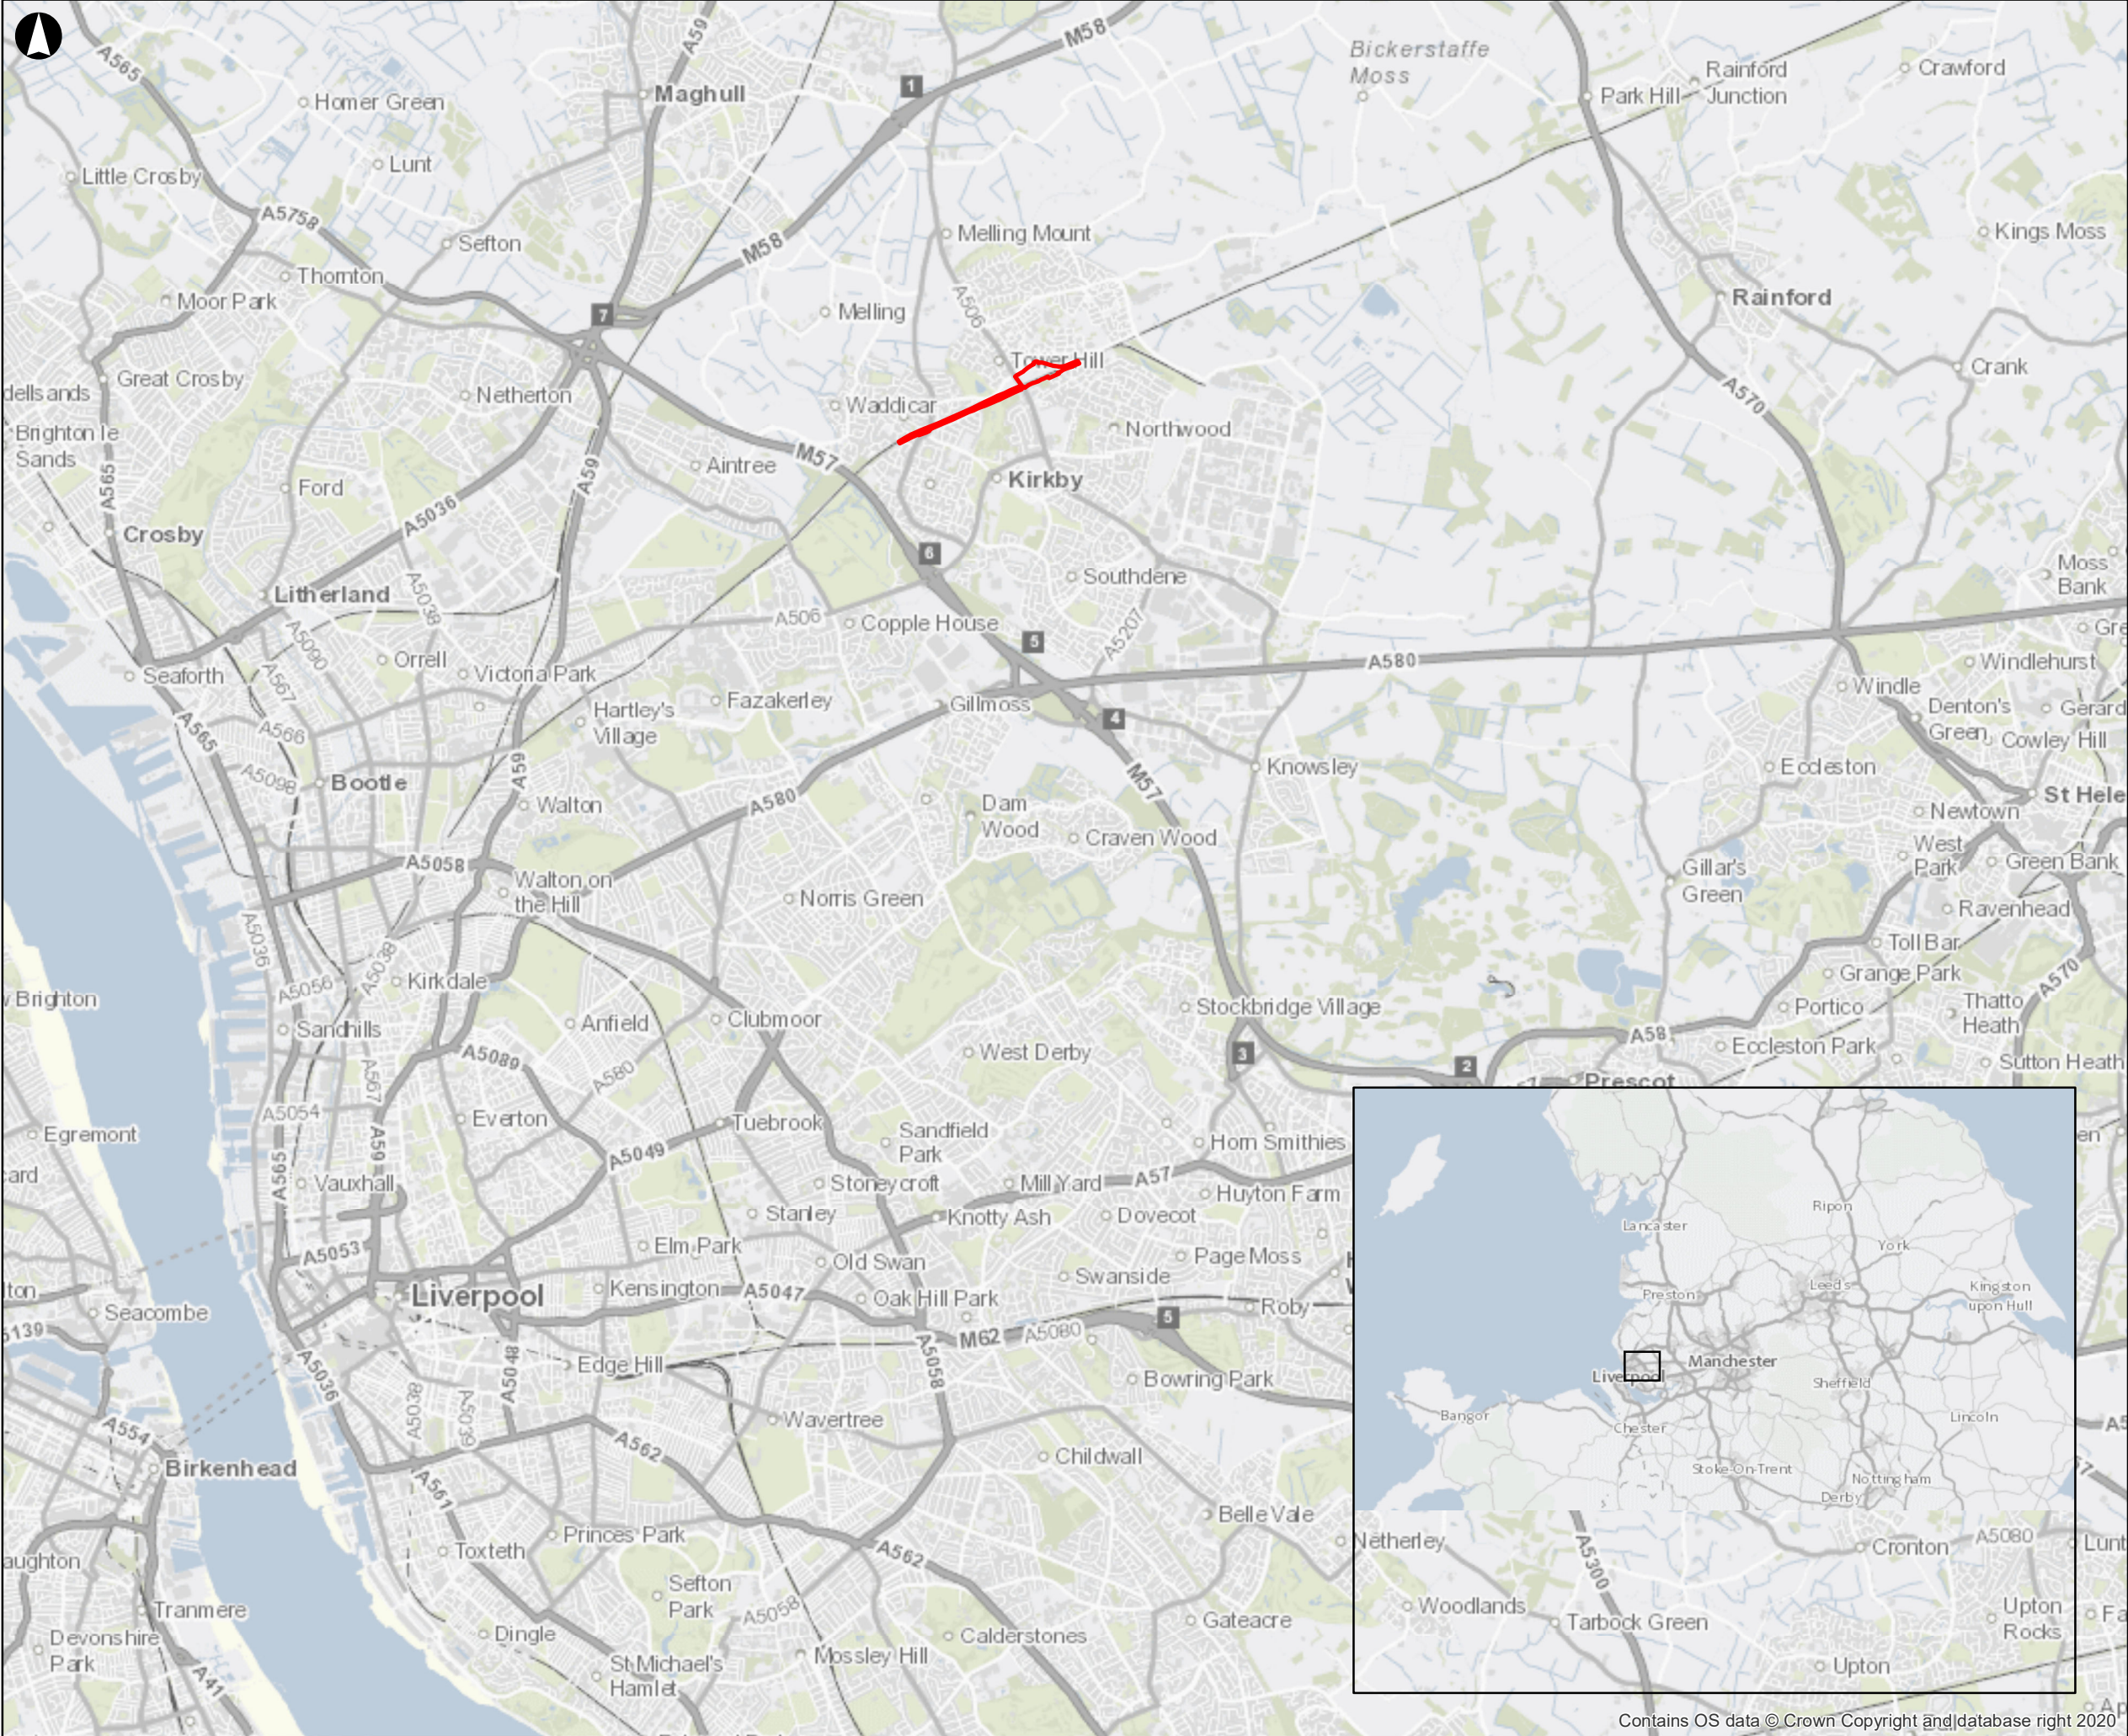


Legend

 Proposed Red Line Boundary

© Copyright Information

P1	16-08-21	JK	EB	EC
Issue	Date	By	Chkd	Appd

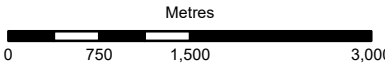

ARUP

78 East Street
Leeds LS9 8EE
Tel +44 113 242 8498
www.arup.com

Applicant
Network Rail

Job Title
**170248 Headbolt Lane
New Station GRIP 4**

**Figure 1.1
Scheme Location**

Scale at A3
1:62,500

Job No 276736-00	Drawing Status Issue	Issue P1
Drawing No 276736/1.1		