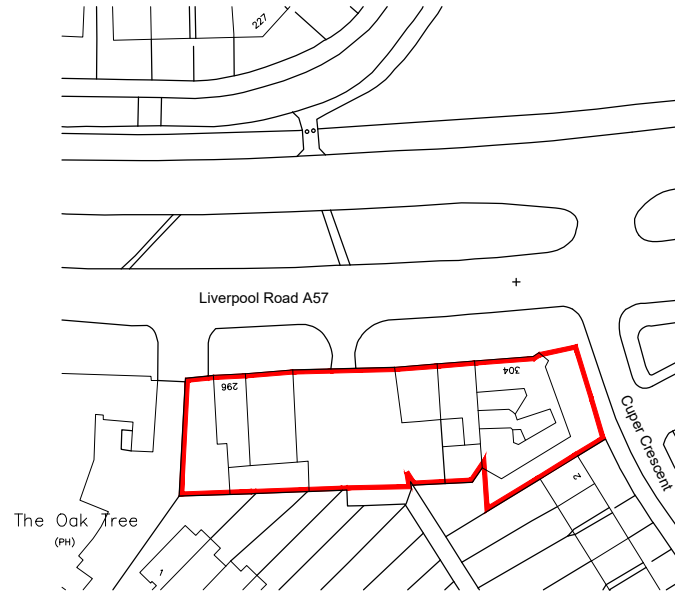


0 10 20 30 40 50m
Scale 1:1250

NOTES

AEWTP030C

- All dimensions and levels are to be checked on site.
- Any discrepancies are to be reported to the architect before any work commences
- This drawing shall not be scaled to ascertain any dimensions. Work to figured dimensions only.
- This drawing shall not be reproduced without express written permission from AEW.
- Title overlay drawings and ownership boundaries are produced using all reasonable endeavors. AEW cannot be responsible for the accuracy or scale discrepancy of base plans supplied to them.
- All works are to be undertaken in accordance with Building Regulations and the latest British Standards.
- All proprietary materials and products are to be used strictly in accordance with the manufacturers recommendations.

CDM 2015

Client notified of duties: **TBC**
Principal Designer: **TBC**

Unless noted below, all known hazards have been highlighted on the drawing:

**Red line site area = approx. 1.371sqm
= 0.34 acres**

P02	12/06/2024	TS	DOH
Client name updated. Red boundary amended			
P01	03/04/2024	TS	DOH
Initial Issue			
REV	Date	Drawn by: -	Checked by: -
Status	Purpose of Issue		
S4	For Approval		
drawing stage			
Stage 3 Spatial Coordination			
client			

Concept Property UK Ltd

project
Tyre Outlet
Liverpool Road, Huyton

drawing title
Location Plan

date 03/04/2024 drawn TS
scale@A4 1:1250 checked DOH

Rev
P02

Job No
13878-AEW-SI-XX-DR-A-0501

aew architects
0161 214 4370
www.aewarchitects.com

aew