



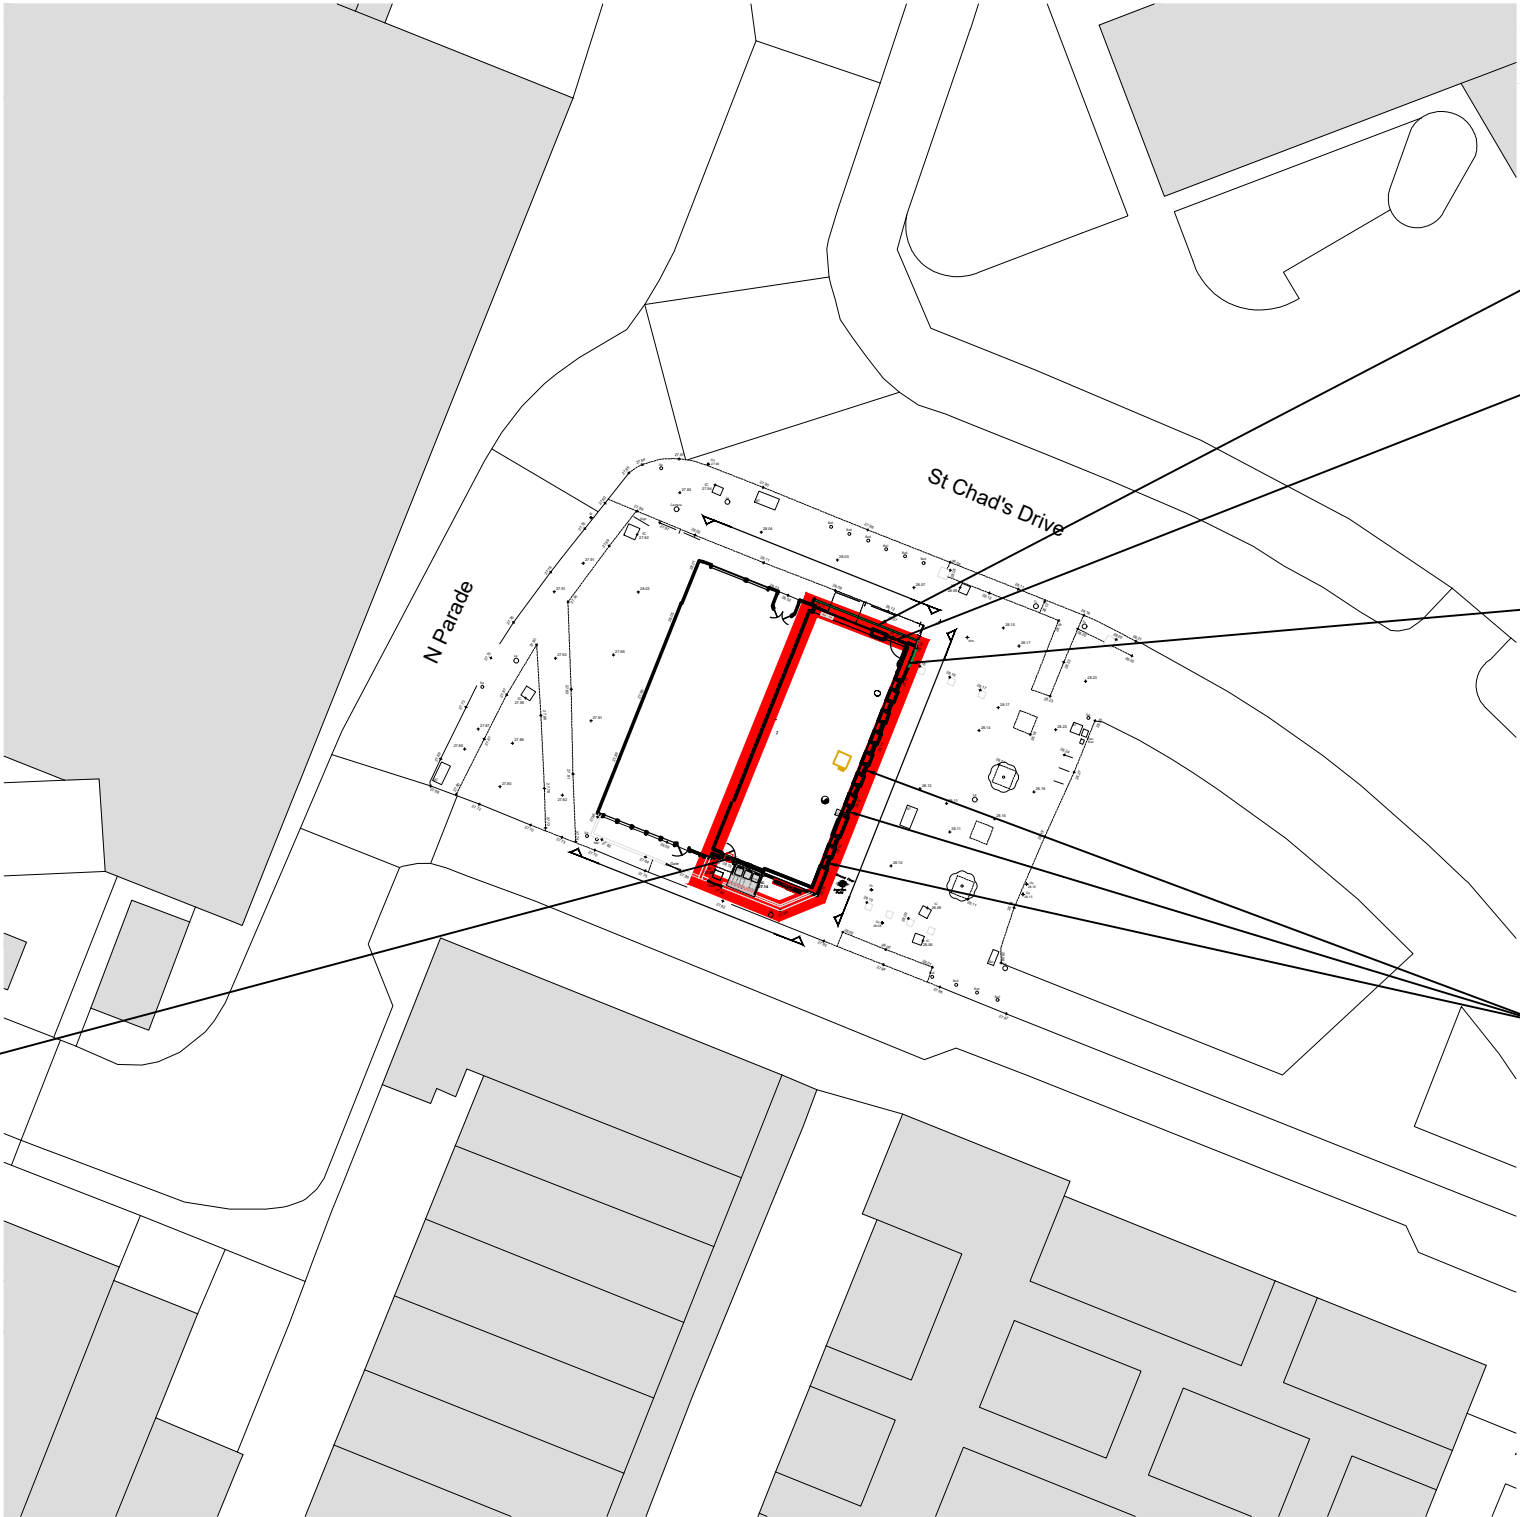

NOTES

- Check all dimensions on site.
- Subject to survey.
- Subject to site inspection.
- Site boundary lines are indicative only.

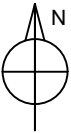

Key:

Application Site

Fascia Sign:
Illuminated Fascia Sign. For details refer to drg no 13002 - Proposed Elevations.

Main Entrance

Logo Sign:
Illuminated Fascia Sign. For details refer to drg no 13002 - Proposed Elevations.

Vinyl Signs:
3 no of Domion's logo vinyl prints on blocked windows.
For details refer to drg no 13002 - Proposed Elevations.

New Rear FE Door

01	13/06/25	HCH	Planning Issue
Rev	Date	By	Description

Revision Schedule



THIS DRAWING AND/OR SPECIFICATION IS THE SOLE PROPERTY AND COPYRIGHT OF DOMINO'S PIZZA AND MAY NOT BE DISCLOSED TO ANY THIRD PARTY OR REPRODUCED WITHOUT THE PRIOR WRITTEN CONSENT OF AN AUTHORISED REPRESENTATIVE OF DOMINO'S PIZZA. NO EQUIPMENT, MACHINERY OR PARTS TO WHICH THIS PLAN, DRAWING OR SPECIFICATION RELATES MAY BE MANUFACTURED TO THE ORDER OF ANY THIRD PARTY WITHOUT THE PRIOR WRITTEN CONSENT OF ANY AUTHORISED REPRESENTATIVE OF DOMINO'S PIZZA.

project
Domino's Kirkby
3 St Chad's Drive
Kirkby
L32 8RA

title
Block Plan
-
-

drawing status
Planning Issue

contract no.	scale
-	1:500 @ A3
client ref.	date
-	13/06/2025
drawn by	checked by
HCH	HCH

drawing number	revision
10128-SD-XX-00-P-A-00003	02
originator-zone-level-type-role-sheet number	



Simons Design Ltd
architects
Newland House, The Point, Weaver Road, Lincoln,
Lincolnshire, LN6 3QN
T: +44 (0) 1522 815 114
E: info@simons-design.co.uk
www.simons-design.co.uk



01 - Block Plan

Scale: 1 : 500

1:500

