


SCALE BAR 1:50


STATUS
PLANNING

© Copyright of PM DESIGNS®. All rights reserved. ALL dimensions are in millimetres unless stated otherwise. ALL dimensions must be checked on site prior to construction and any discrepancies reported to the architect. Work is subject to change following detailed design.

RevNo	Revision note	Date	Signature	Checked
-------	---------------	------	-----------	---------

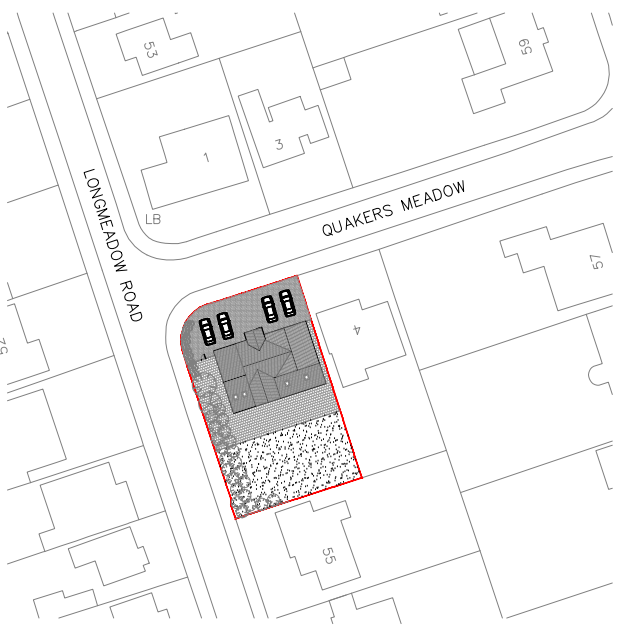


LOCATION PLAN | SCALE 1:1250

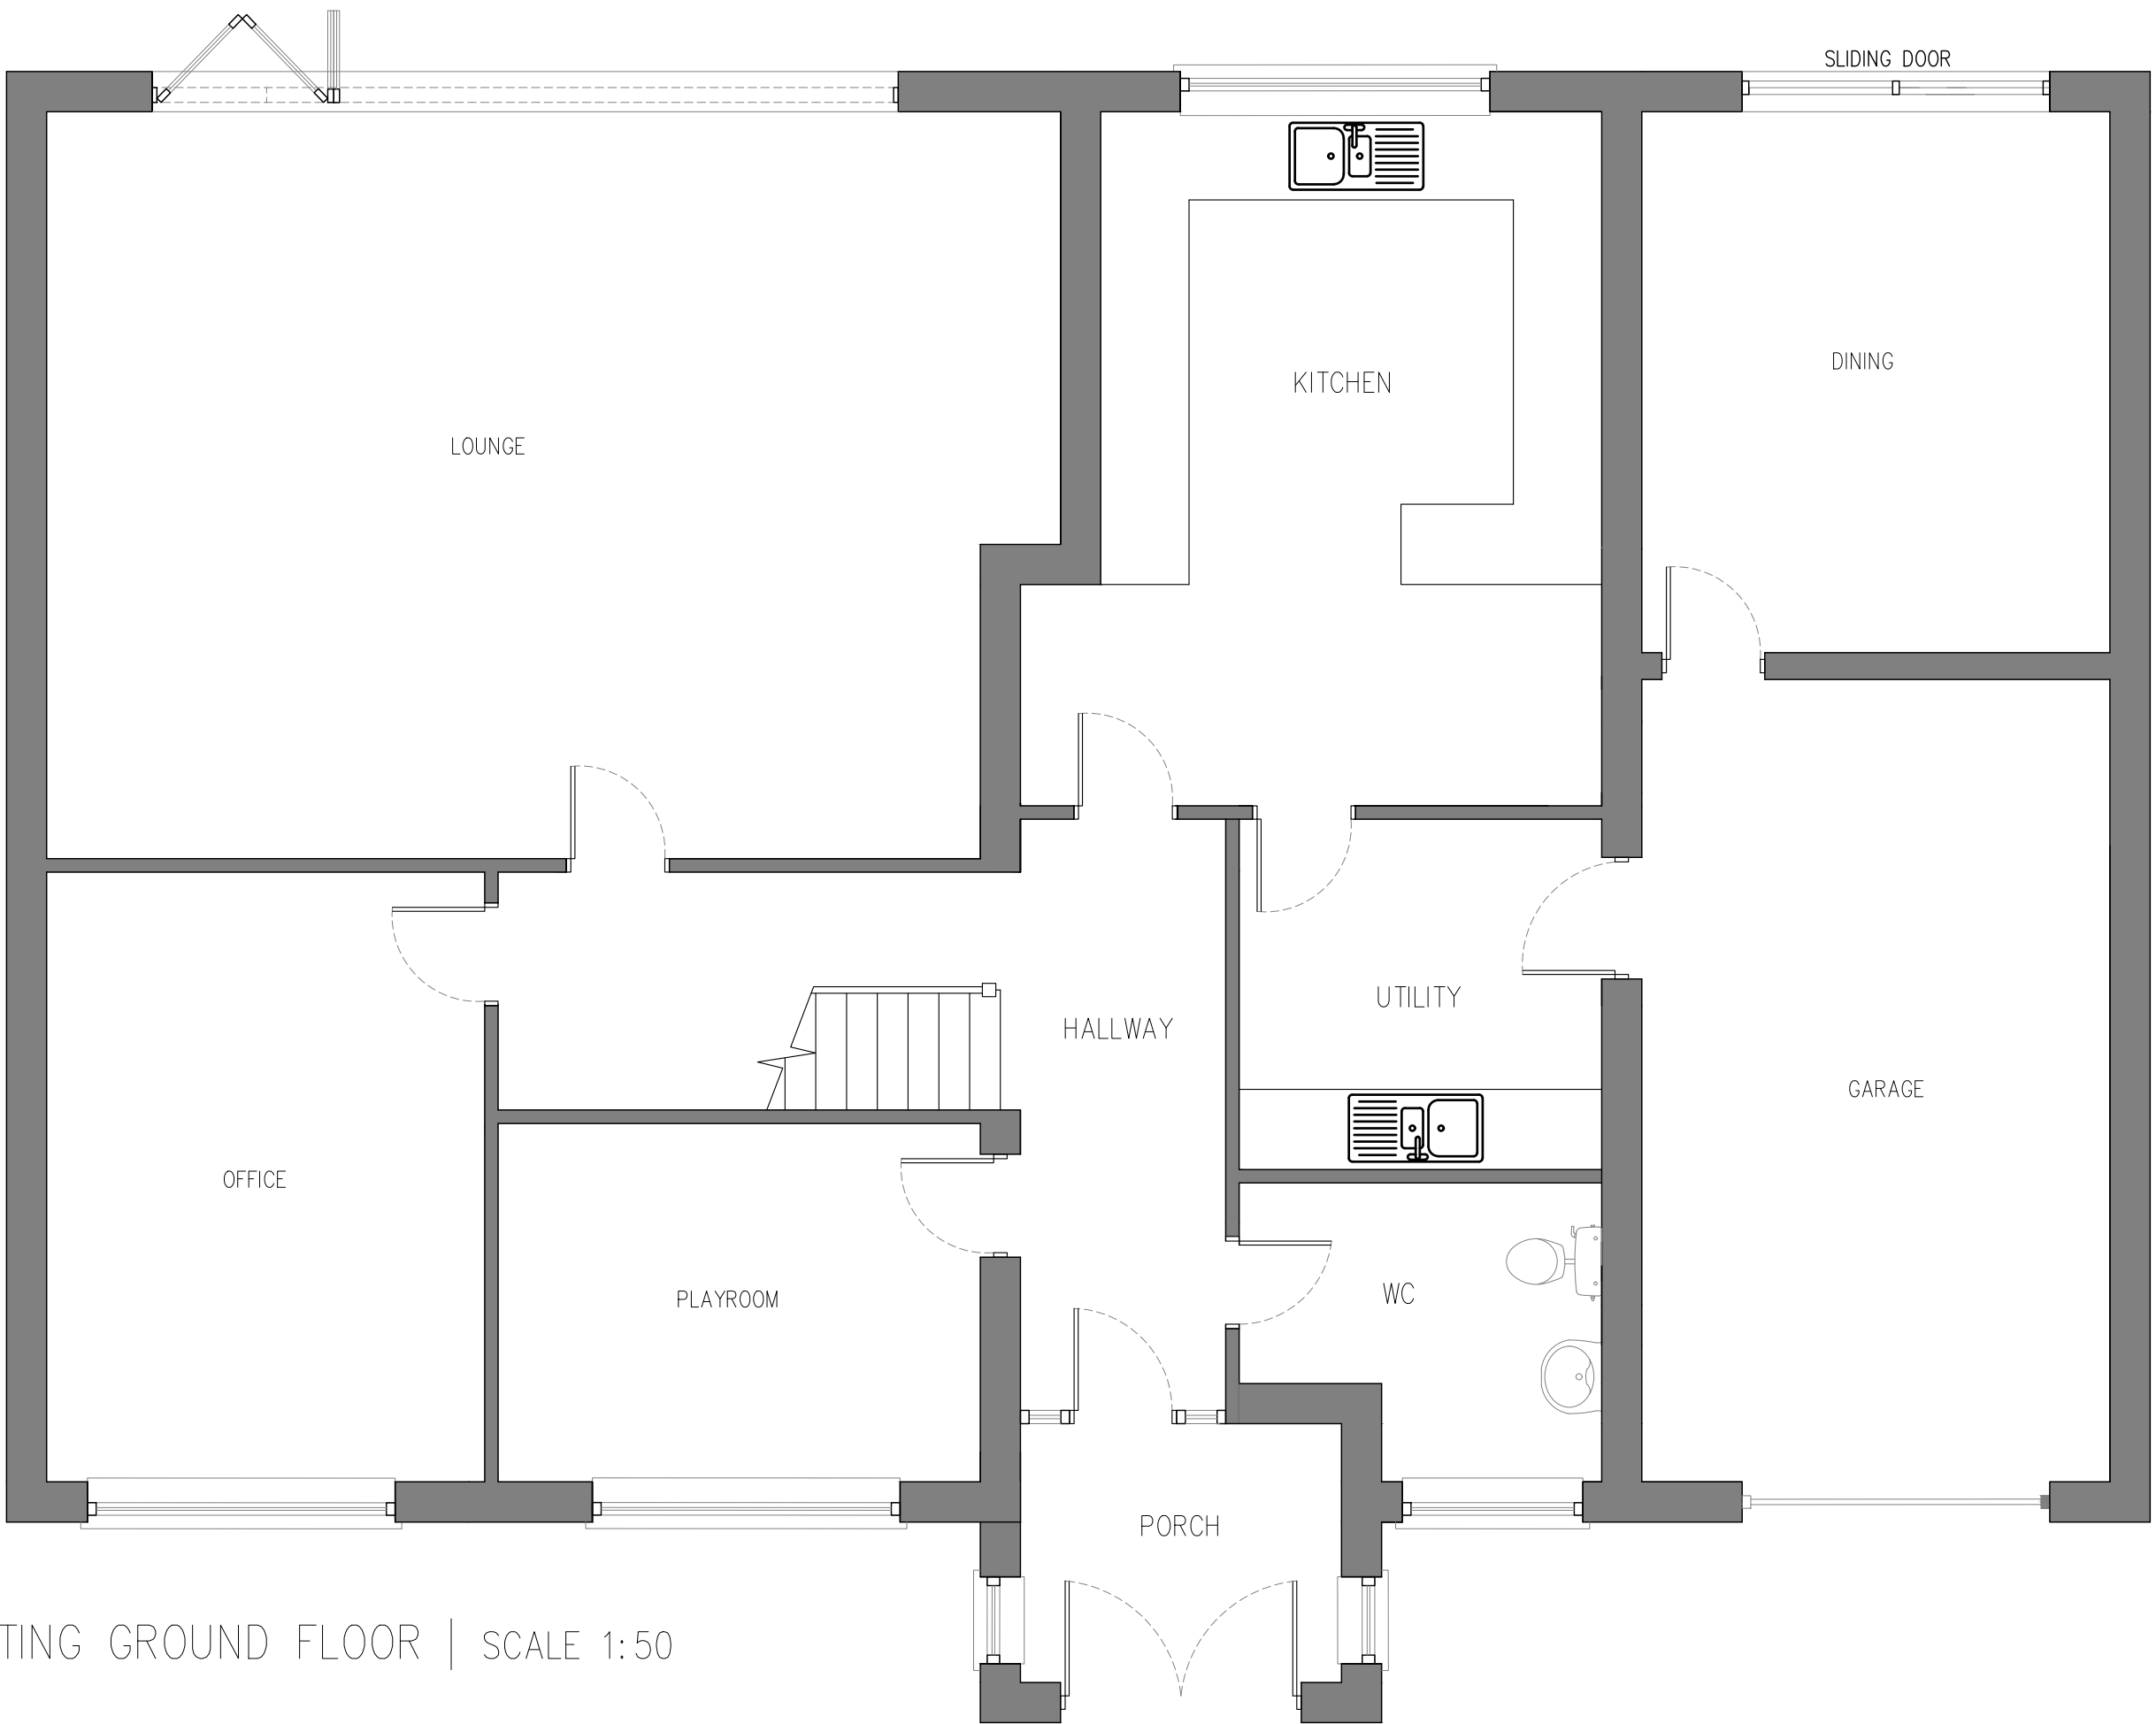


EXISTING GROUND FLOOR | SCALE 1:50



EXISTING FIRST FLOOR | SCALE 1:50

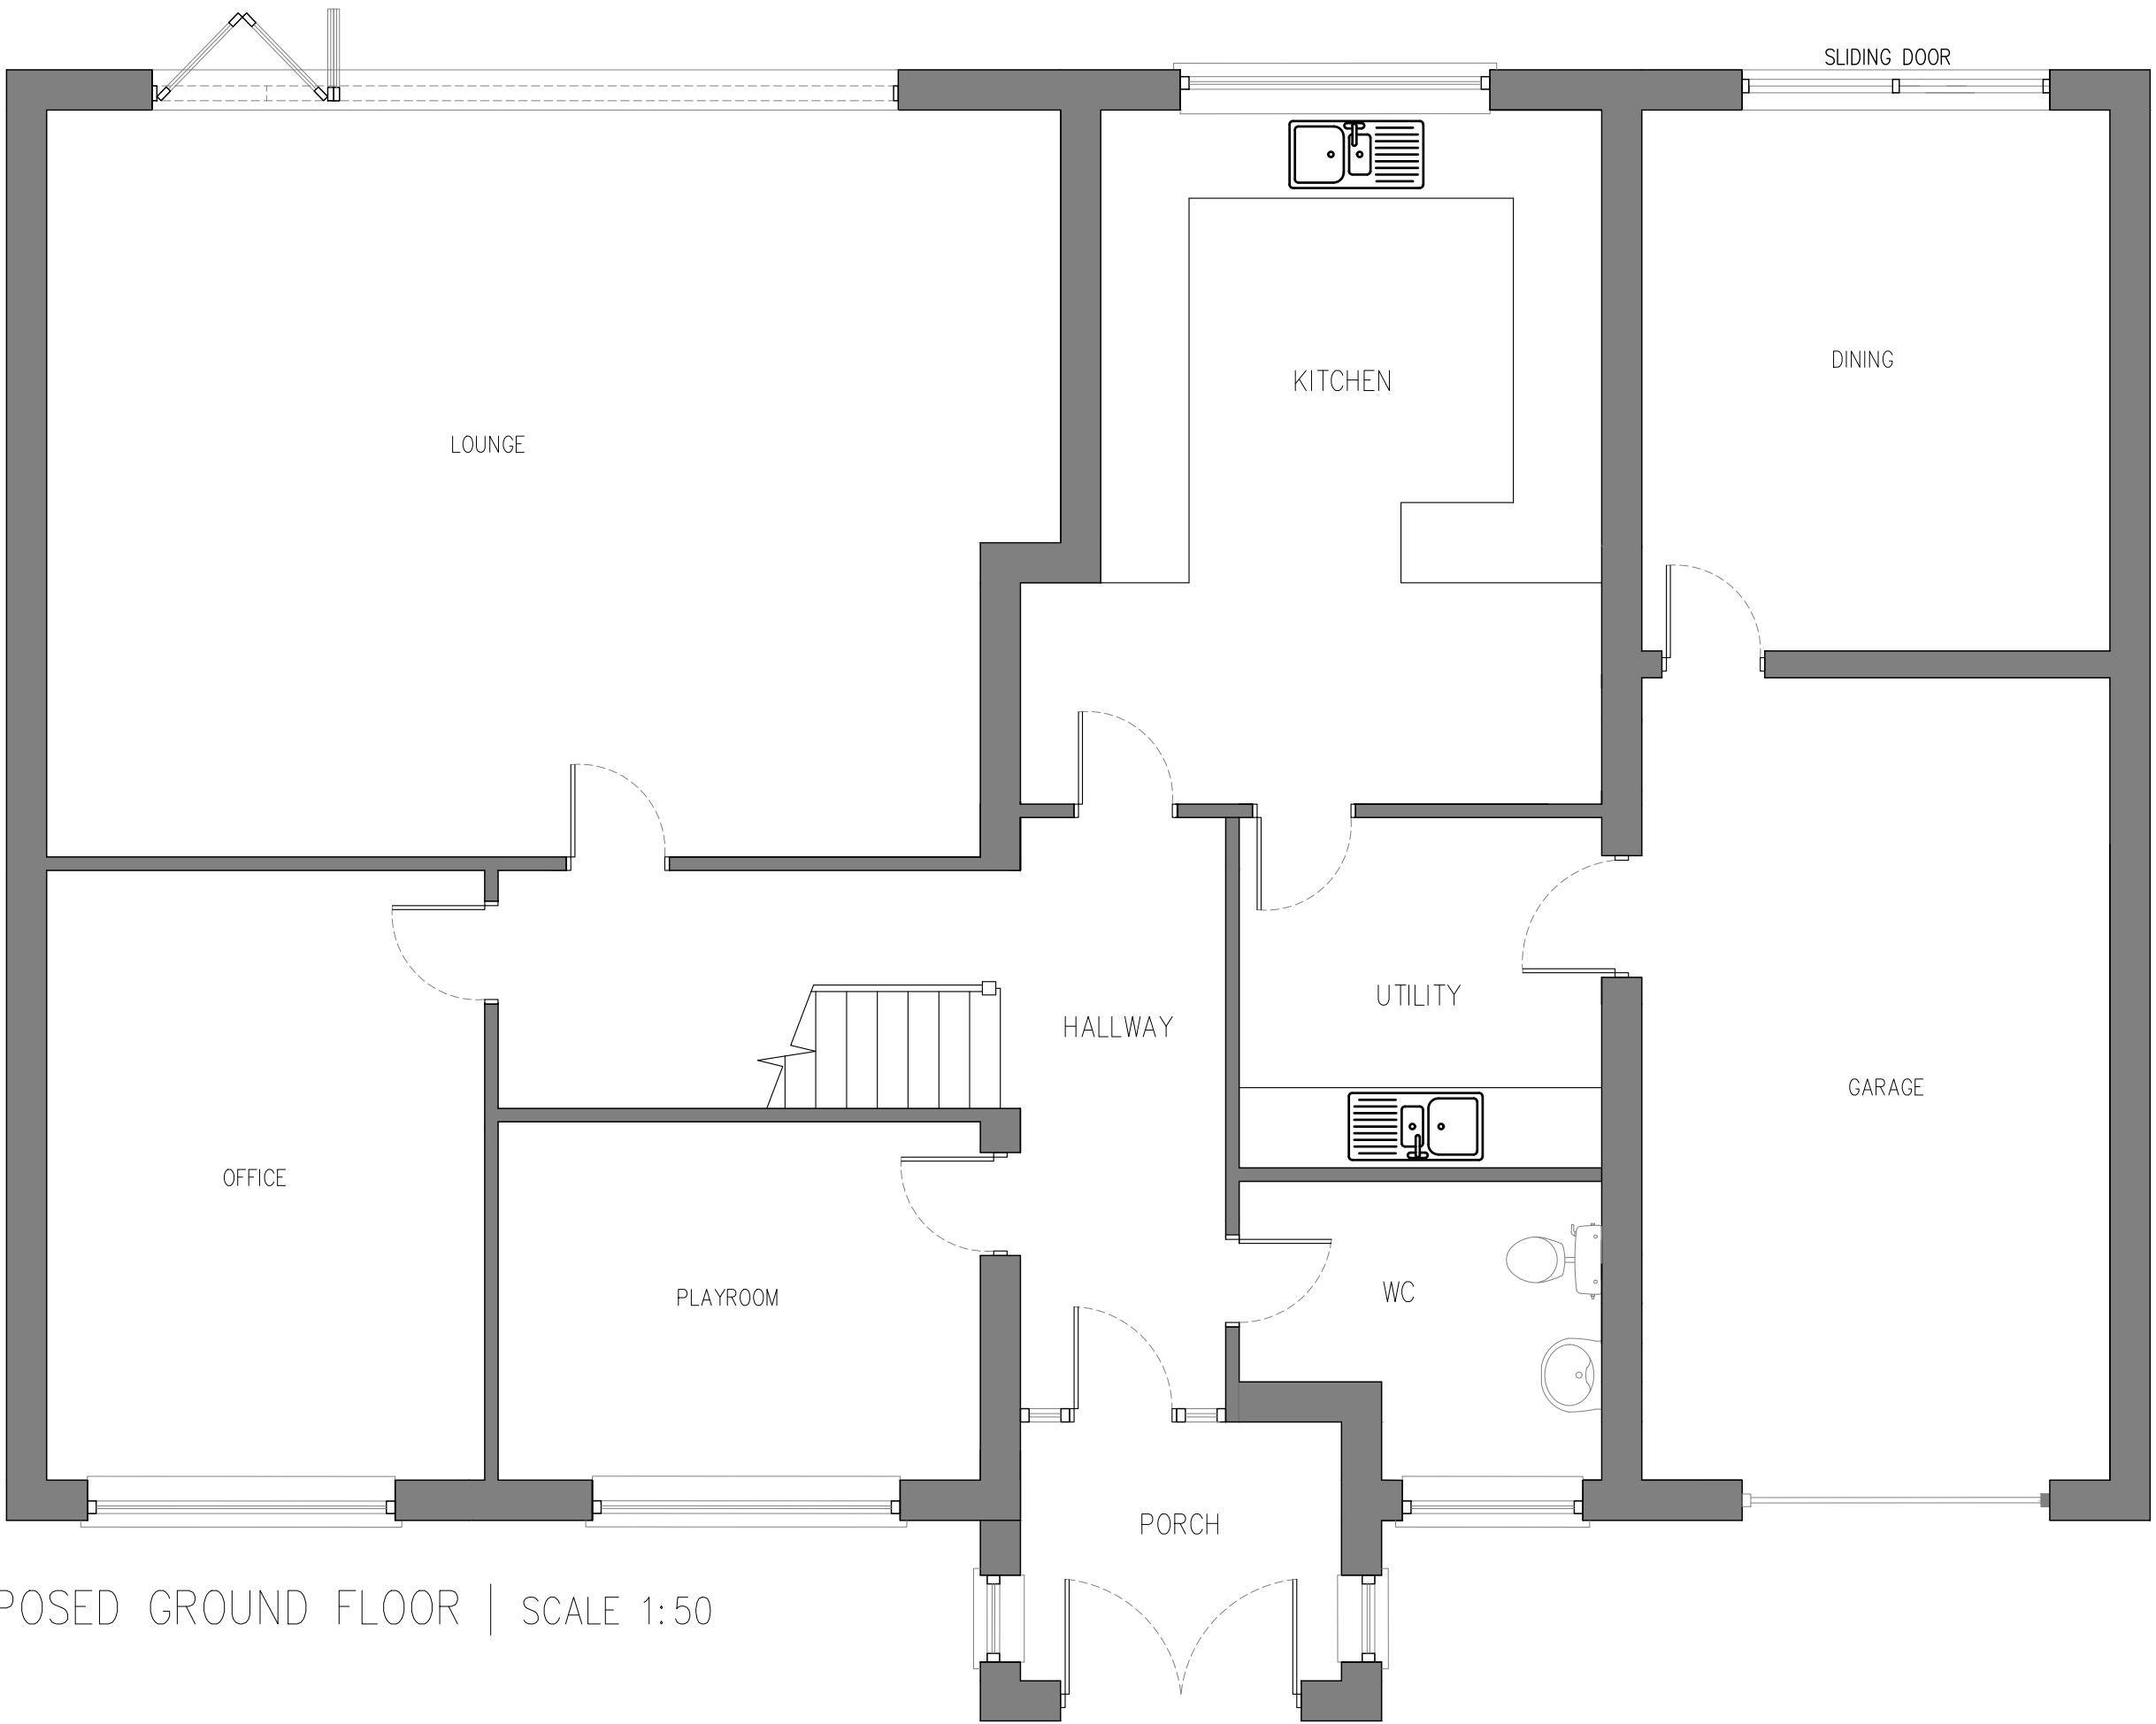

PROPOSED GROUND FLOOR | SCALE 1:50

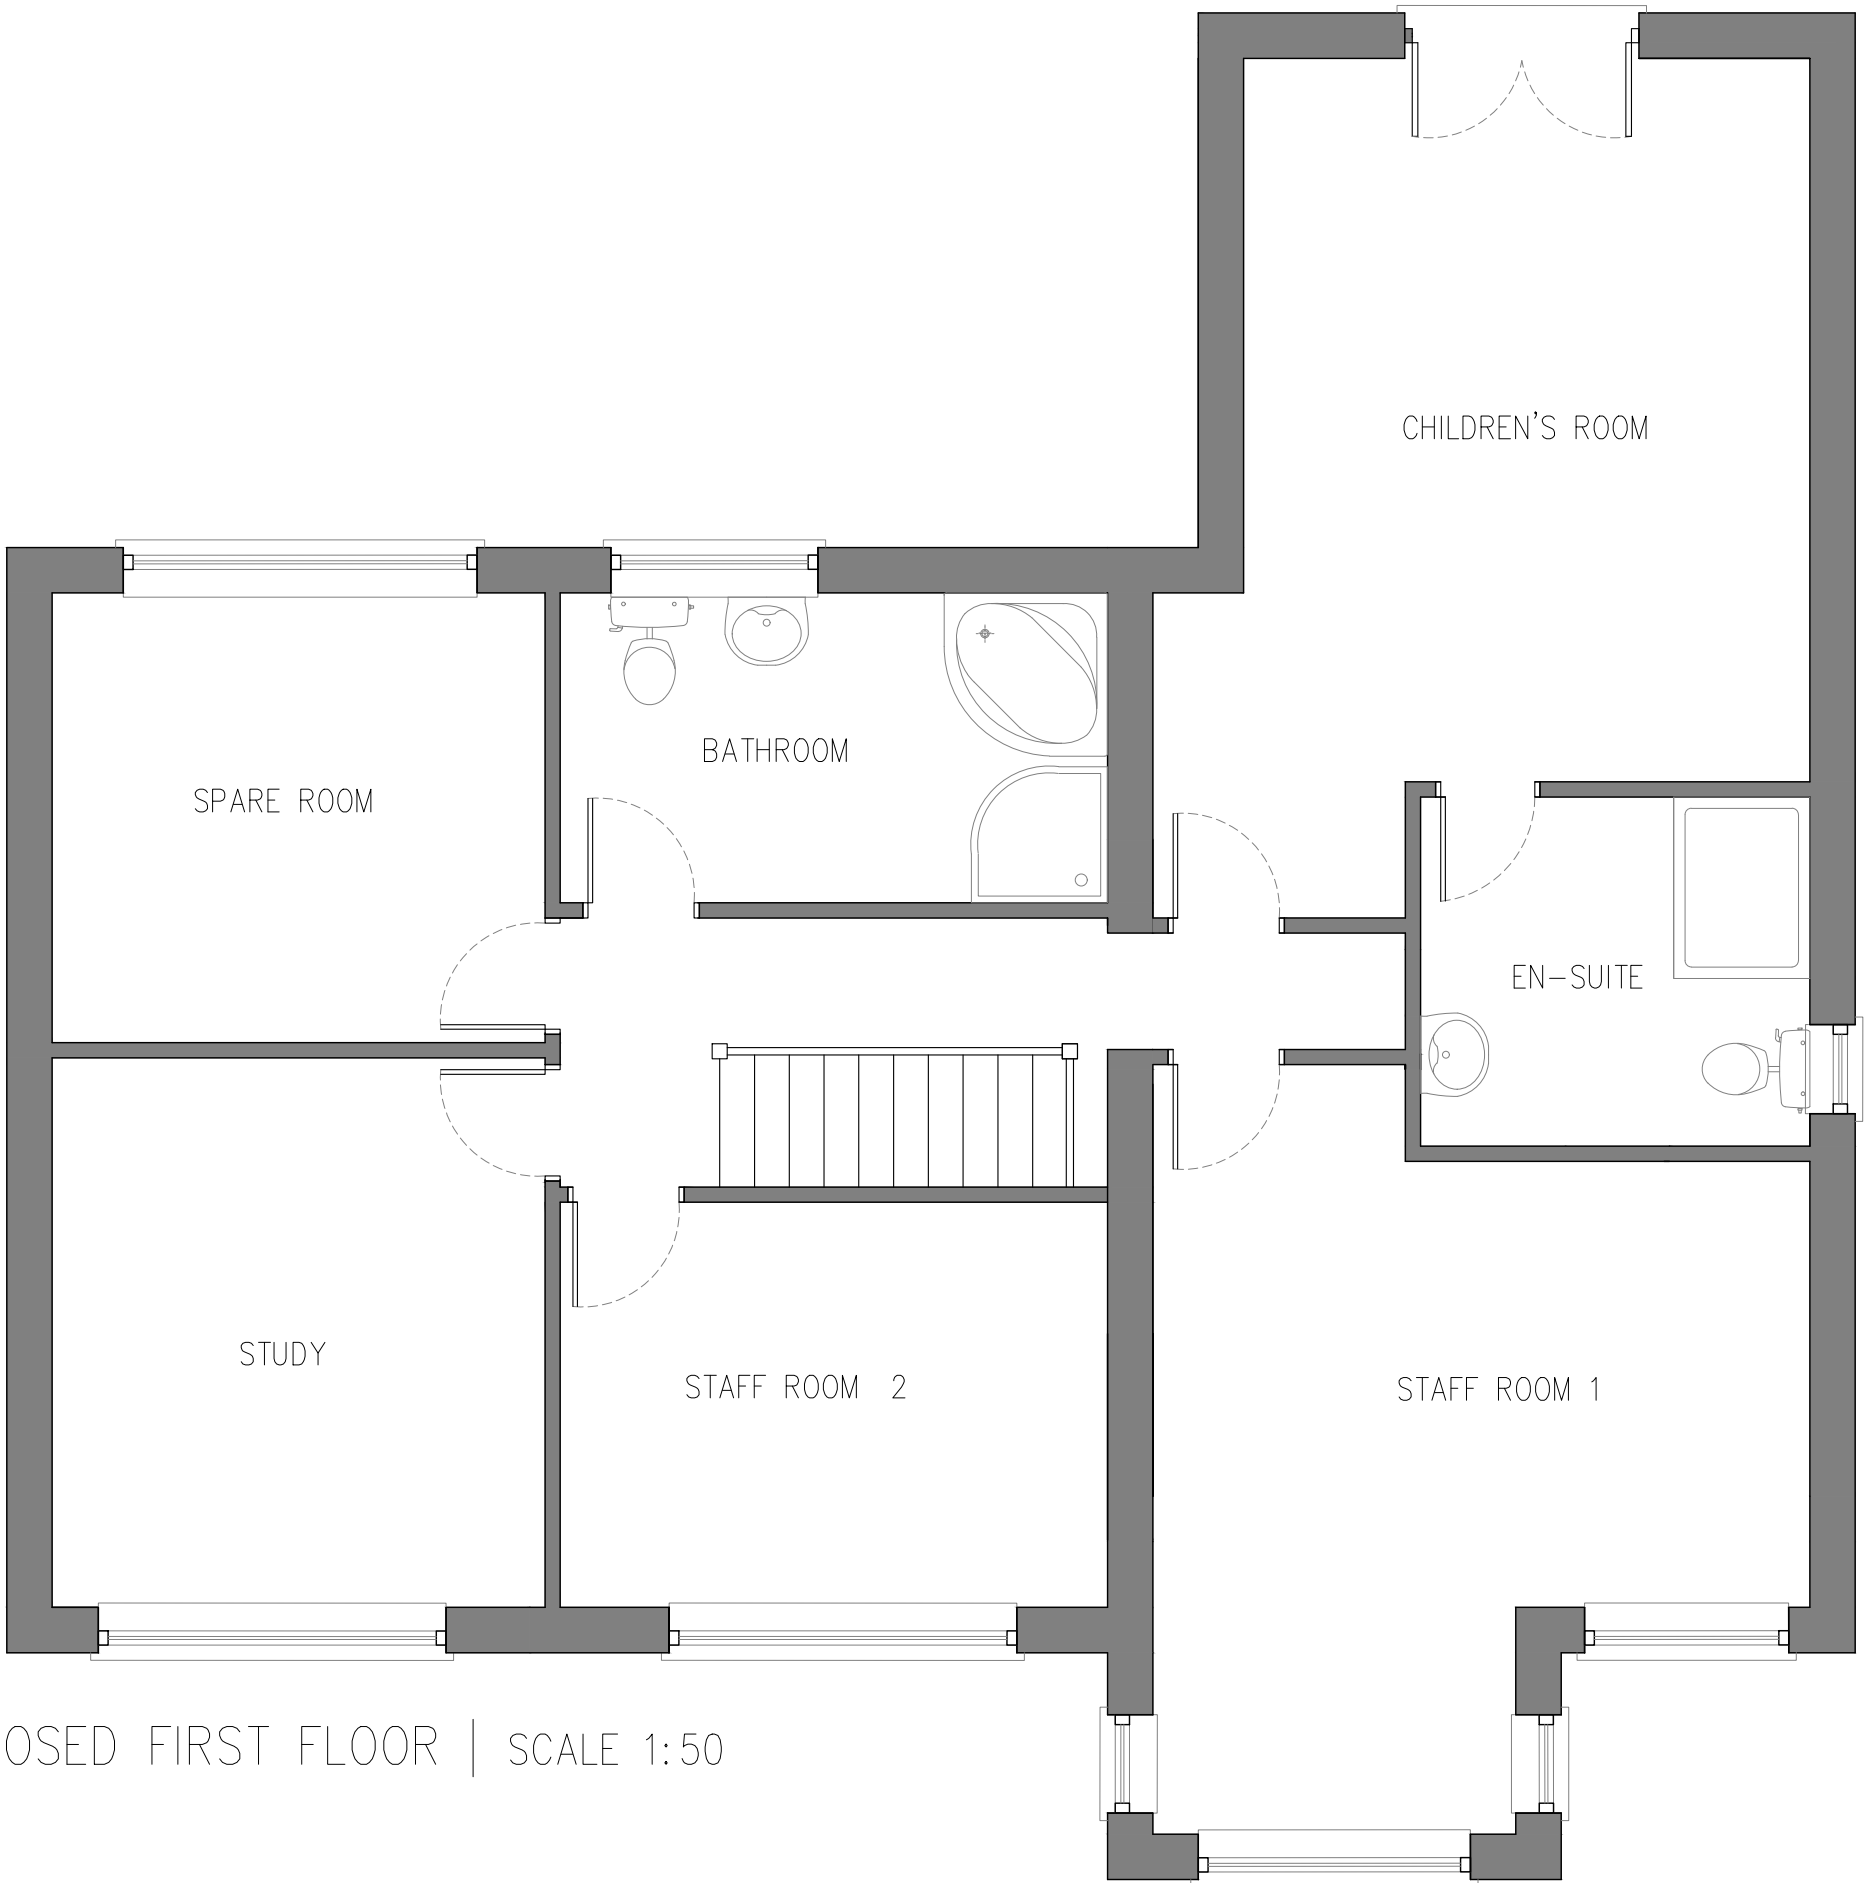

PROPOSED FIRST FLOOR | SCALE 1:50