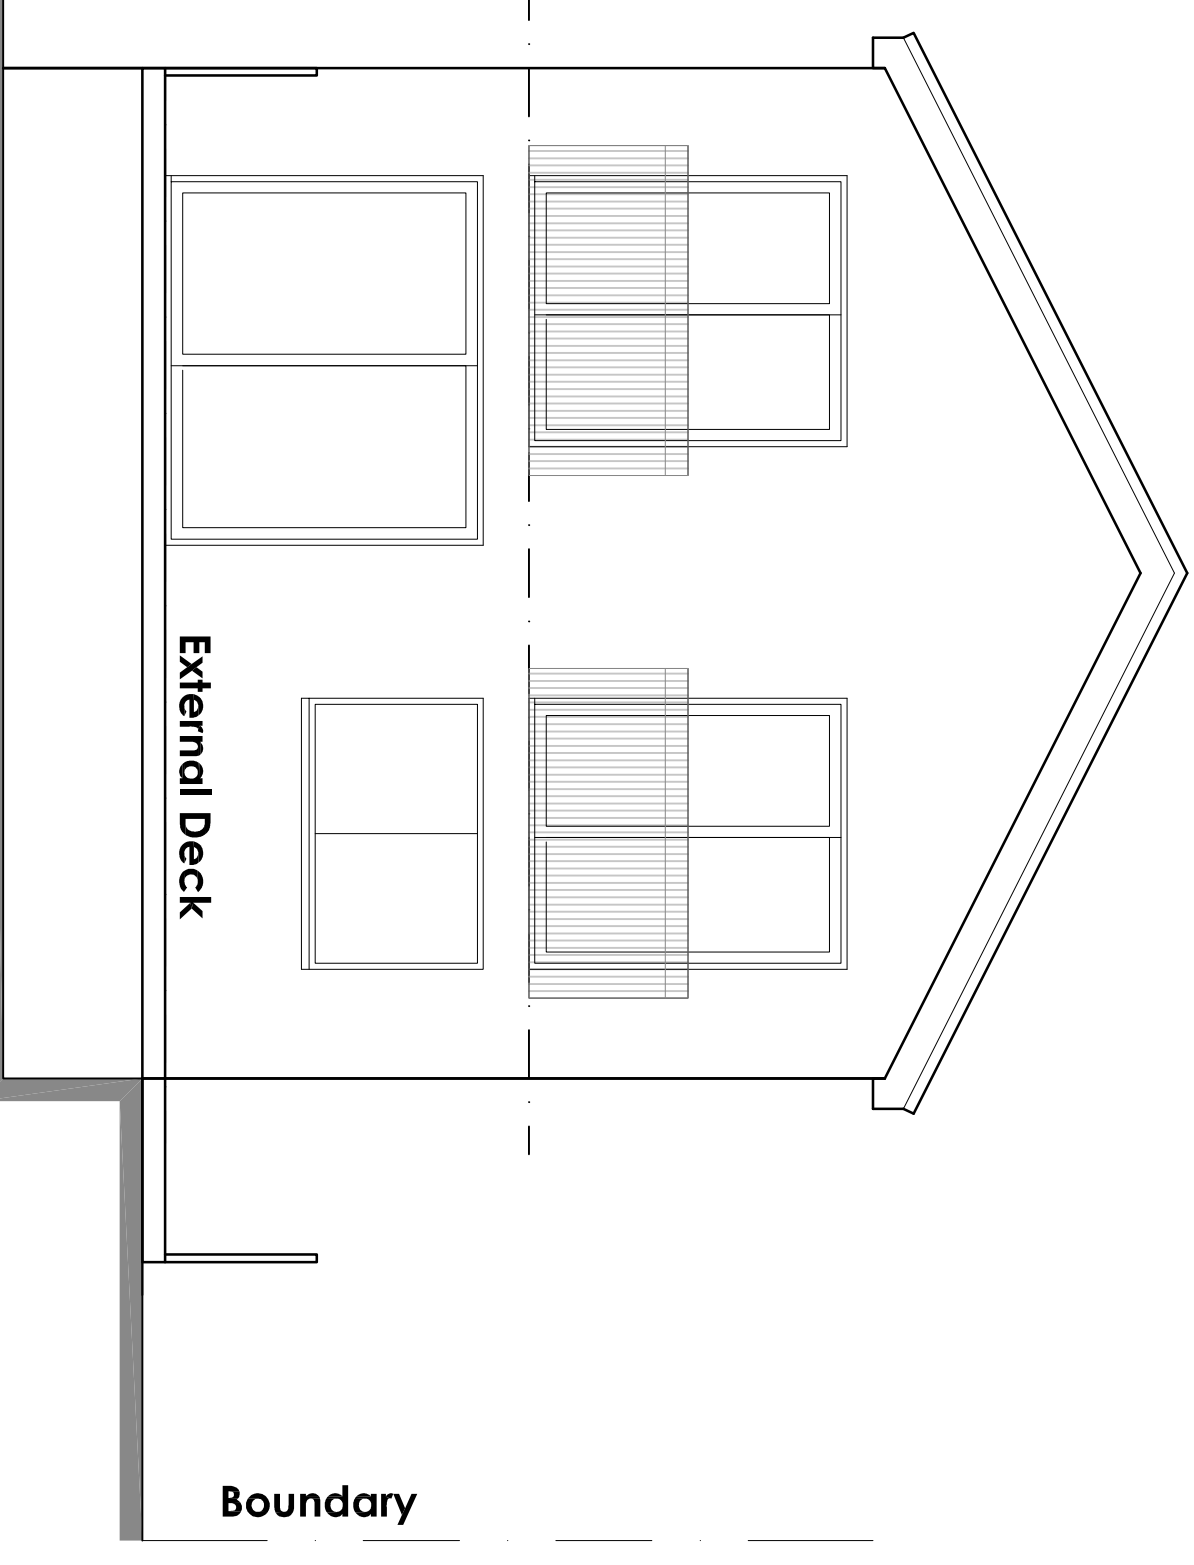
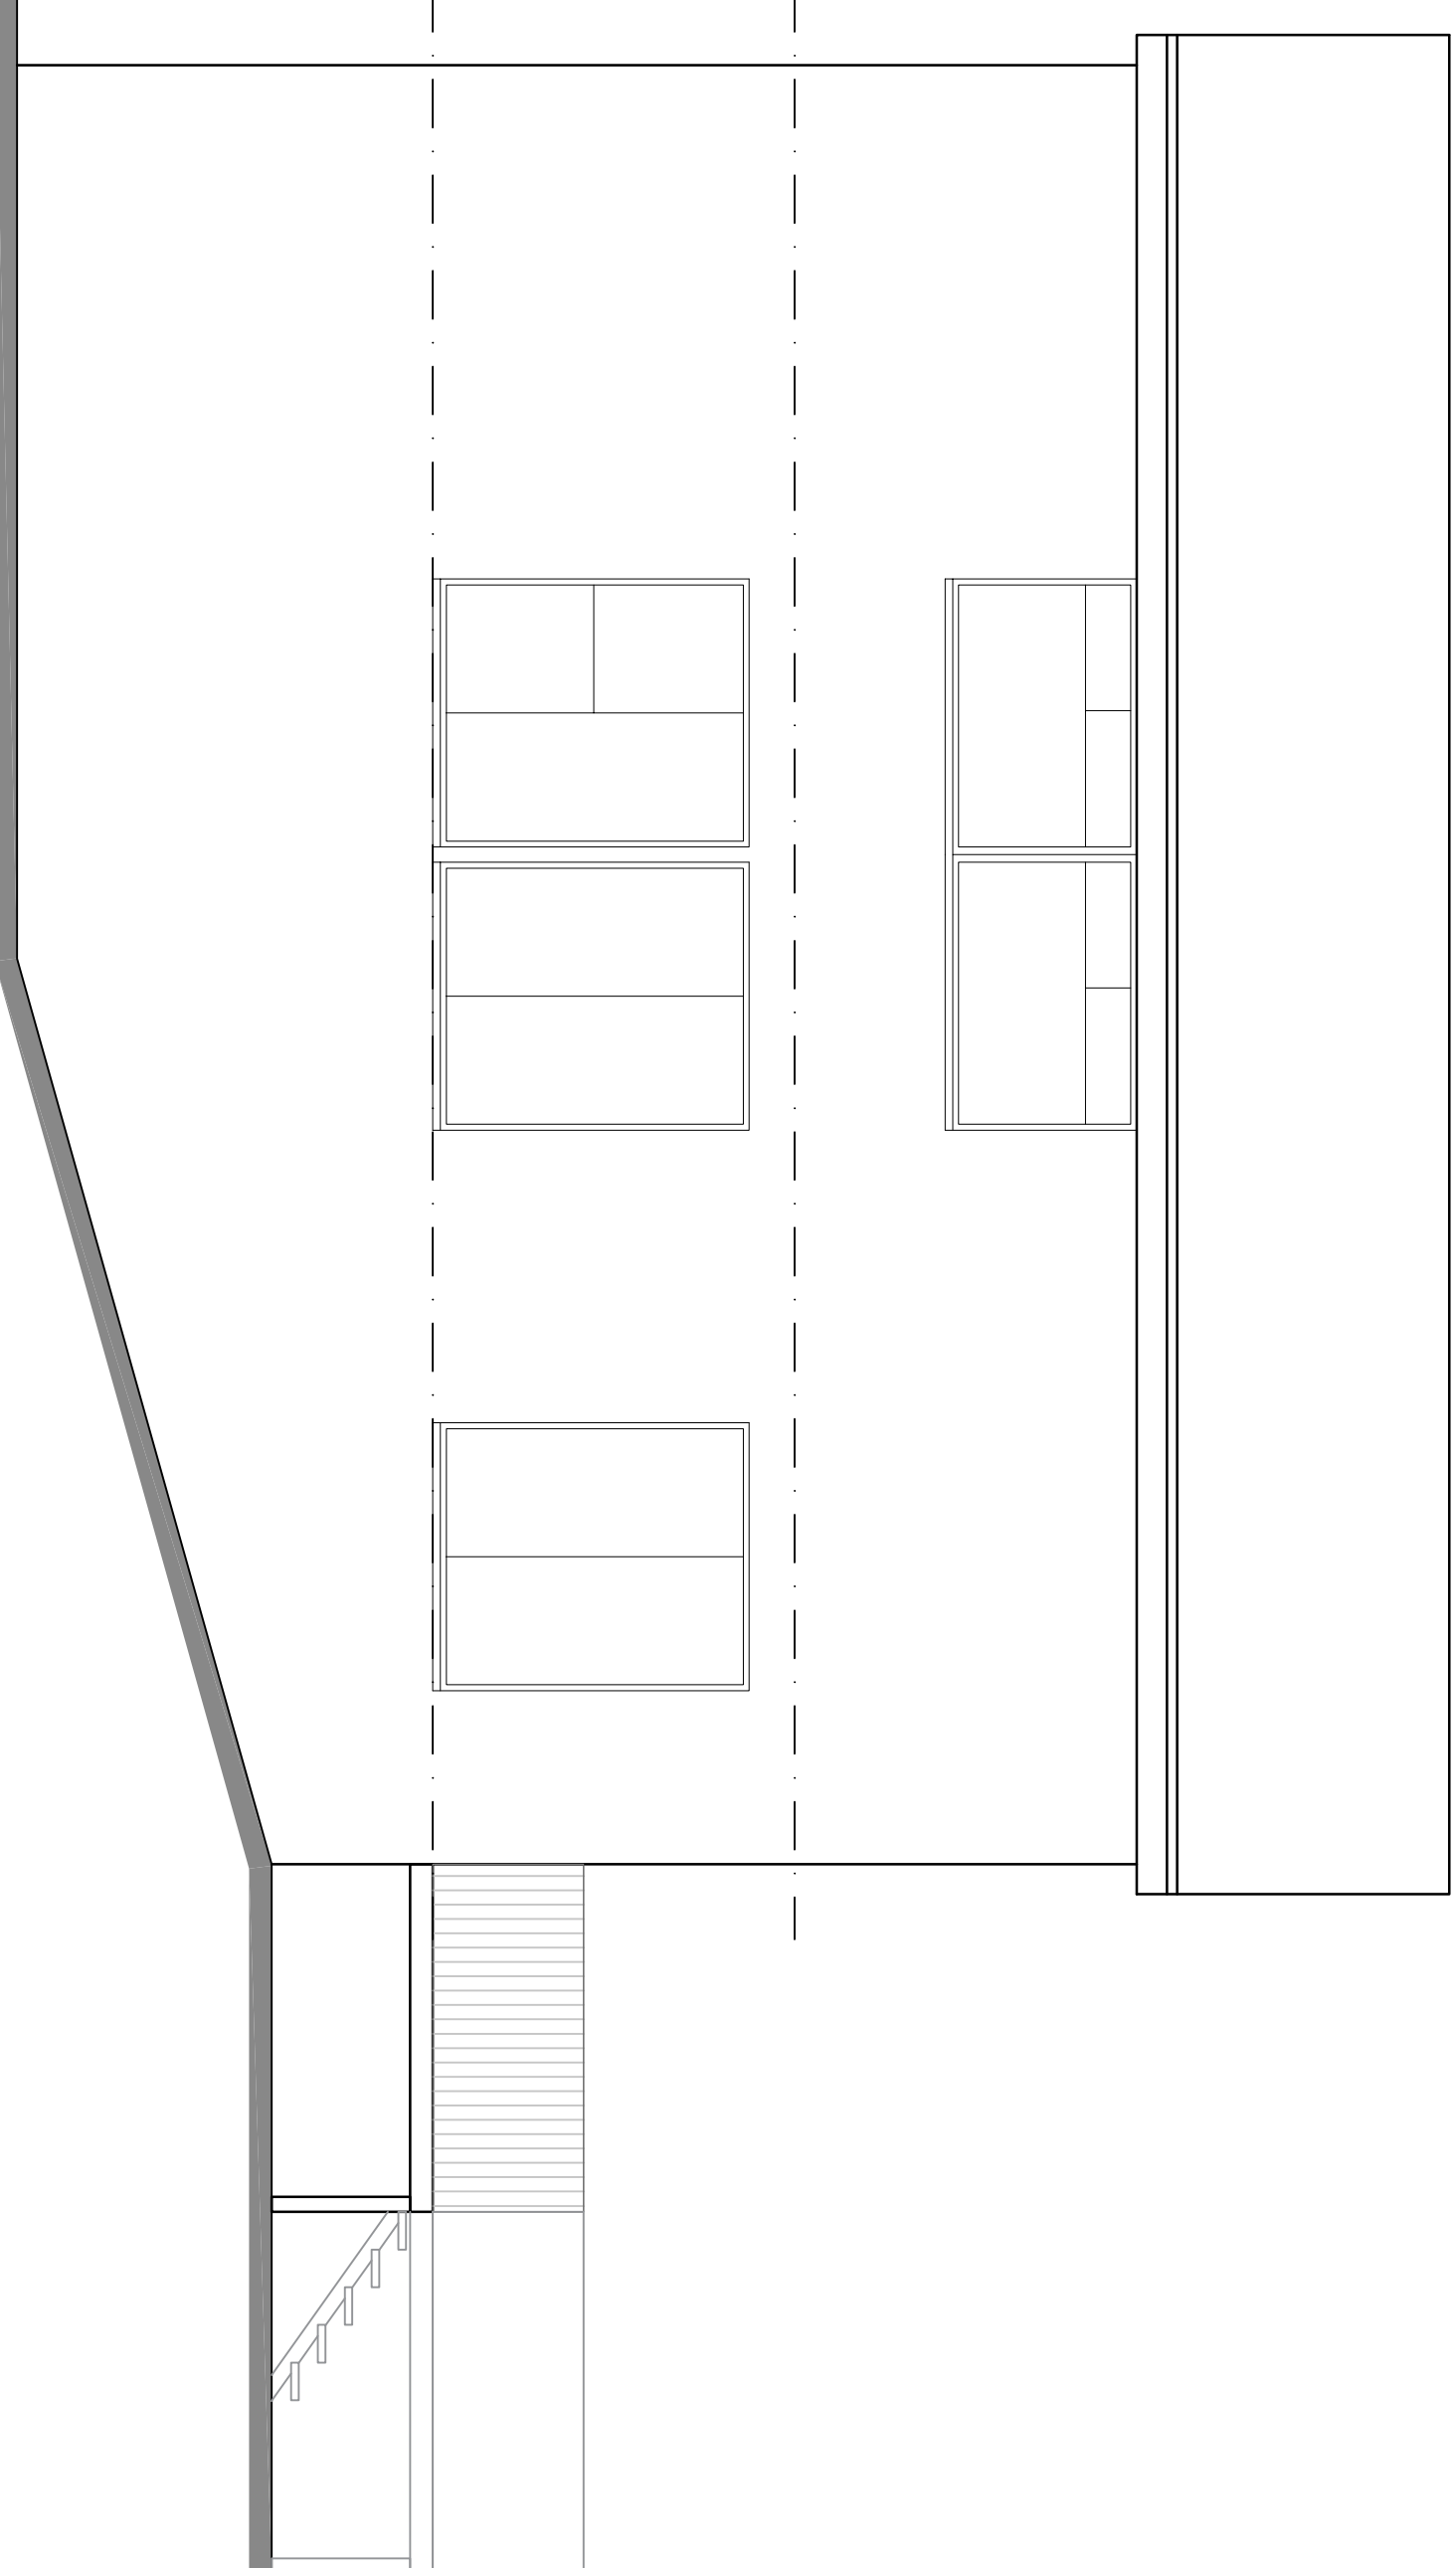
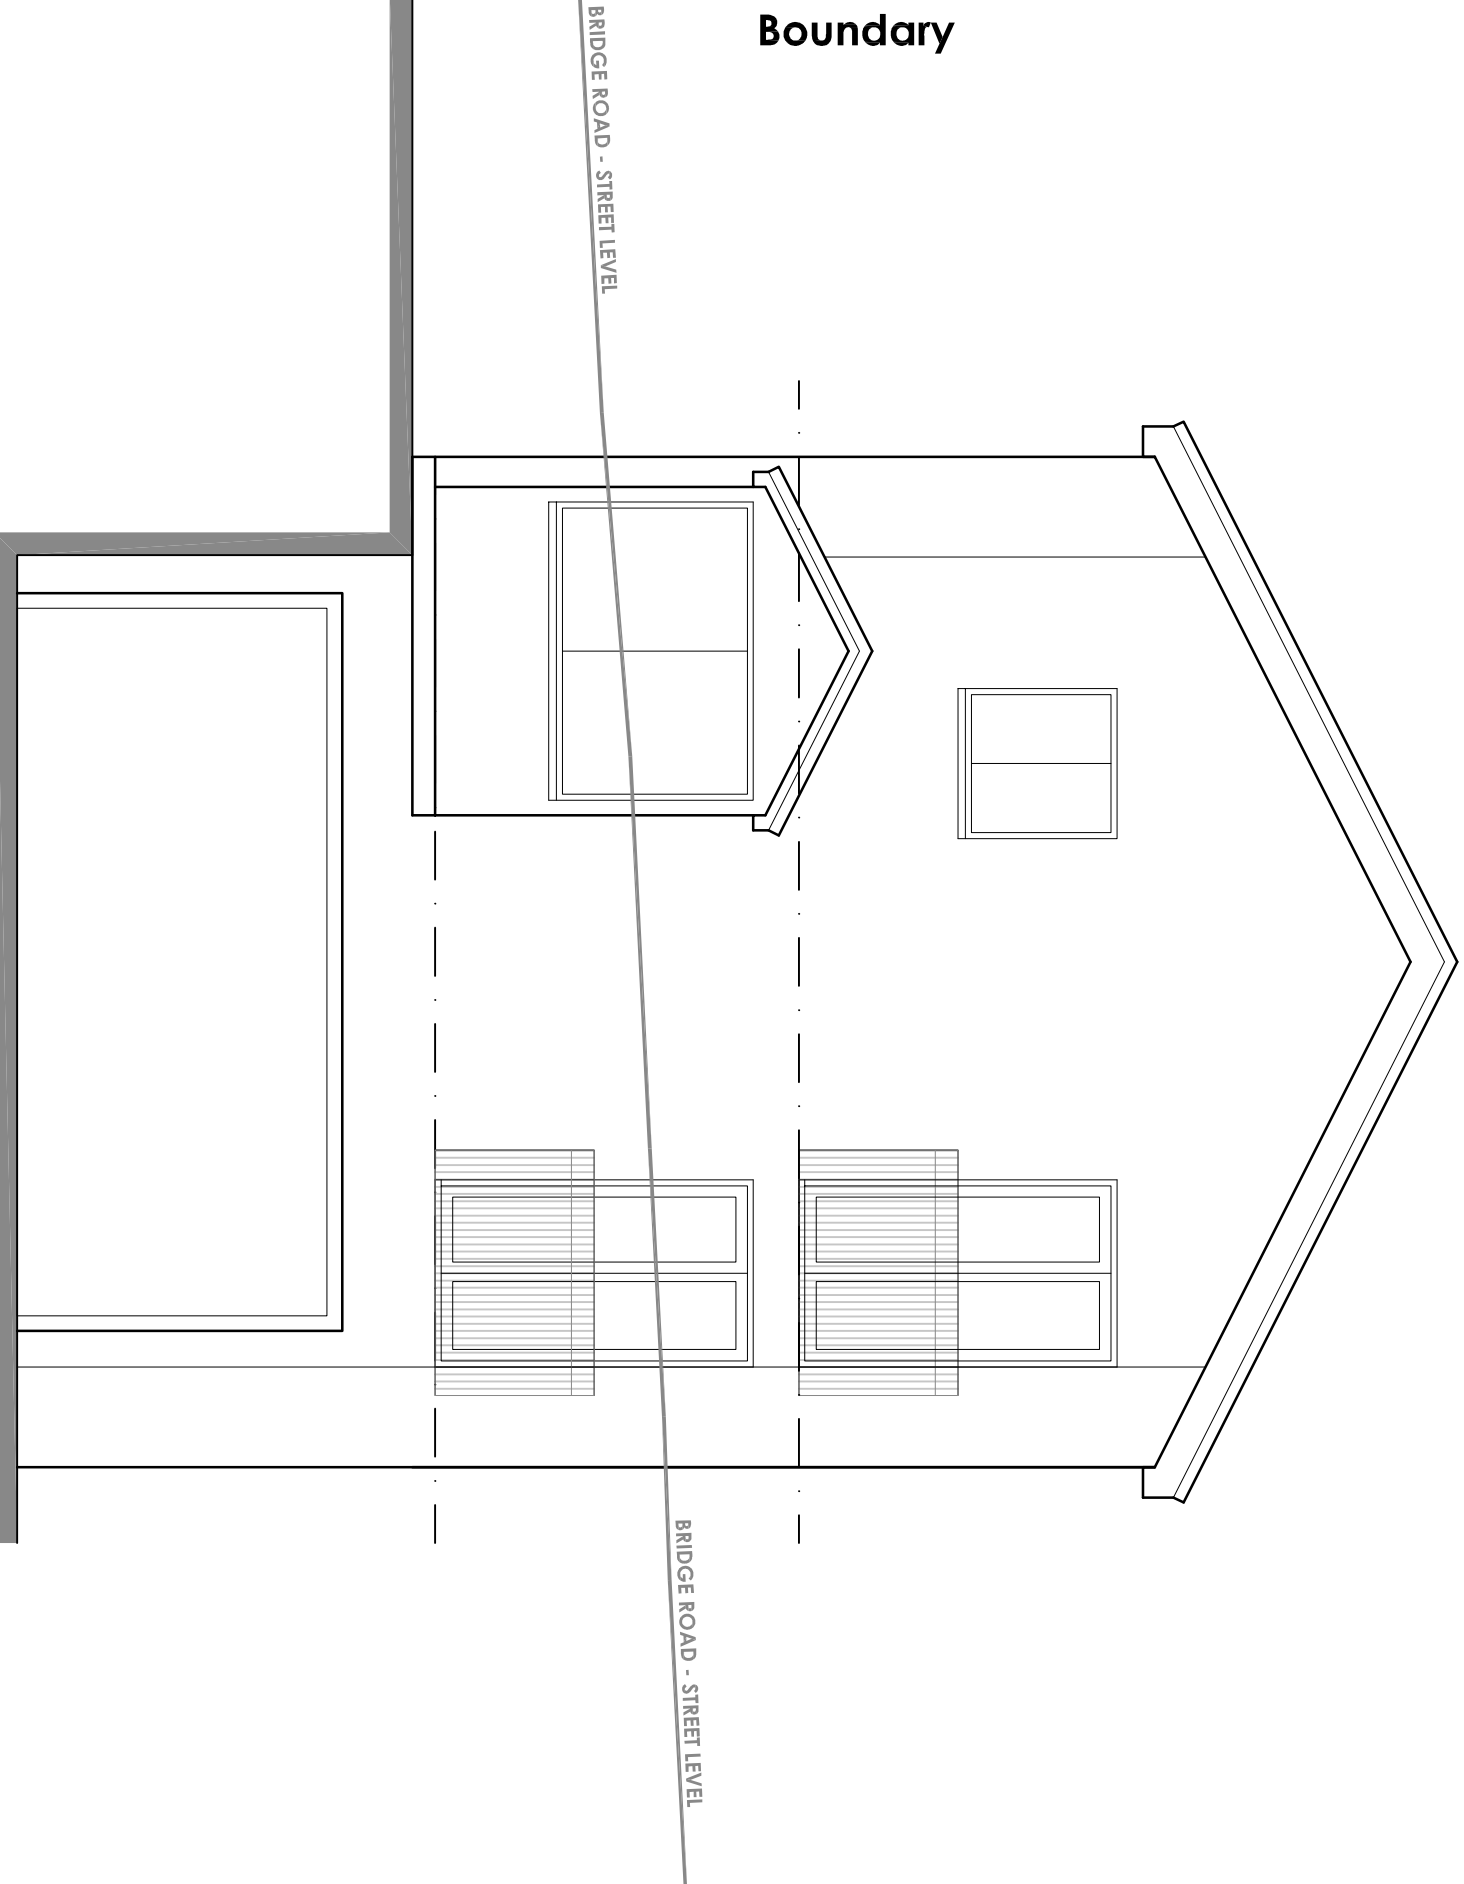
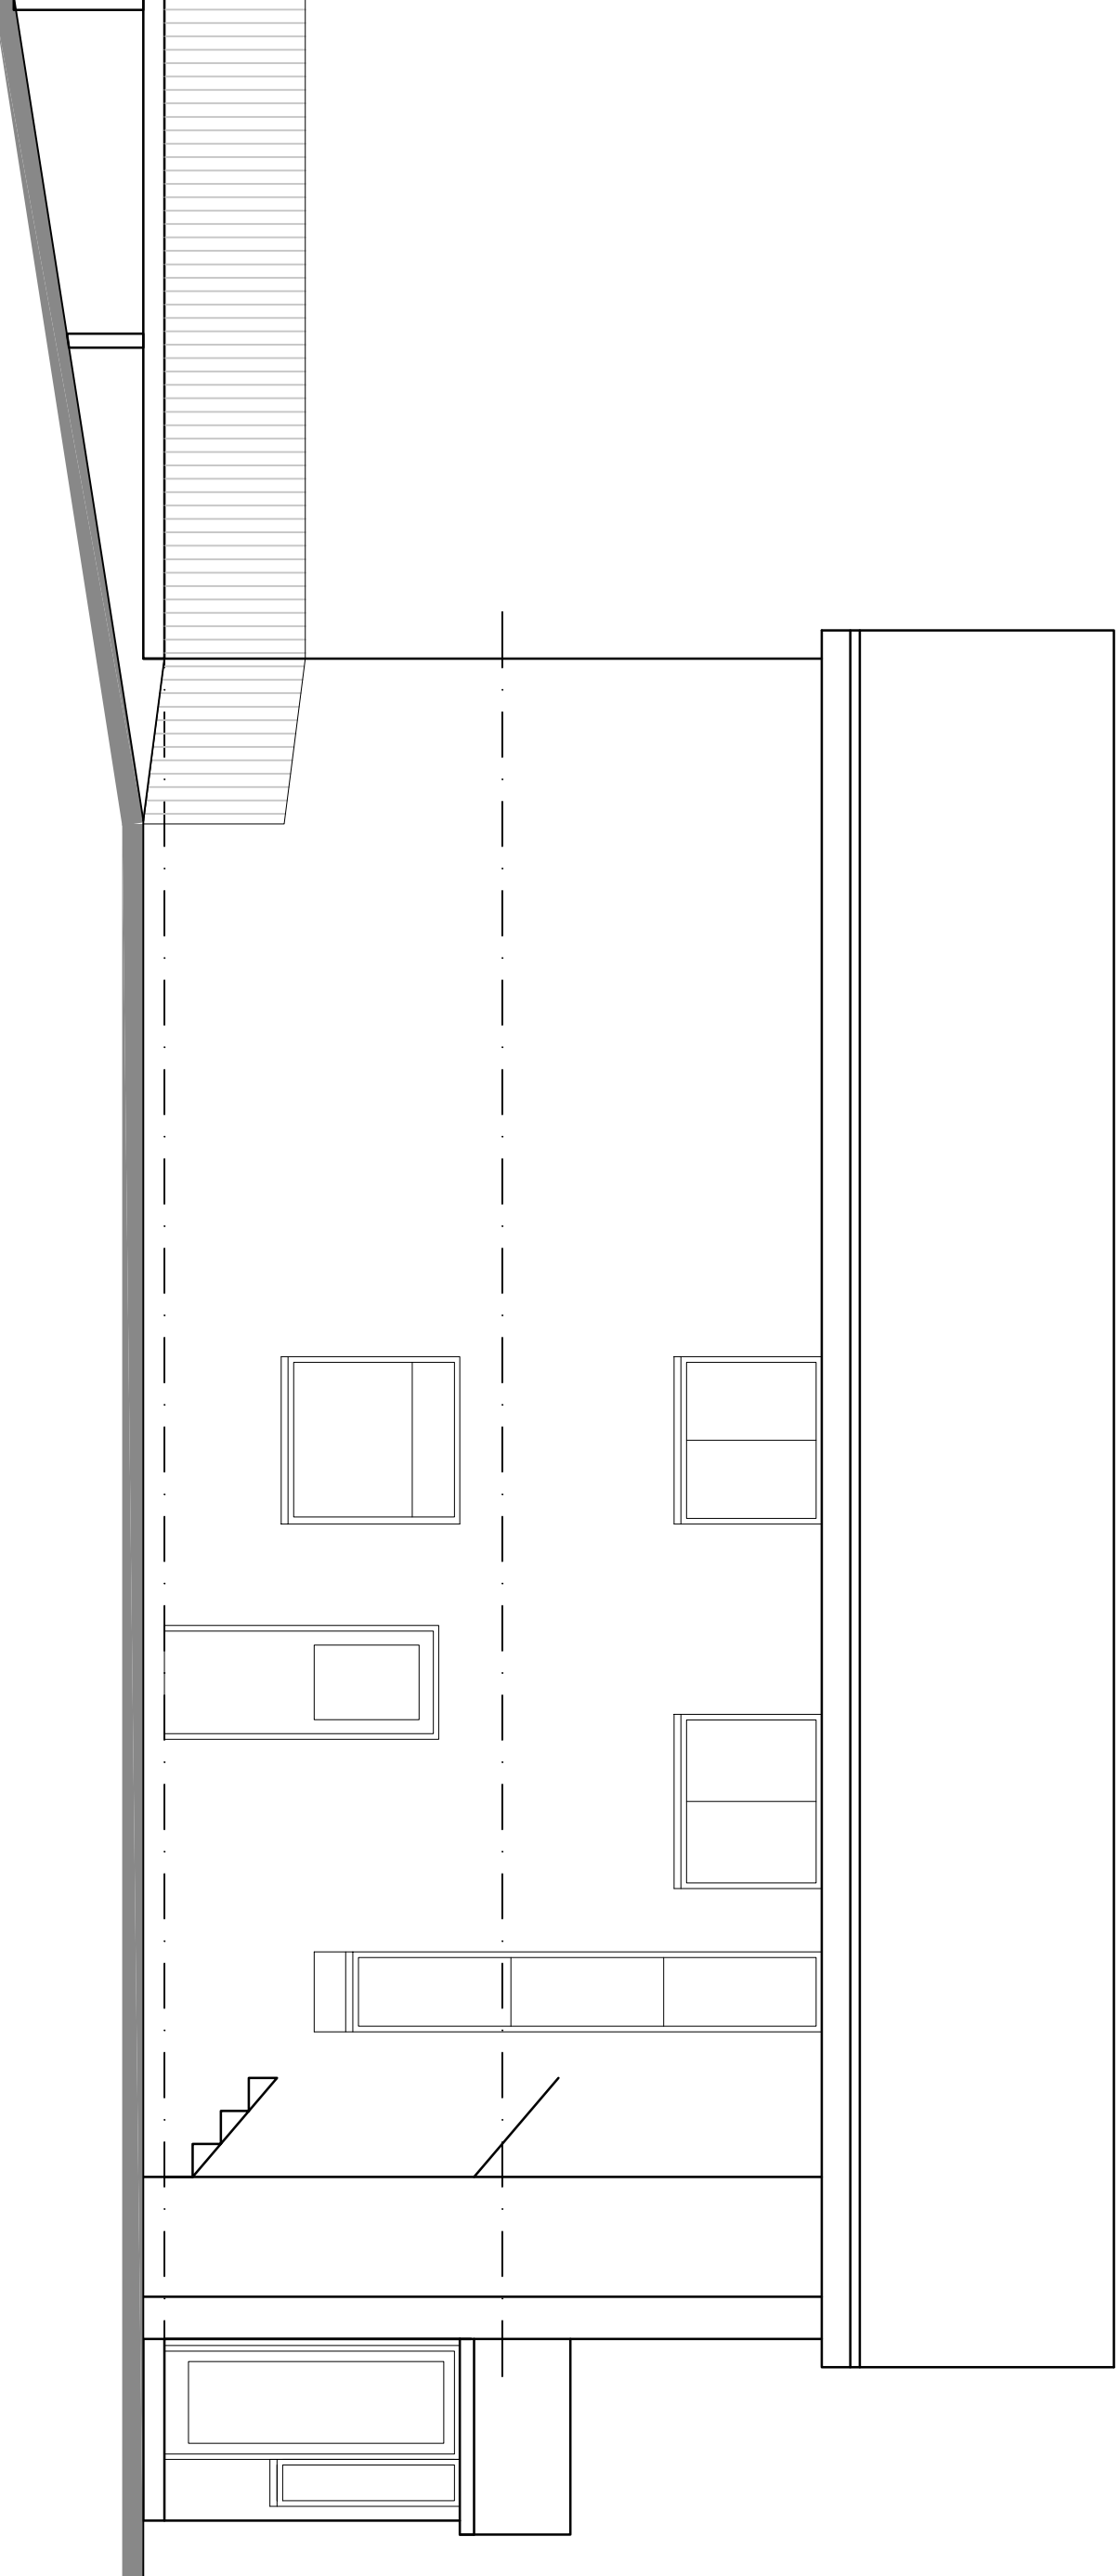
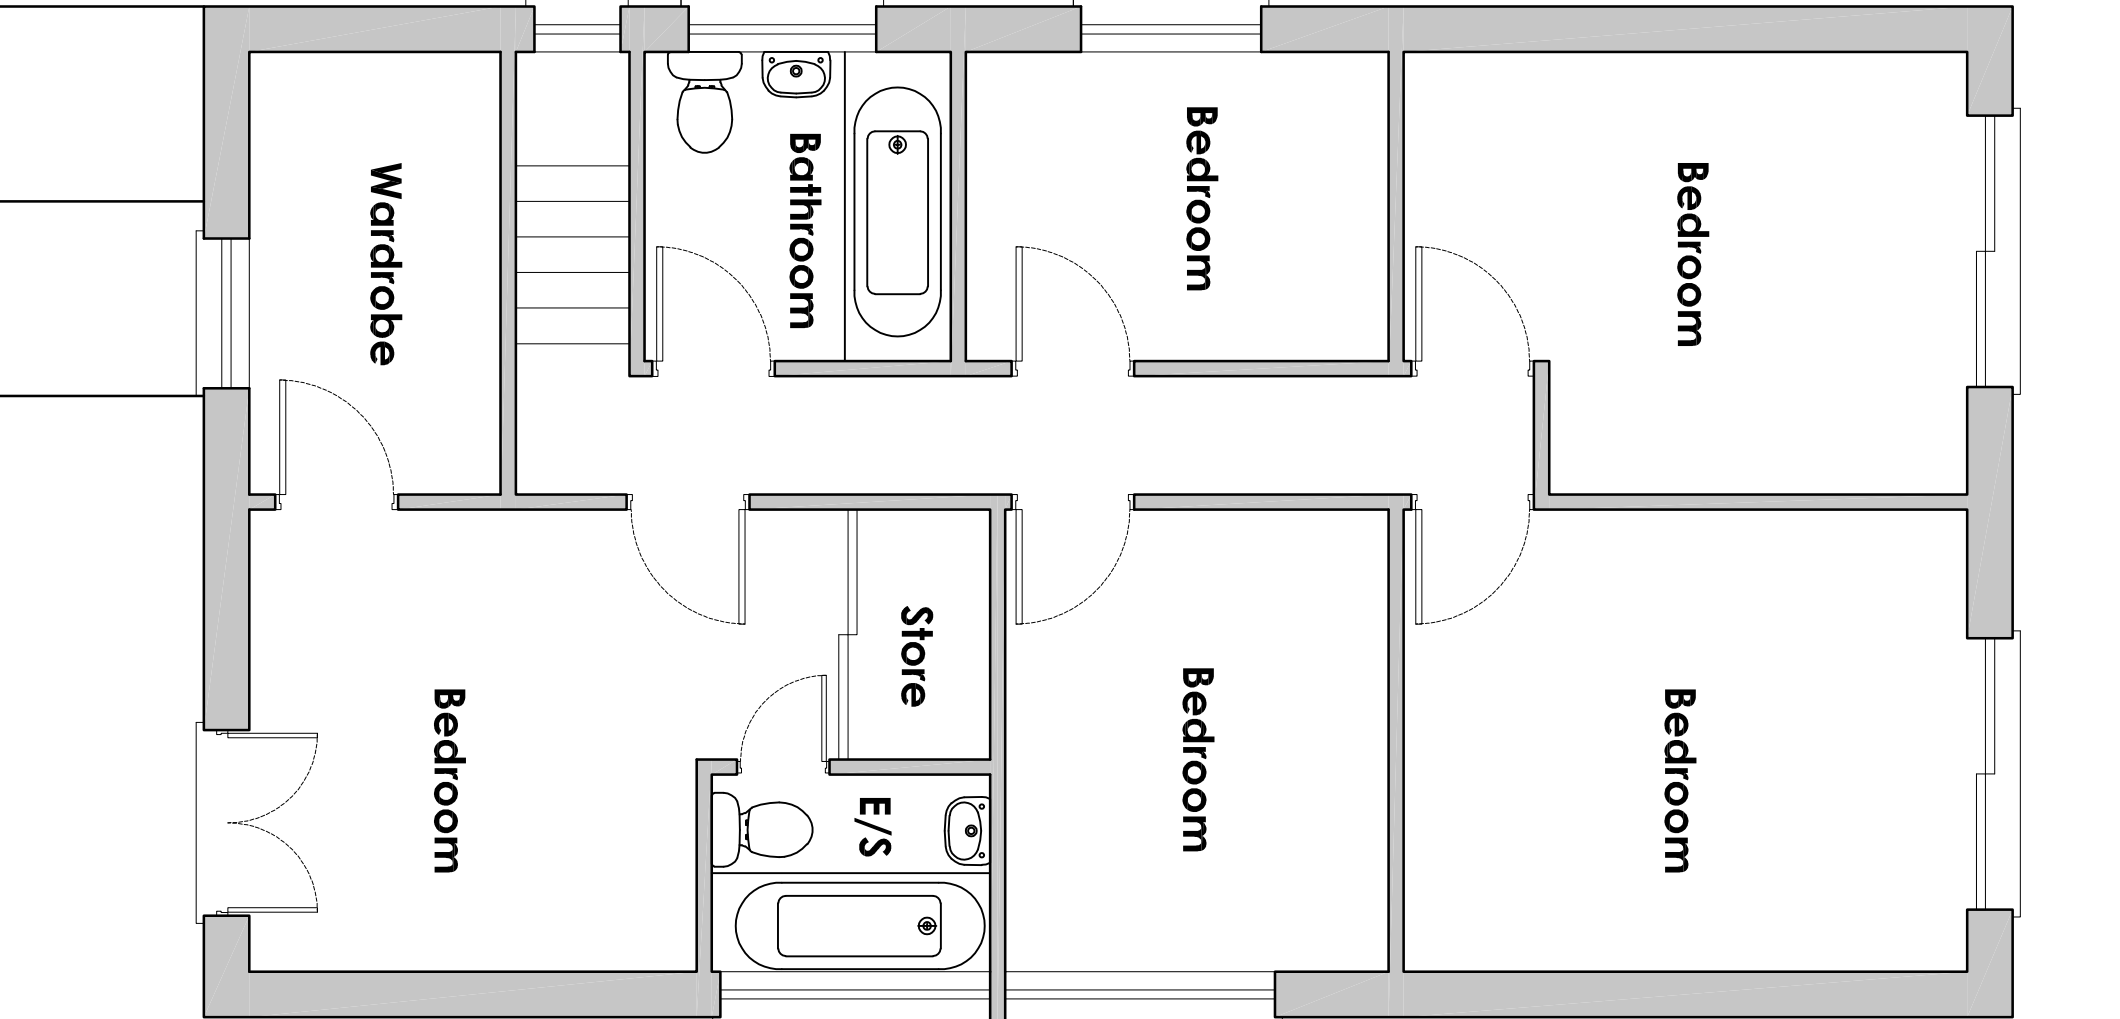
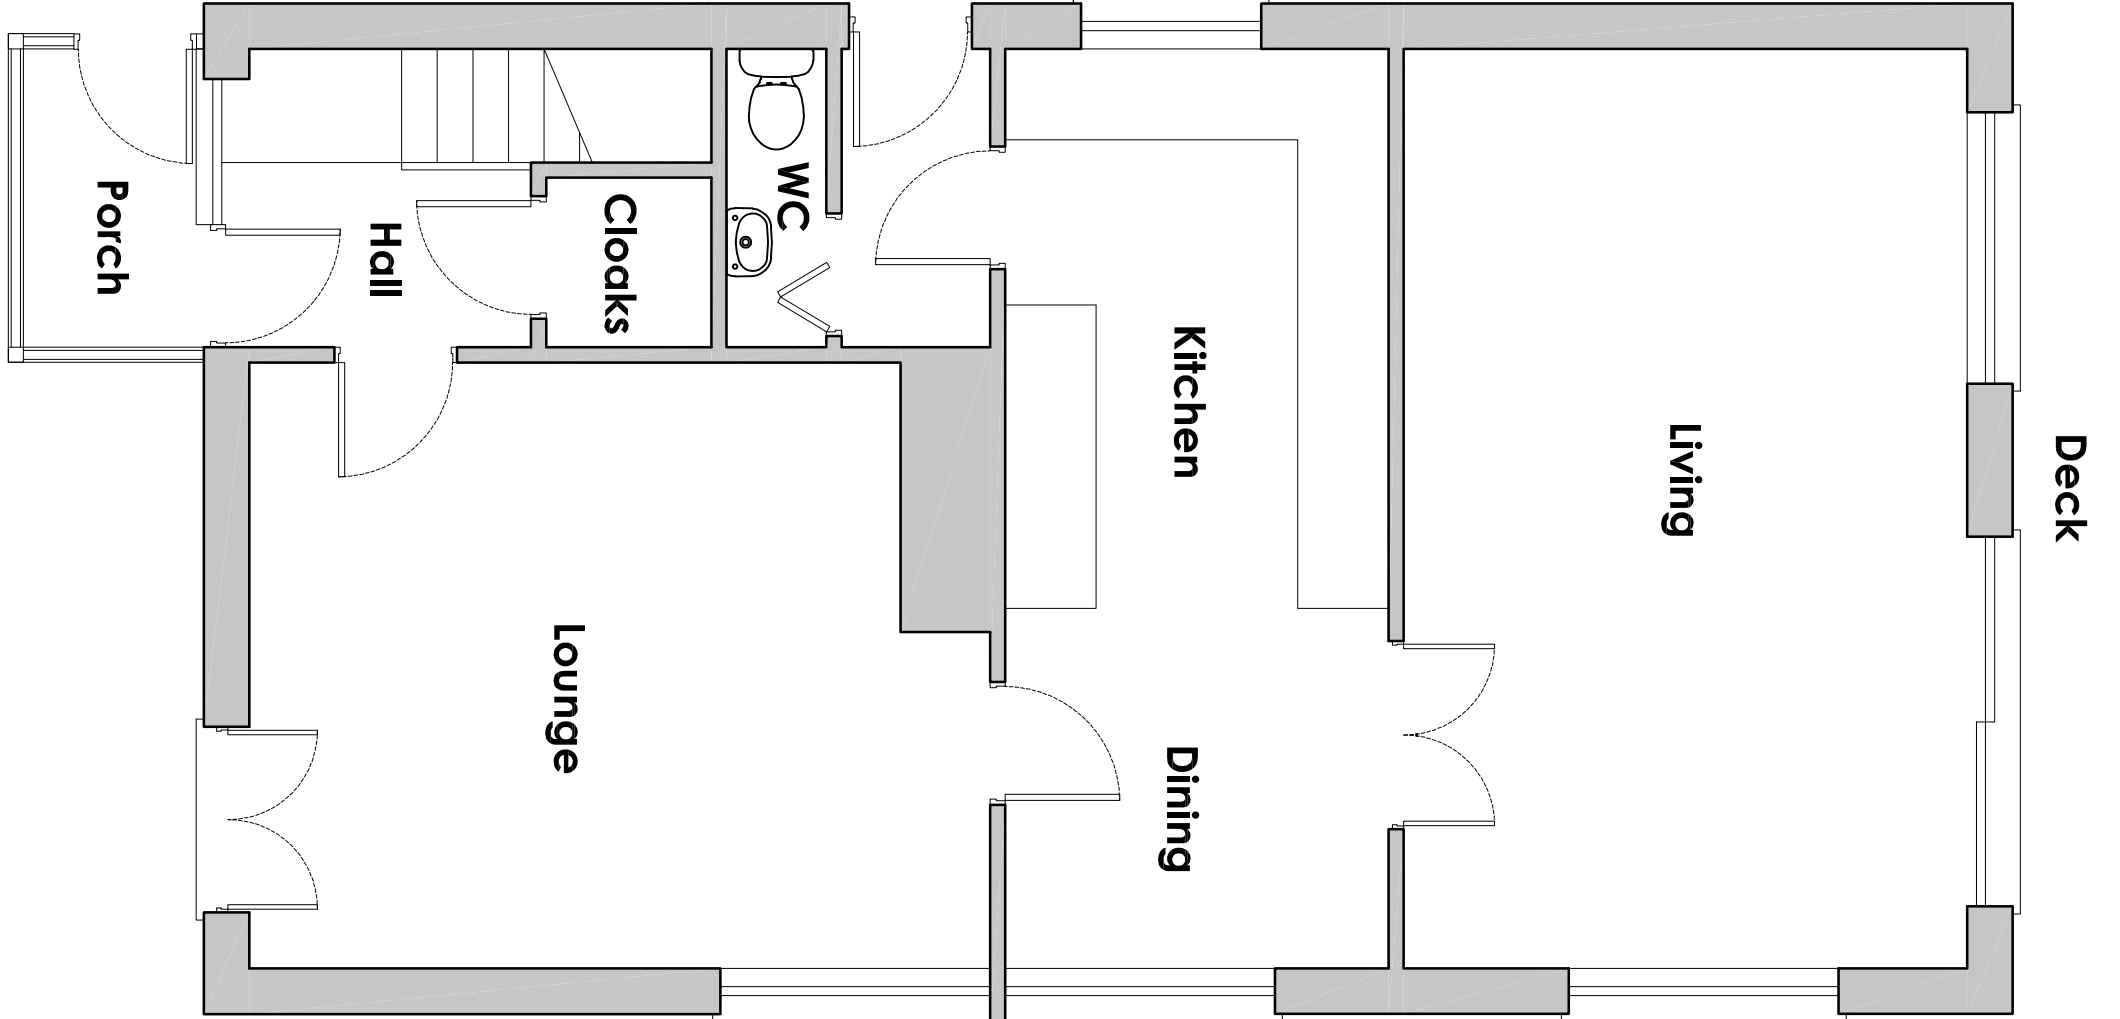
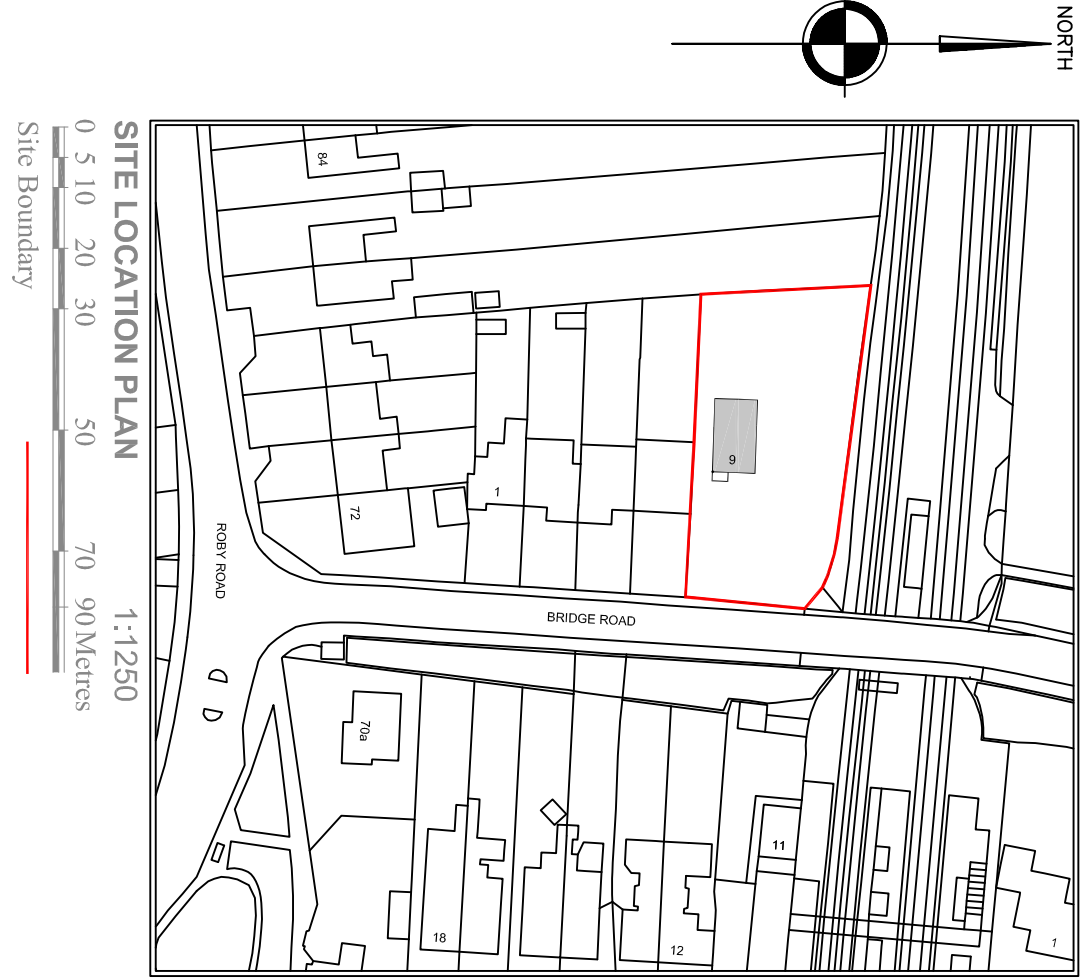


Rev	Comments	Date
-	-	-
PROJECT		
Proposed Side Extension		
No.9 Bridge Road, Roby		
DRAWING TITLE		
Existing Plans & Elevations		
STATUS		
PLANNING		
DRAWN *	CHECKED *	DRAWING NO.
SCALE @A1	1:50/1250	P-01
DATE	OCT/2021	REV: -