



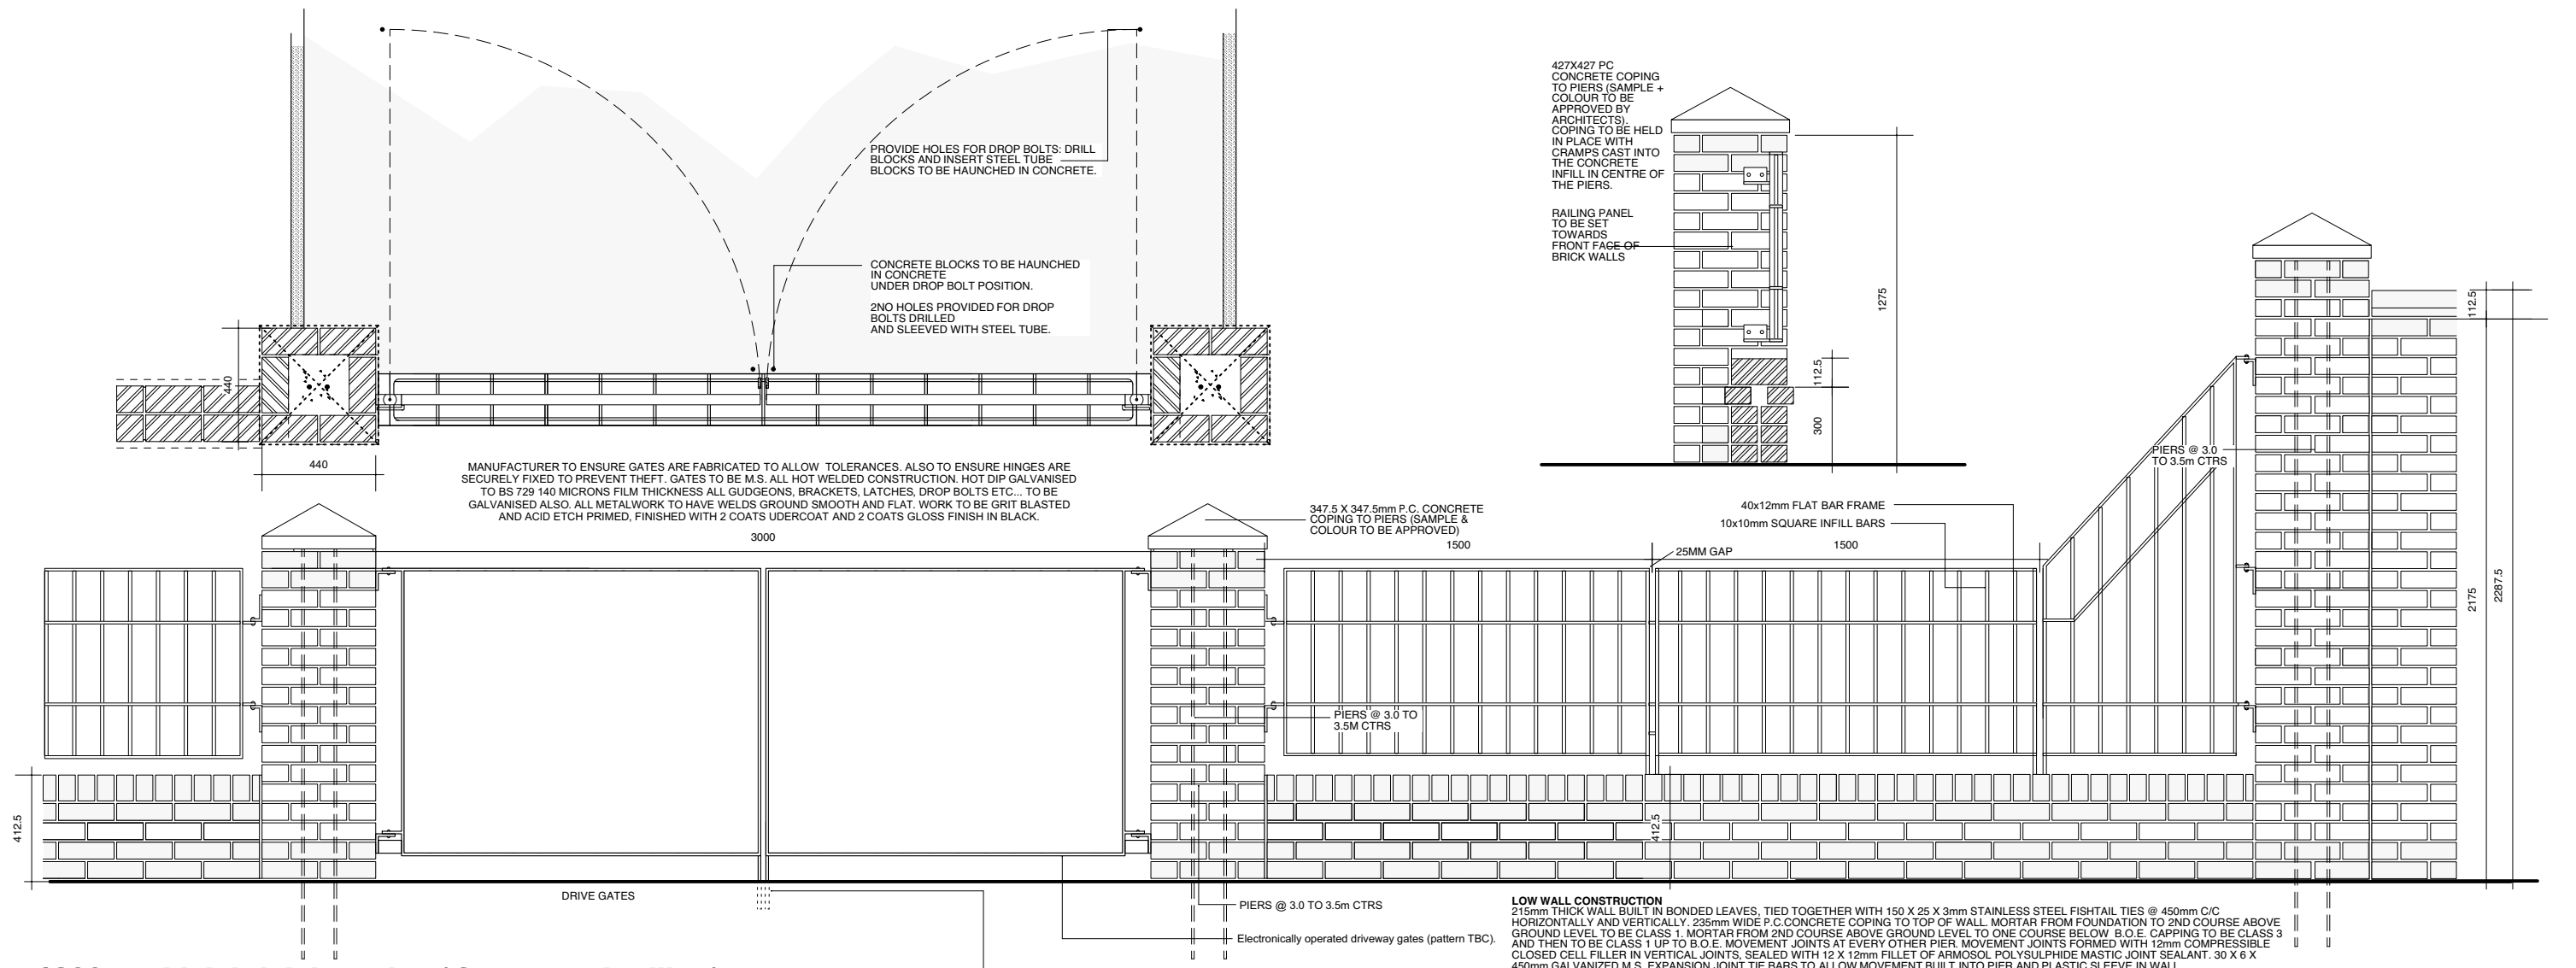

1200mm high brick boundary/ front metal railing/ gate

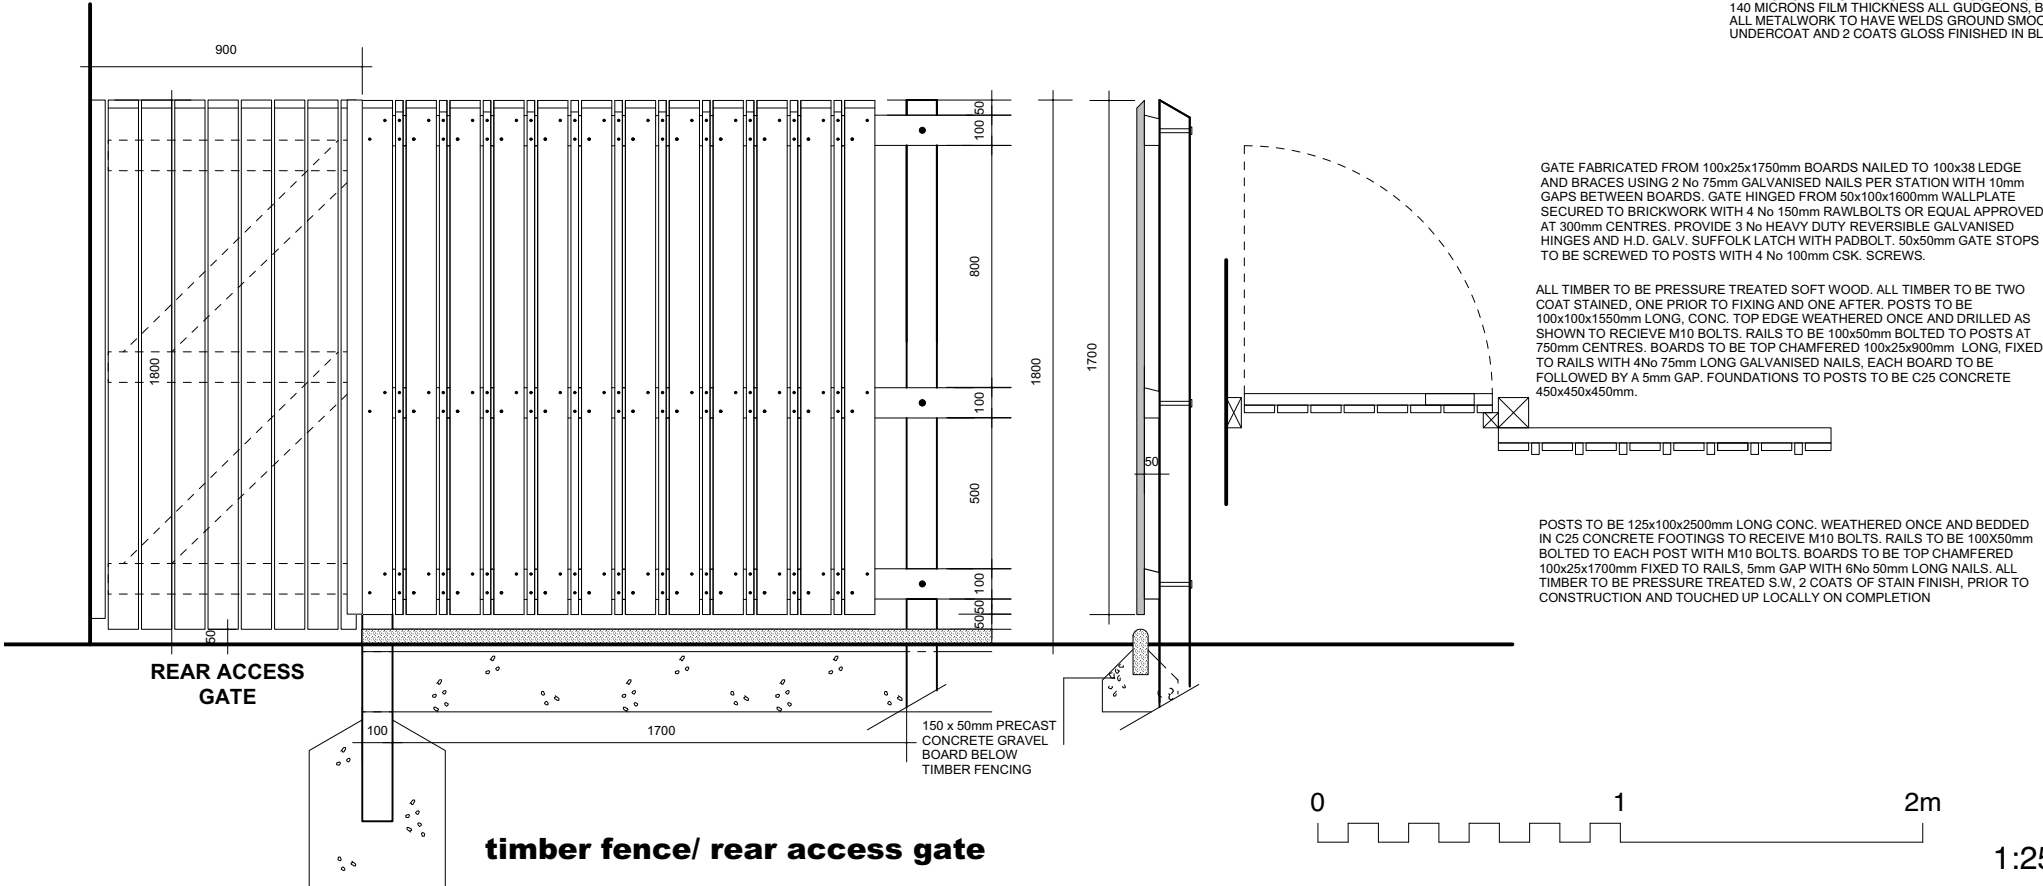

timber fence/ rear access gate

Revision	Date	Description
----------	------	-------------

REVISION NOTES

ISSUED FOR:

PLANNING

Client: John Routledge

Drawing Number: P398_105

Drawing Title: Proposed Boundary Treatments

Date: 03/01/2025

Scale: 1:25 @ A3