


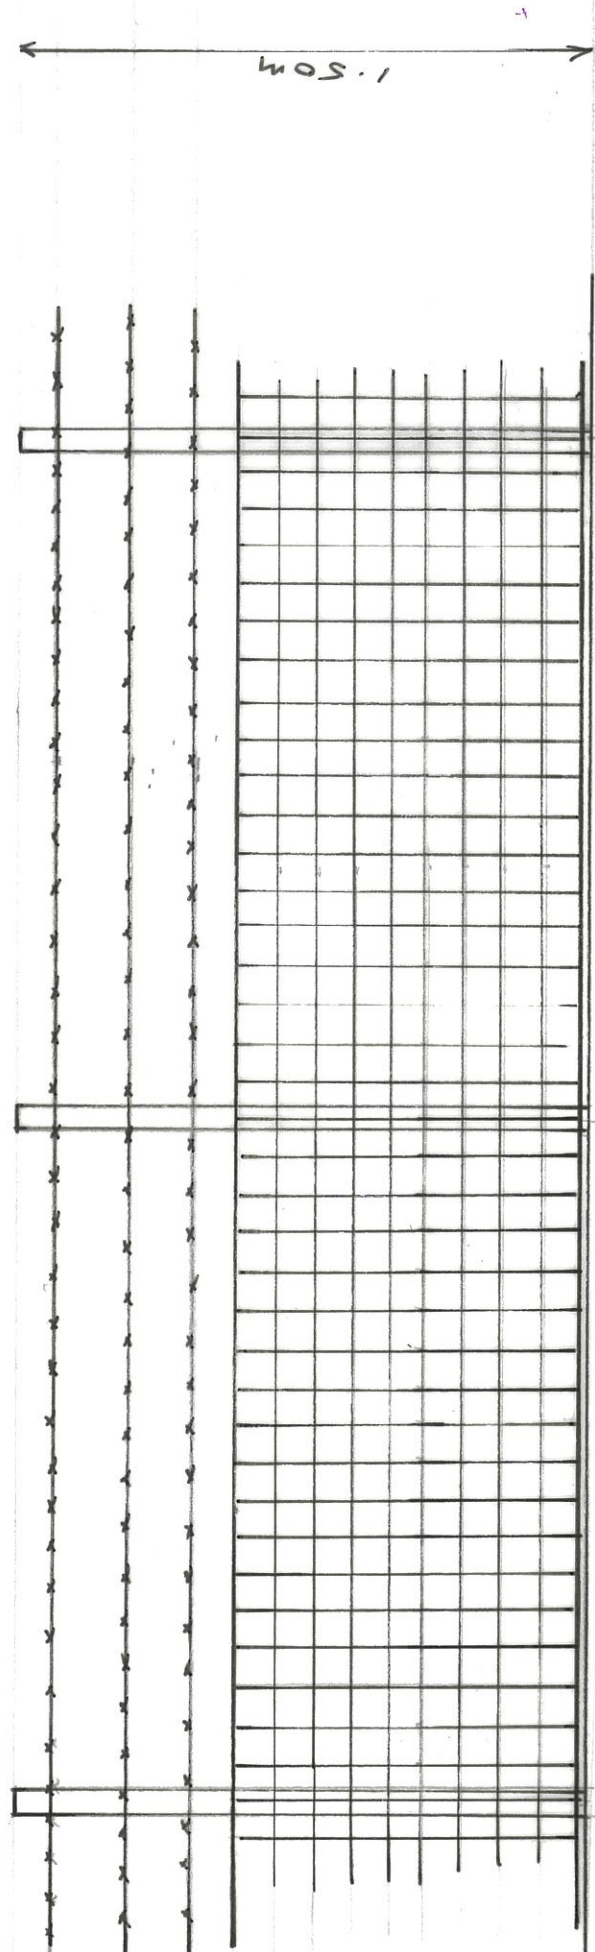

TYPICAL SECTION OF FENCING

SCALE 1:20 @ A3

DWG NO: NETHERLEY ROAD ACCESS 6