
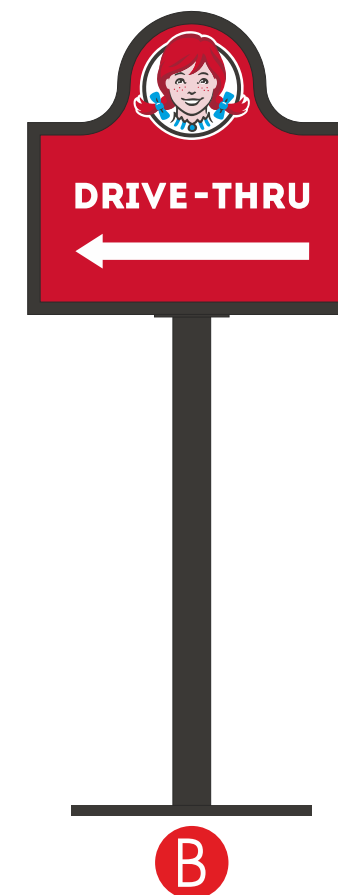


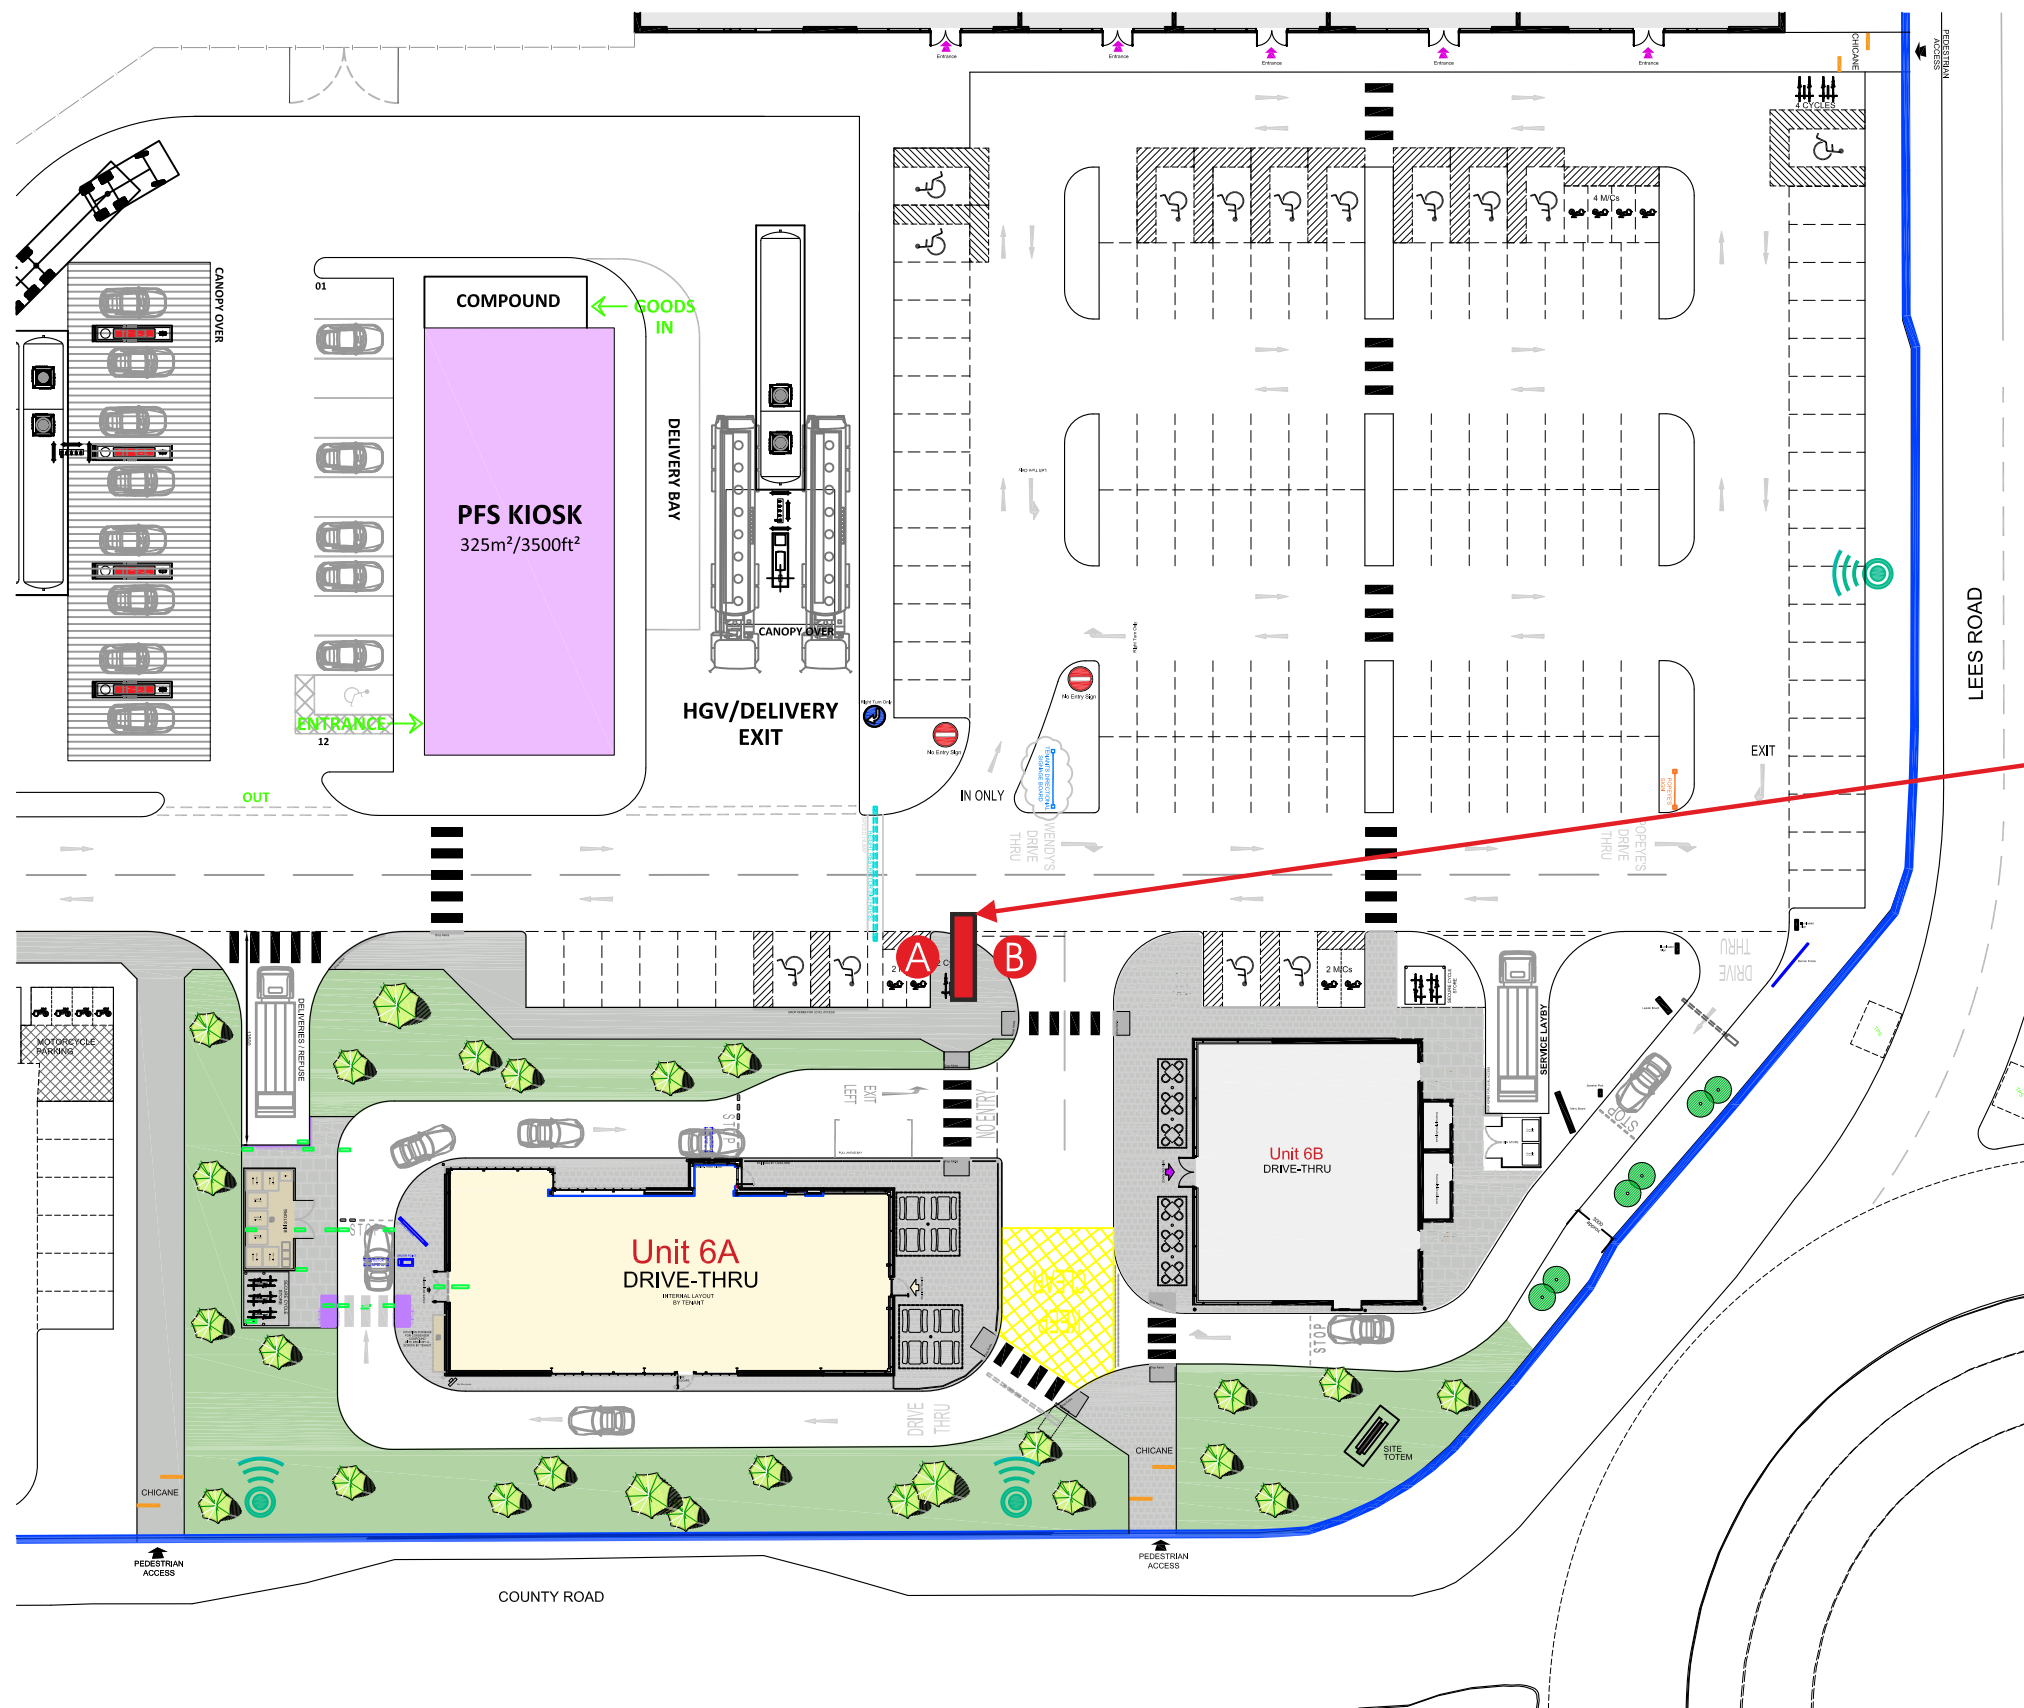

CLIENT:	Wendy's	DRAWING NUMBER:	JOB NO:	DRAWN BY:	REV	DATE	BY	DESCRIPTION
		DJ-0324-082	9676	D.Jewkes	A	25.03.23	DM	section changed
PROJECT:	Liverpool Knowsley	DATE:	ITEM REF:	SCALE:	B	00.00.23	XX	XXXXXX
		13.03.24	n/a	a/s @A3	C	00.00.23	XX	XXXXXX
DESCRIPTION:	Illuminated directional sign position				D	00.00.23	XX	XXXXXX
					E	00.00.23	XX	XXXXXX

© This drawing is the property of Geetee Signs, and should not be reproduced, altered or used in any way without express permission. Colours shown are for illustration and may not be an exact match unless references are supplied.