


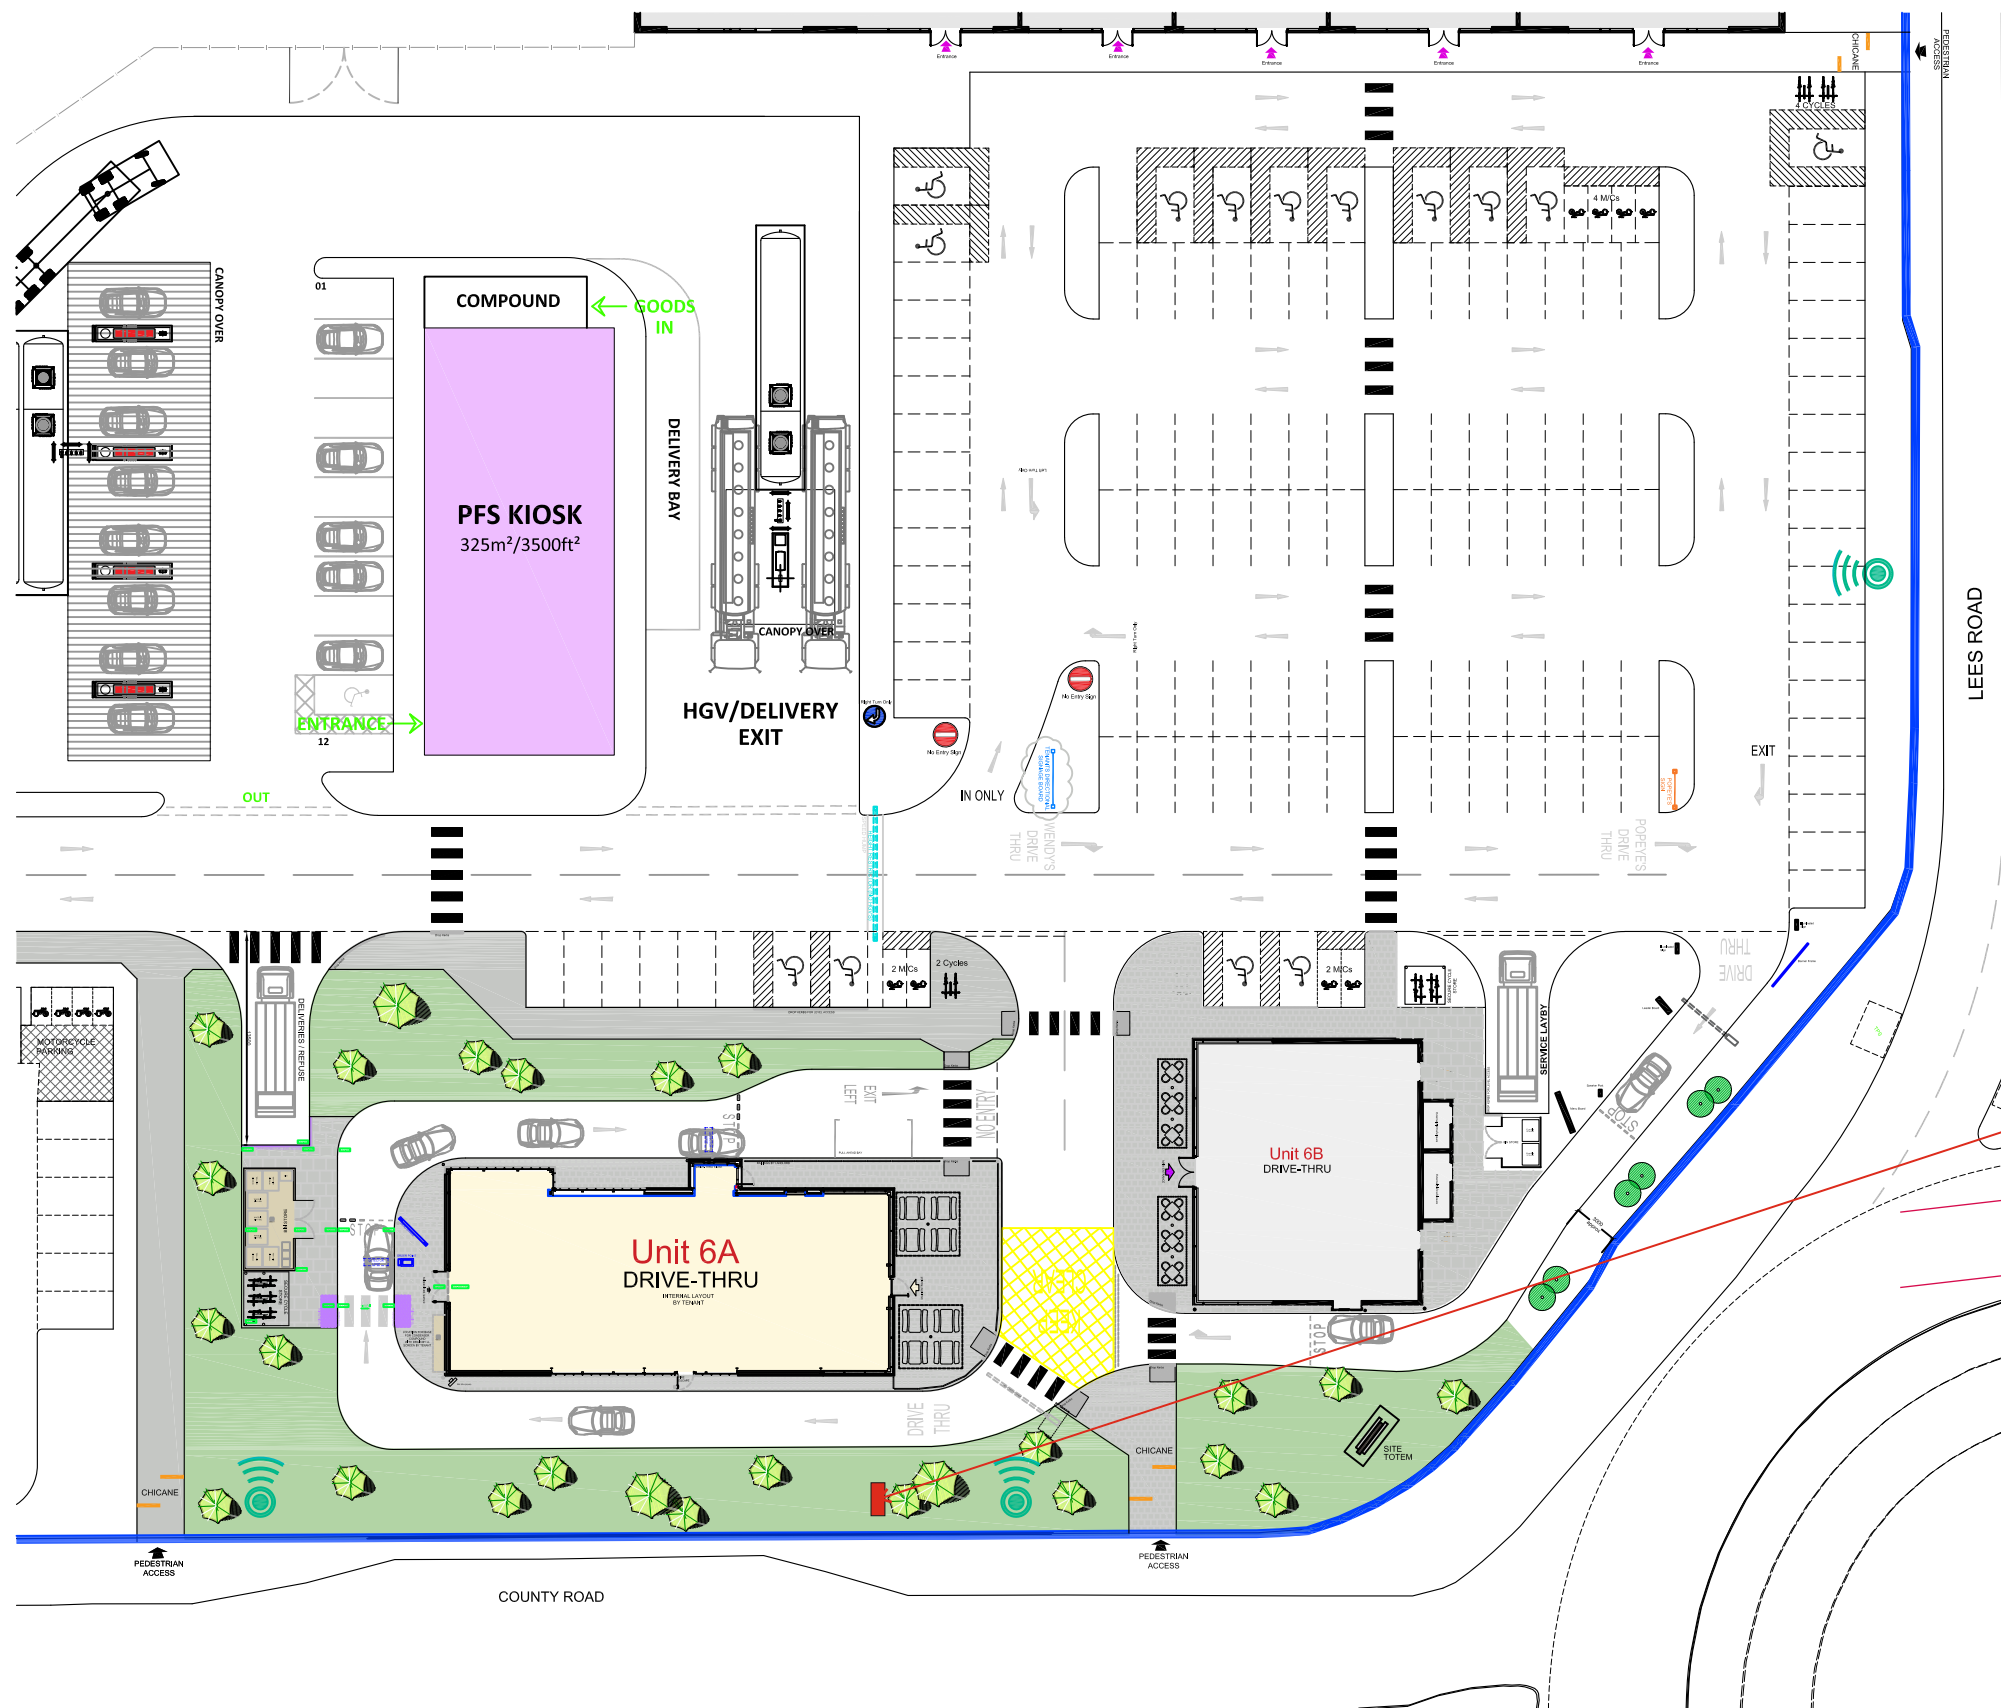

CLIENT: Wendy's		DRAWING NUMBER: DJ-0324-082	JOB NO: 9676	DRAWN BY: D.Jewkes	REV A	DATE 25.03.23	BY DM	DESCRIPTION section changed
PROJECT: Liverpool Knowsley		DATE: 13.03.24	ITEM REF: n/a	SCALE: a/s @A3	B	00.00.23	XX	XXXXXX
DESCRIPTION: Illuminated directional sign position					C	00.00.23	XX	XXXXXX
					D	00.00.23	XX	XXXXXX
					E	00.00.23	XX	XXXXXX

© This drawing is the property of Geetee Signs, and should not be reproduced, altered or used in any way without express permission. Colours shown are for illustration and may not be an exact match unless references are supplied.

