



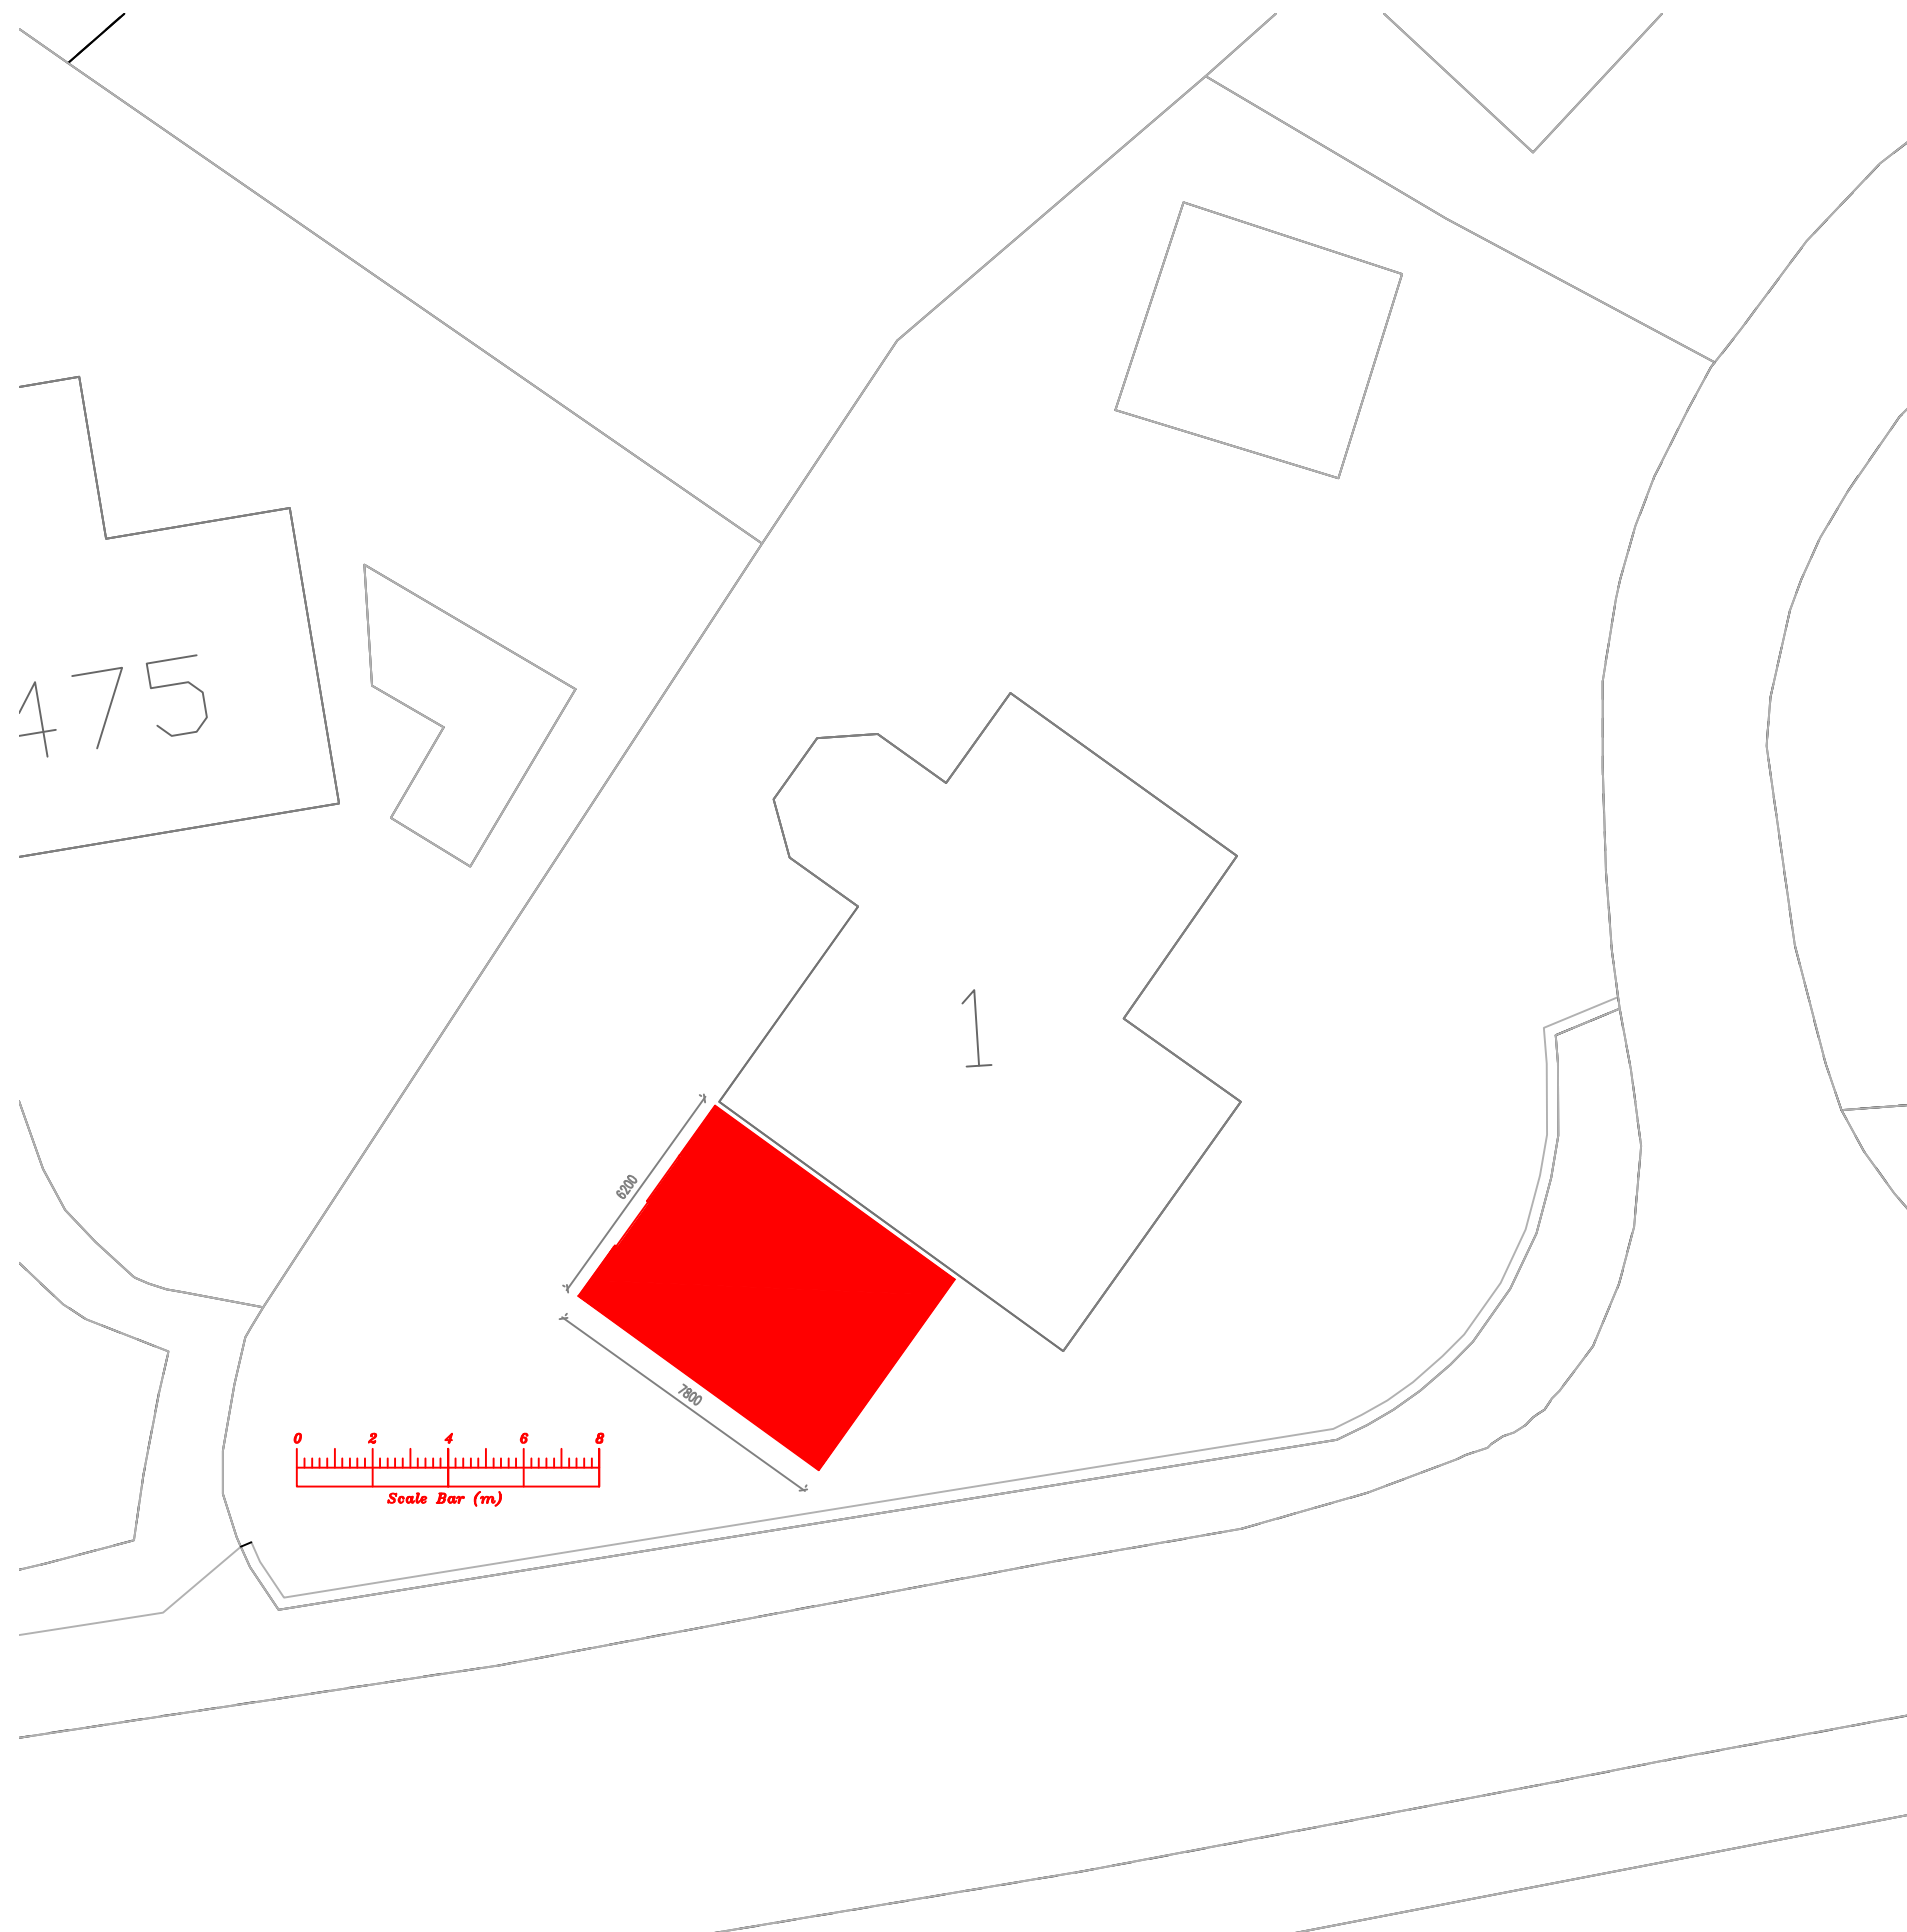

Proposed Block Plan Scale 1:200

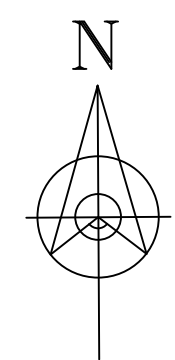

Scale 1:1250



Address 1 Sanbec Gardens, WA8				
Job Title Detached Timber Outbuilding				
Drawing title Site Location Plans				
Chkd	Appvd	date	scale 1:1250/1:200 © A3	drawn
DRAWING No. 001				rev