
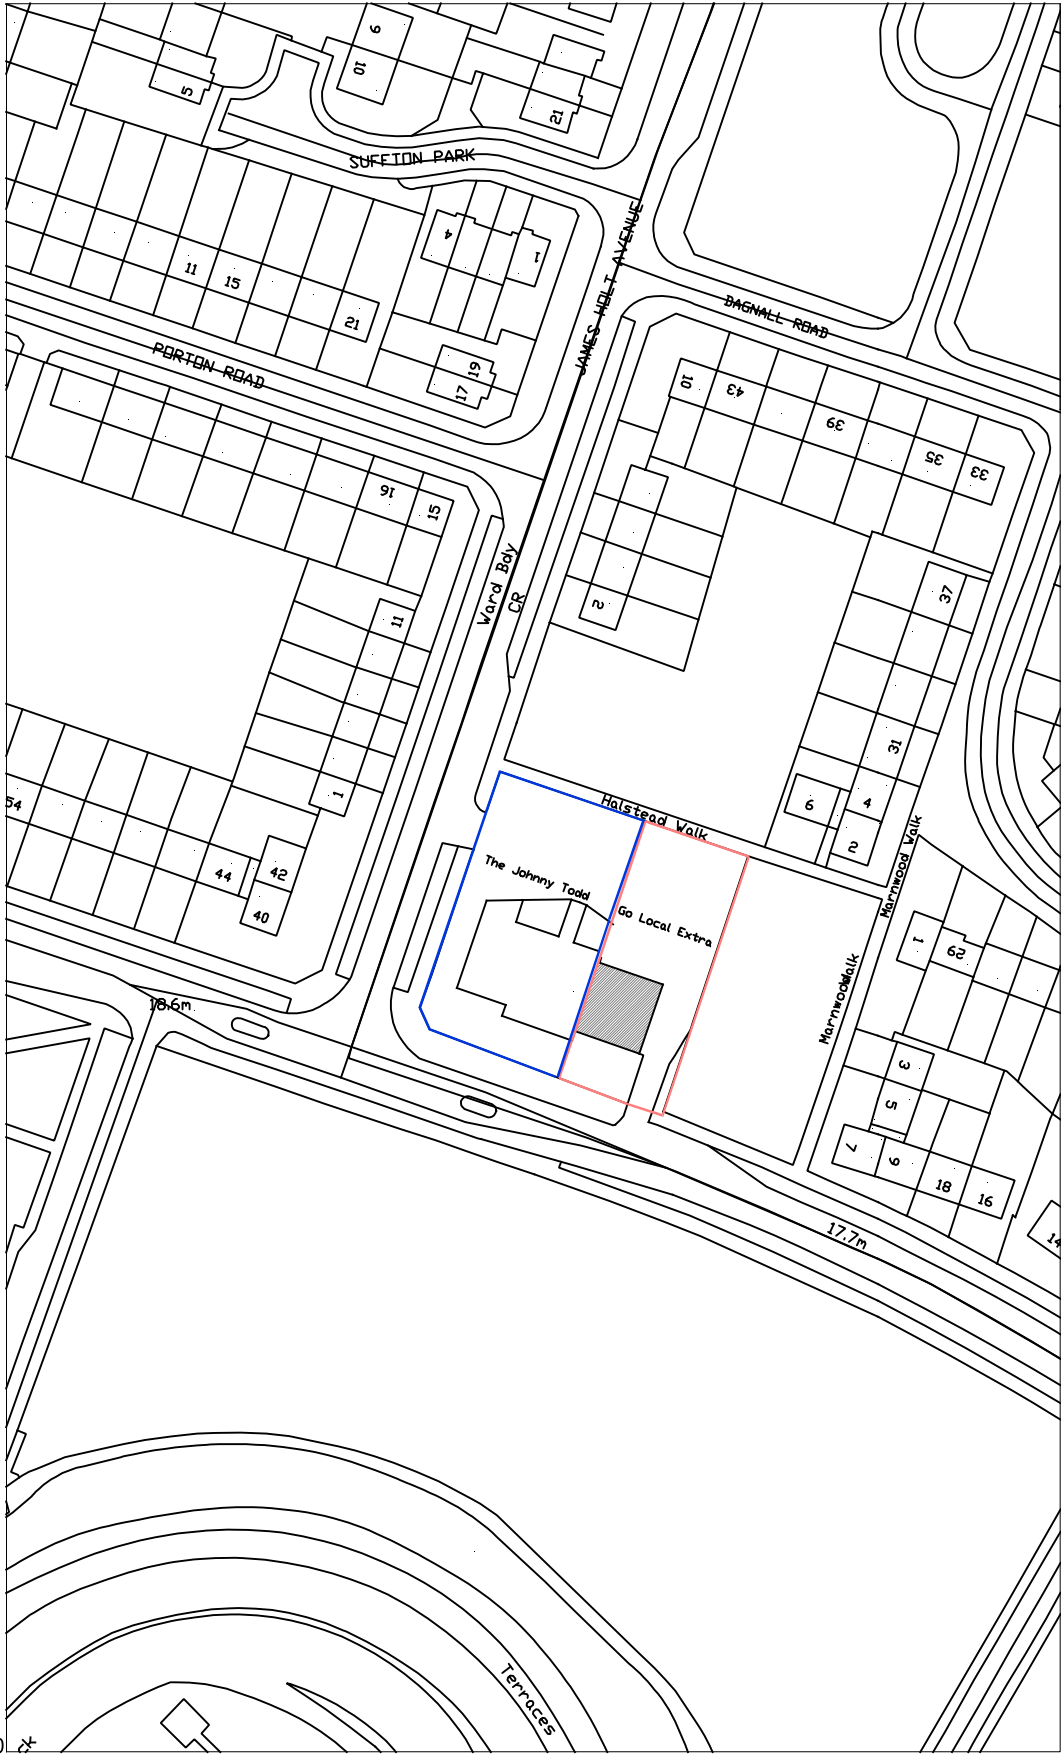


1:1250

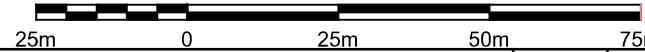

Project
ERECTION OF A SINGLE STOREY REAR EXTENSION TO
FORM A SHOP STOREEROOM AT THE JOHNNY TODD, 2
WHITEFIELD DRIVE, KIRKBY, LIVERPOOL. L32 5TR

Client
MR NESERASA

Contract. No.	Drg.No.	Revision	Scale	1:1250	@ A4
	1		By	MCC	Date
			Chkd		SEPT 2024

Drawing Title
SITE LOCATION PLAN

MAT Design Limited
Town Planning & Building
Control Consultants
17 BROOKSIDE AVE
ECCLESTON
ST. HELENS
WA10 4RN
Telephone:07850203448
E-mail:miketa@blueyonder.co.uk