


AT PRESCOT ROAD

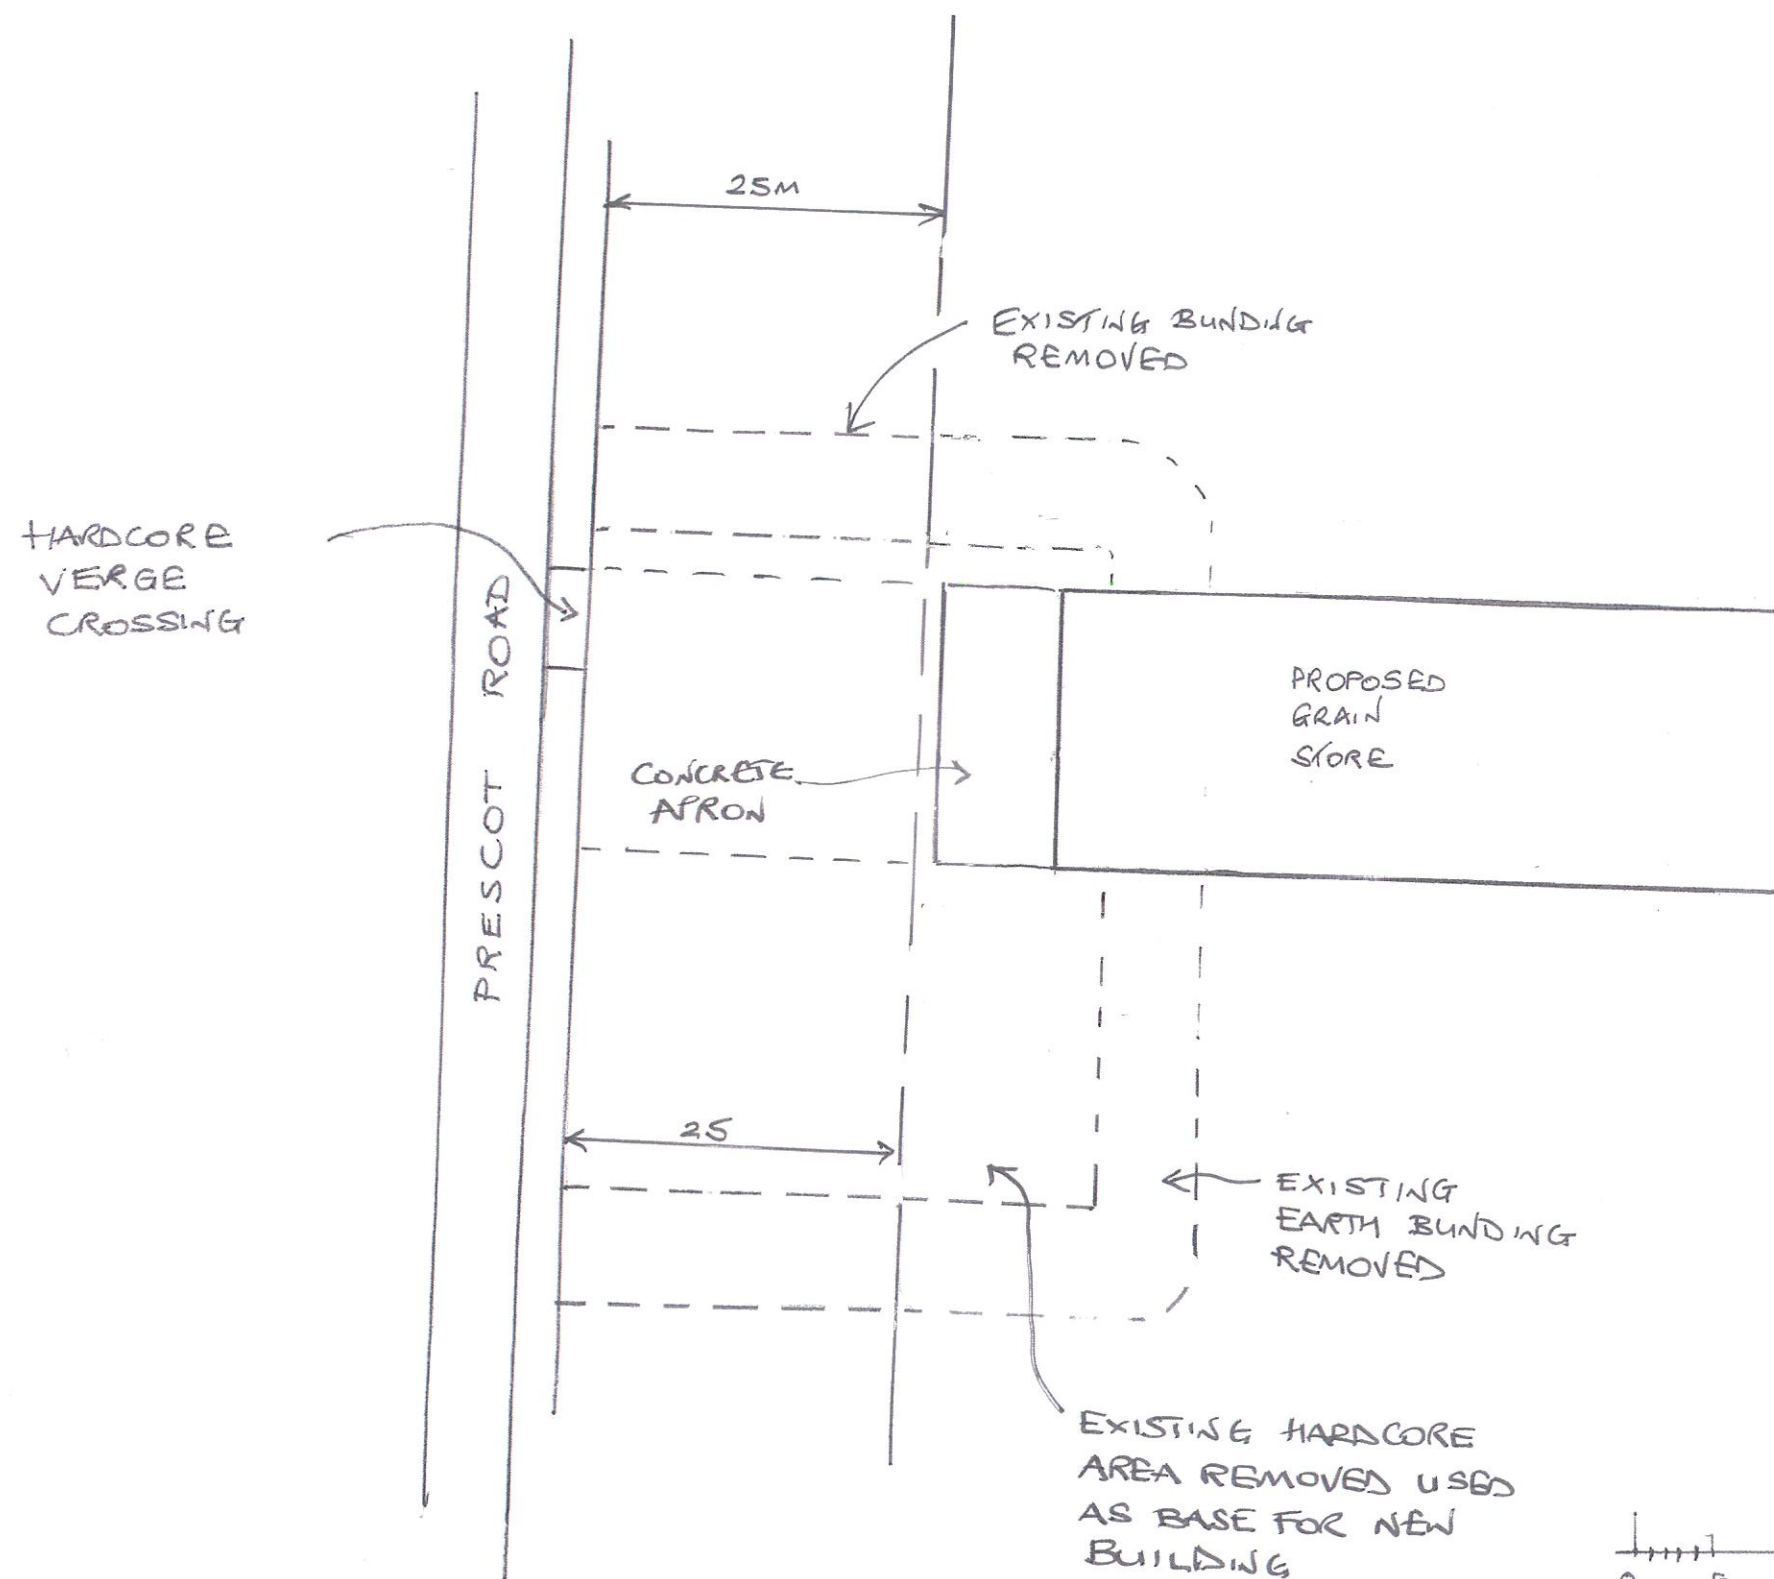

0 5 10 15 20 m
SCALE 1:500@A3
30/9/22