


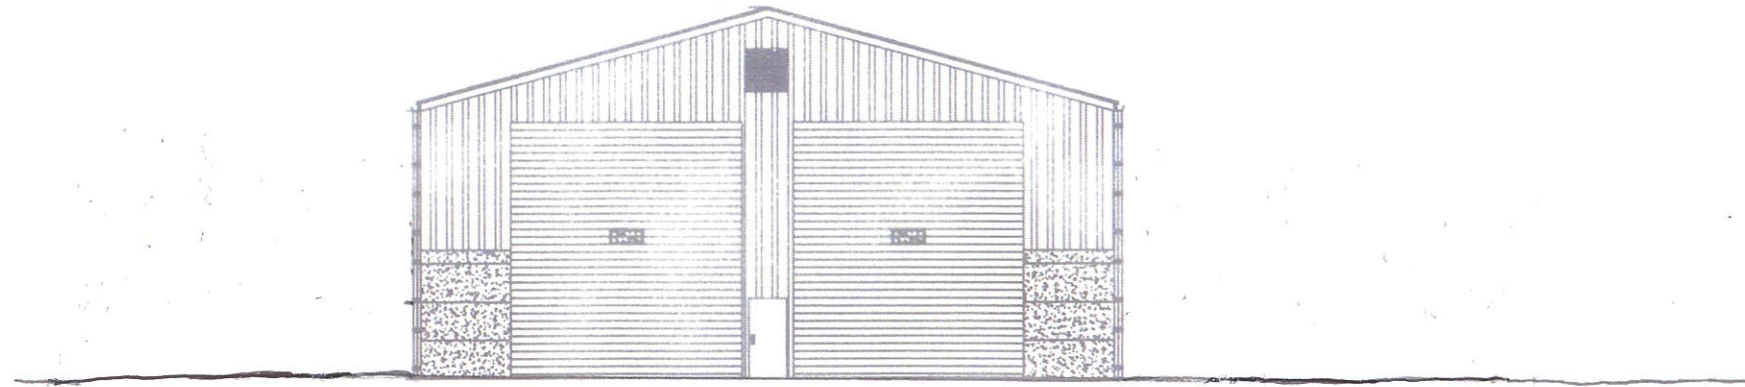

STREET VIEW 1:200@A3

30/9/22